




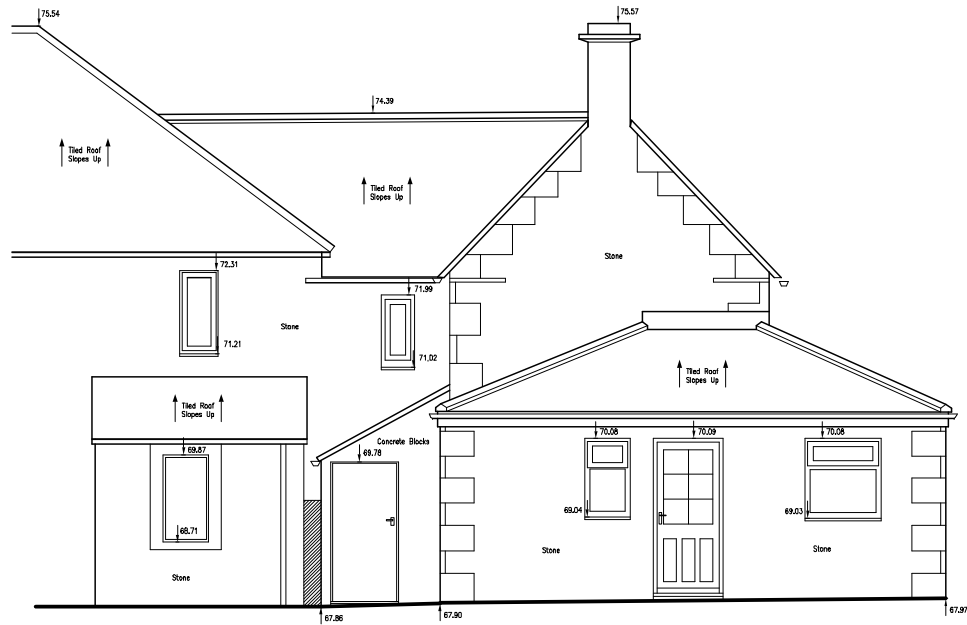


North West Elevation

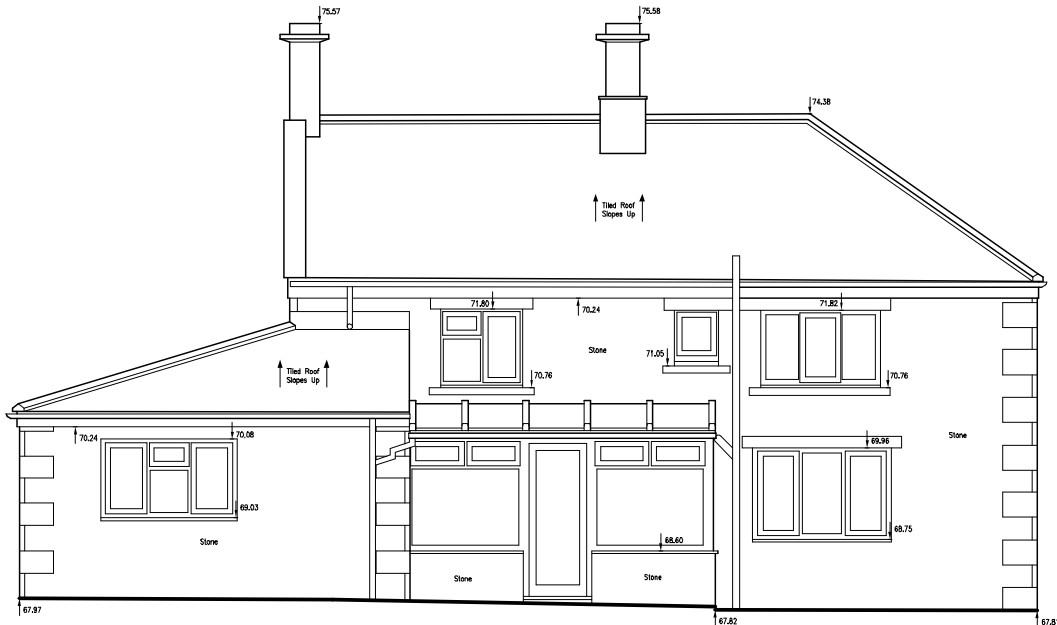

South West Elevation

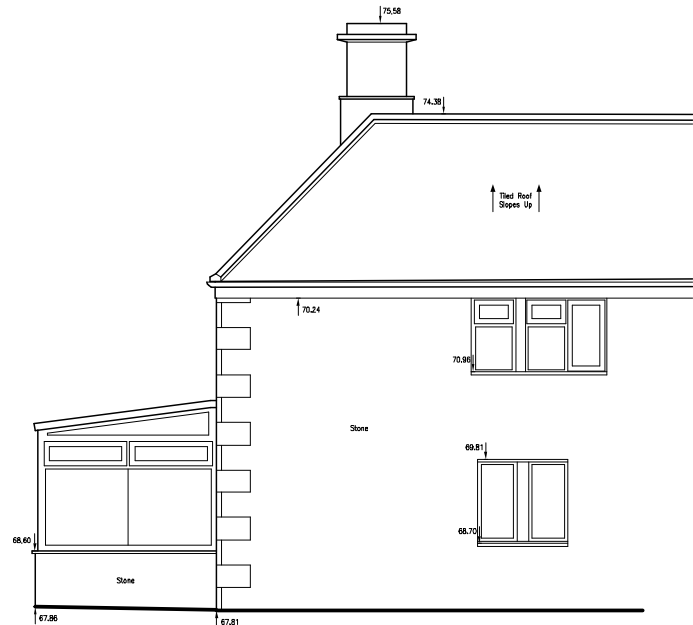


South East Elevation

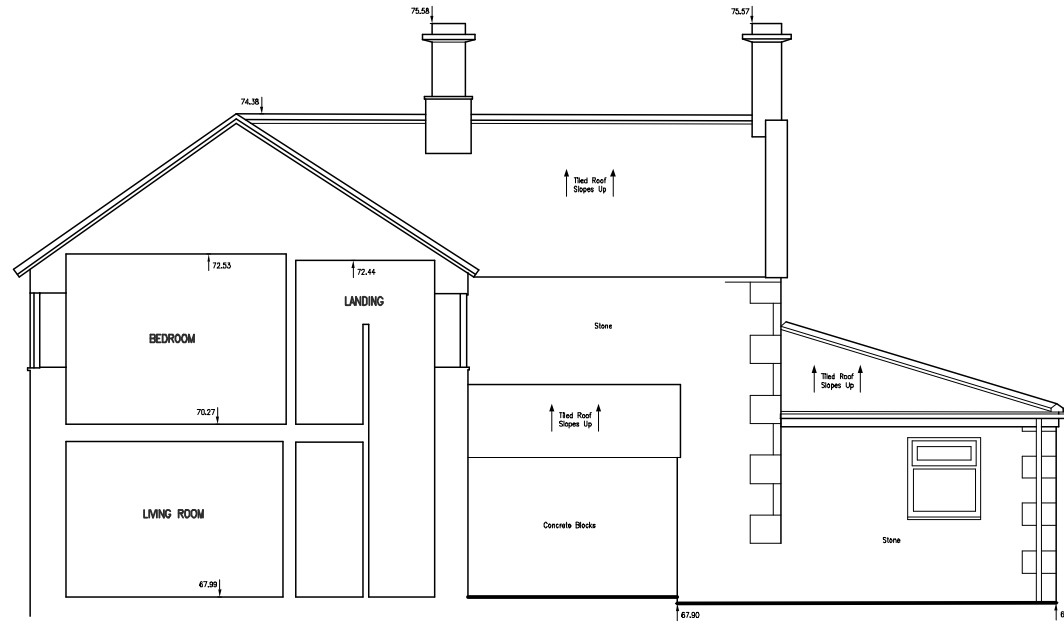


North East Elevation


DRAWN: 07/2024

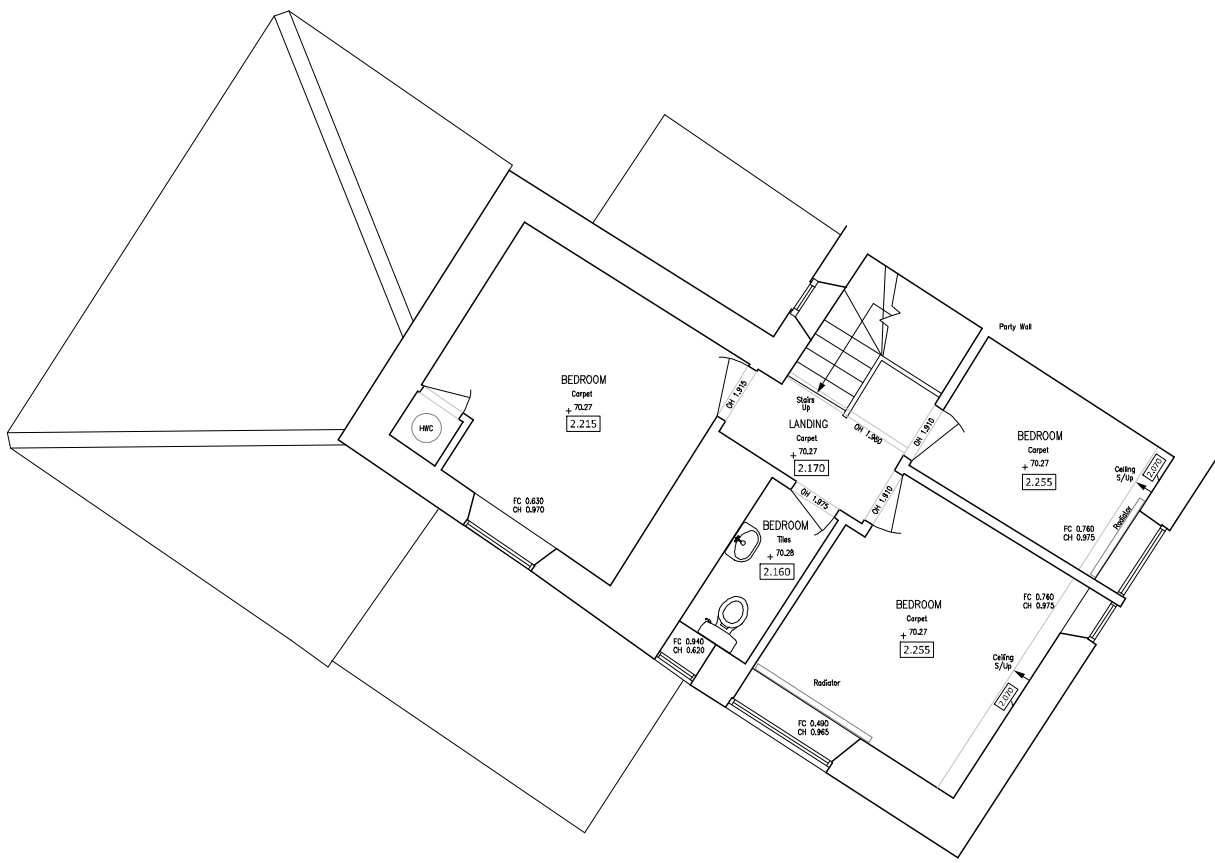


First Floor

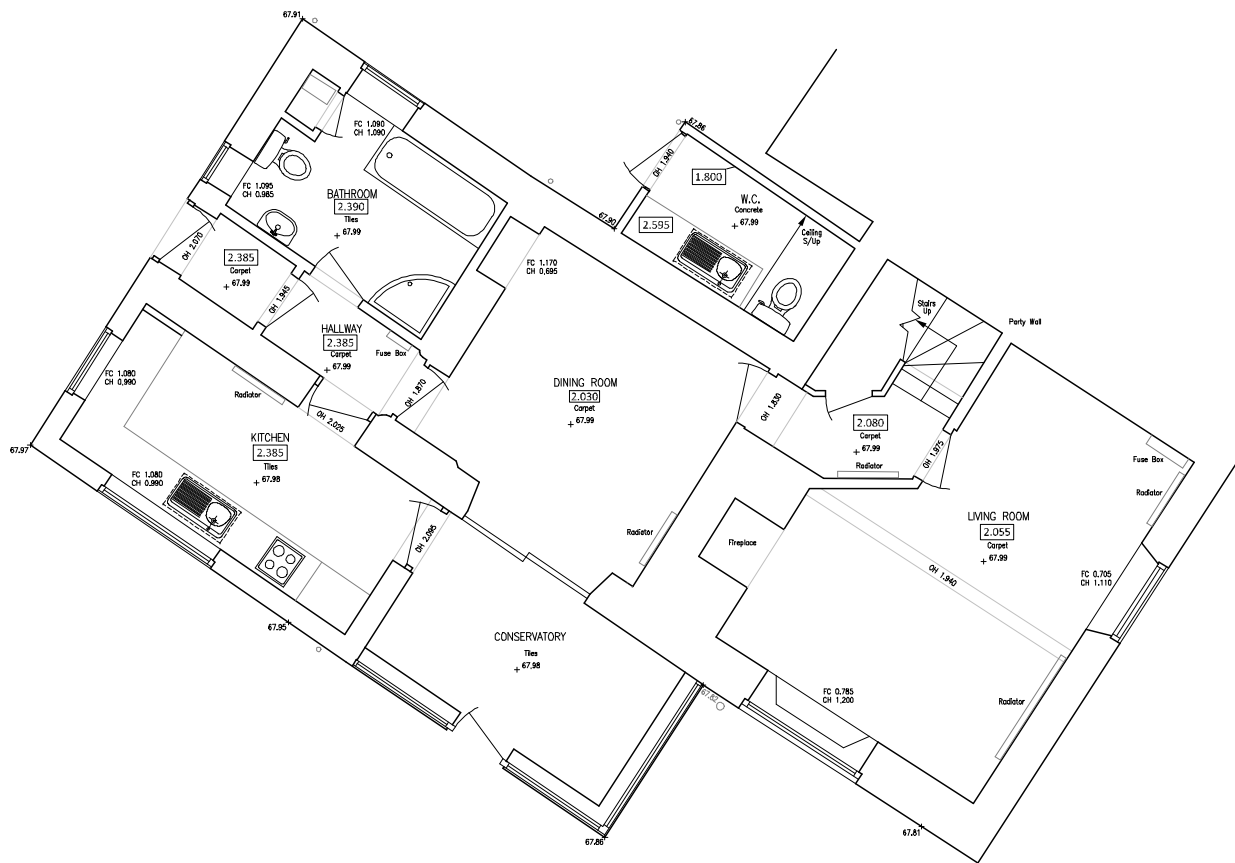

Ground Floor

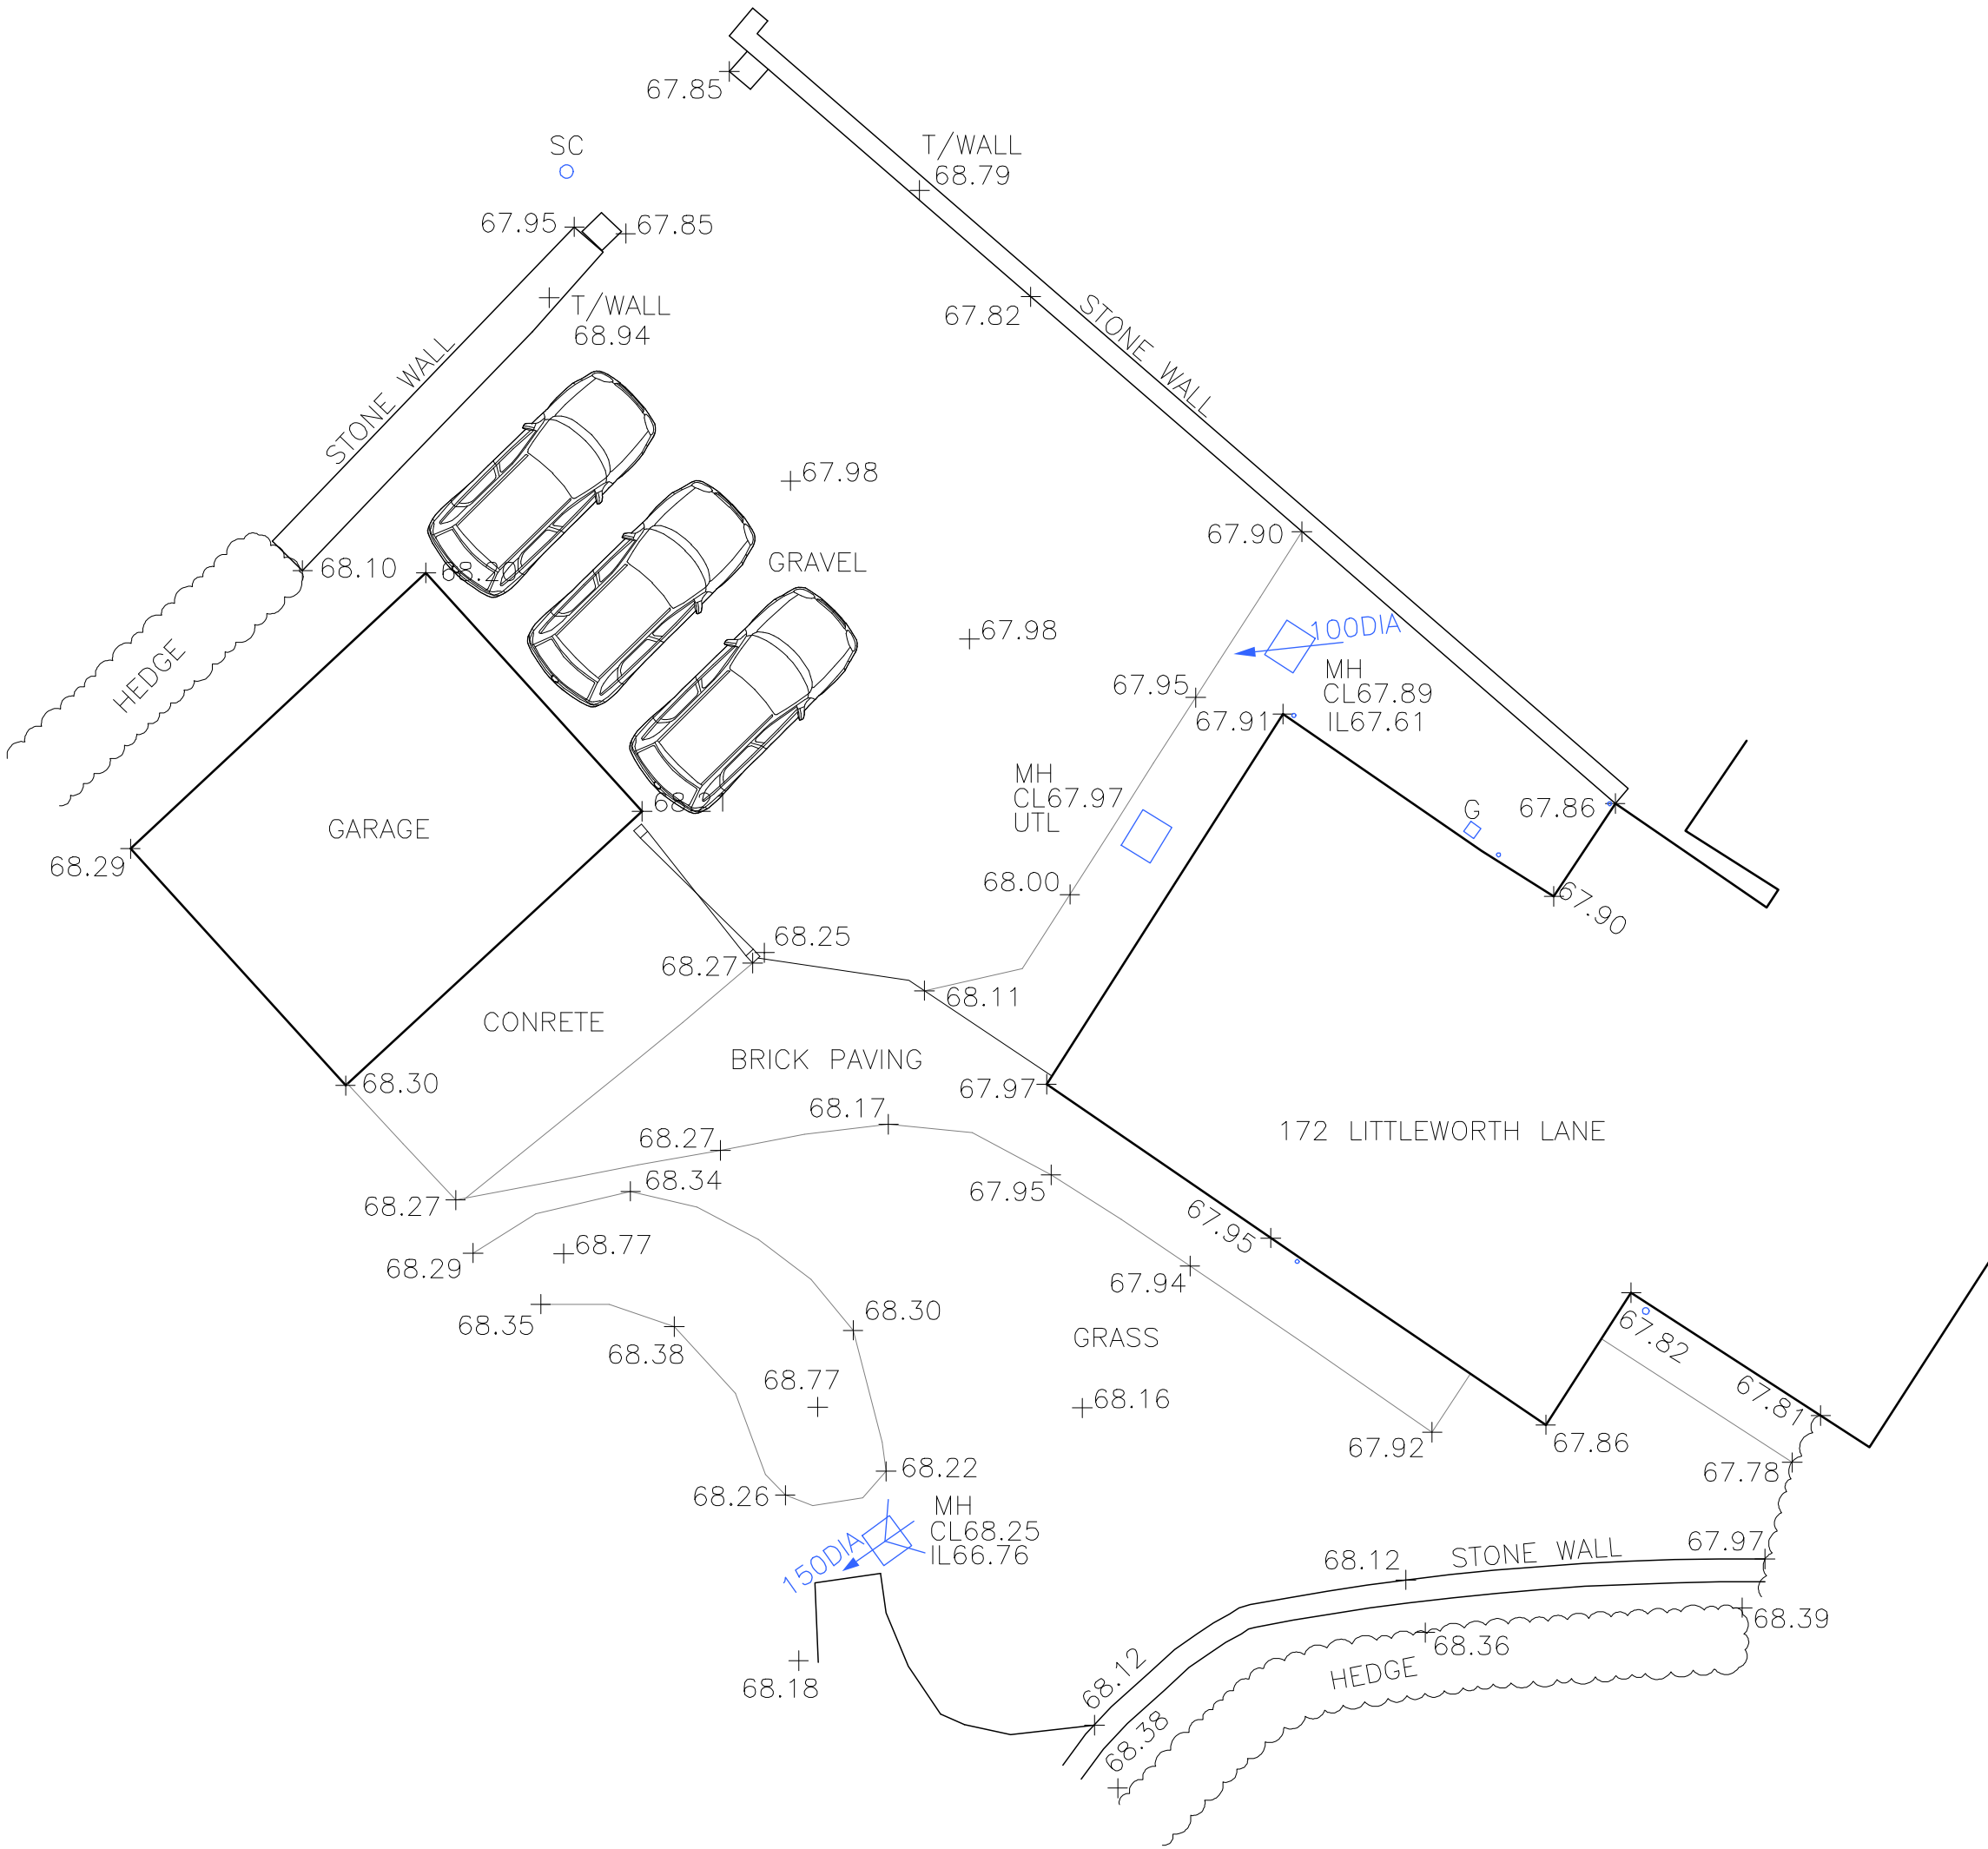

Site Plan

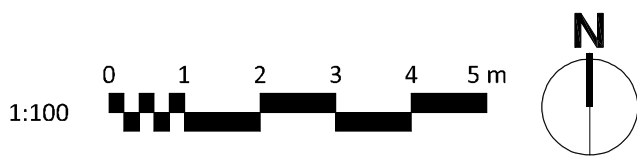

Date:	No.	Revision Notes:
02-02-2027	A	Parking arrangements added

PKA ARCHITECTS
PKA Architects Limited
Featherbrook, Whitley Road, Potters, Dares, Whitley, MK10 5TD
tel: 01380 725688 | email: ton@pka-architects.com | www.pka-architects.com

Project Title:
Extension and Internal Alterations
Address:
172 Littleworth Lane, Whitley

Client:
Hollie Whittle & Michael Pearce

Sheet Title:
Survey Elevations, Floor and Site Plans

Scale:
1:100 @A1

Drawn By:
tk/ rjm

Date:
21-01-2026

Project ID:
2148 - EX-001-A

Status:
AS EXISTING

File Name:
2148 - SURVEY.dwg

Stage Key:
EX - Existing
SE - Sketch
PL - Planning
WD - Working Drawings
PR - Building Preparation
TR - Tender
CR - Construction
AS - As Built