




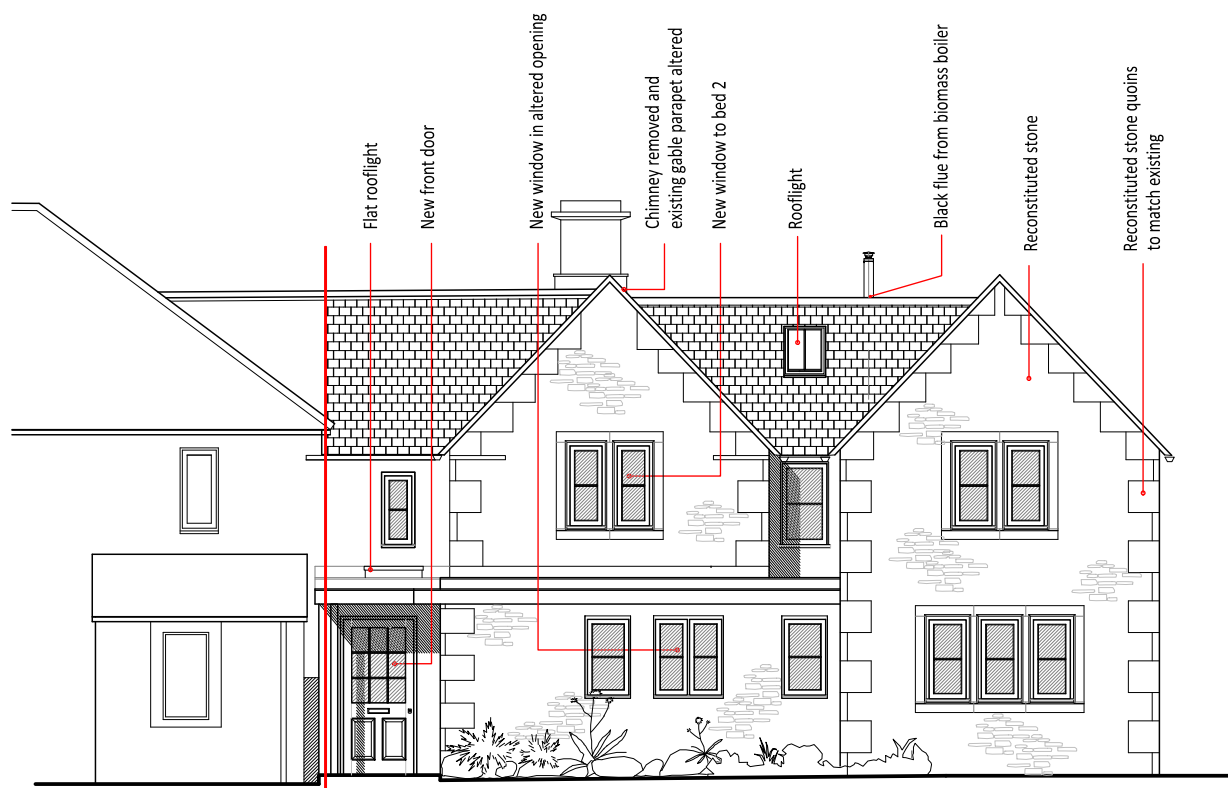


North West Elevation

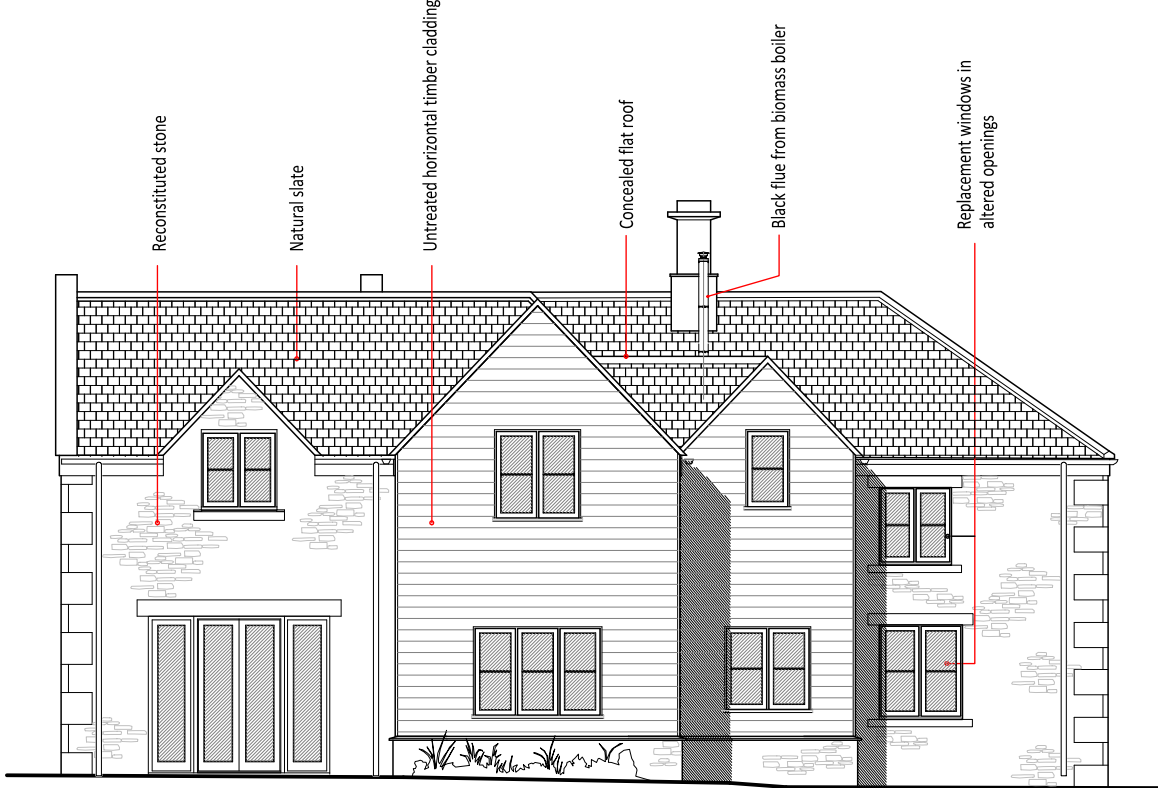


South West Elevation

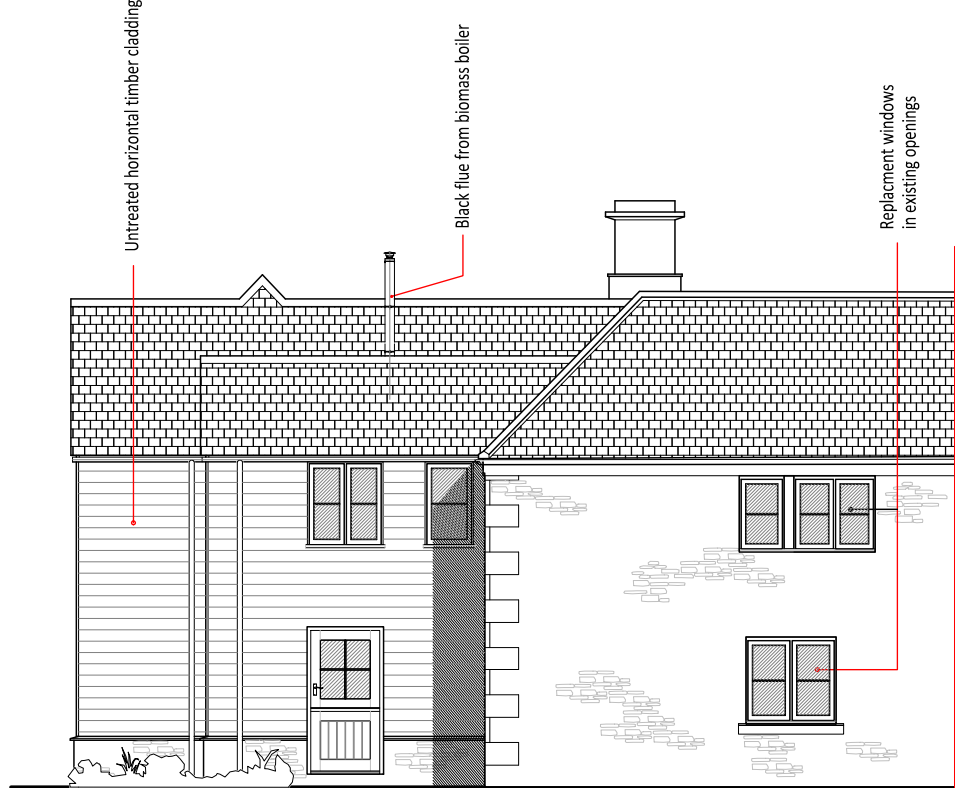


South East Elevation

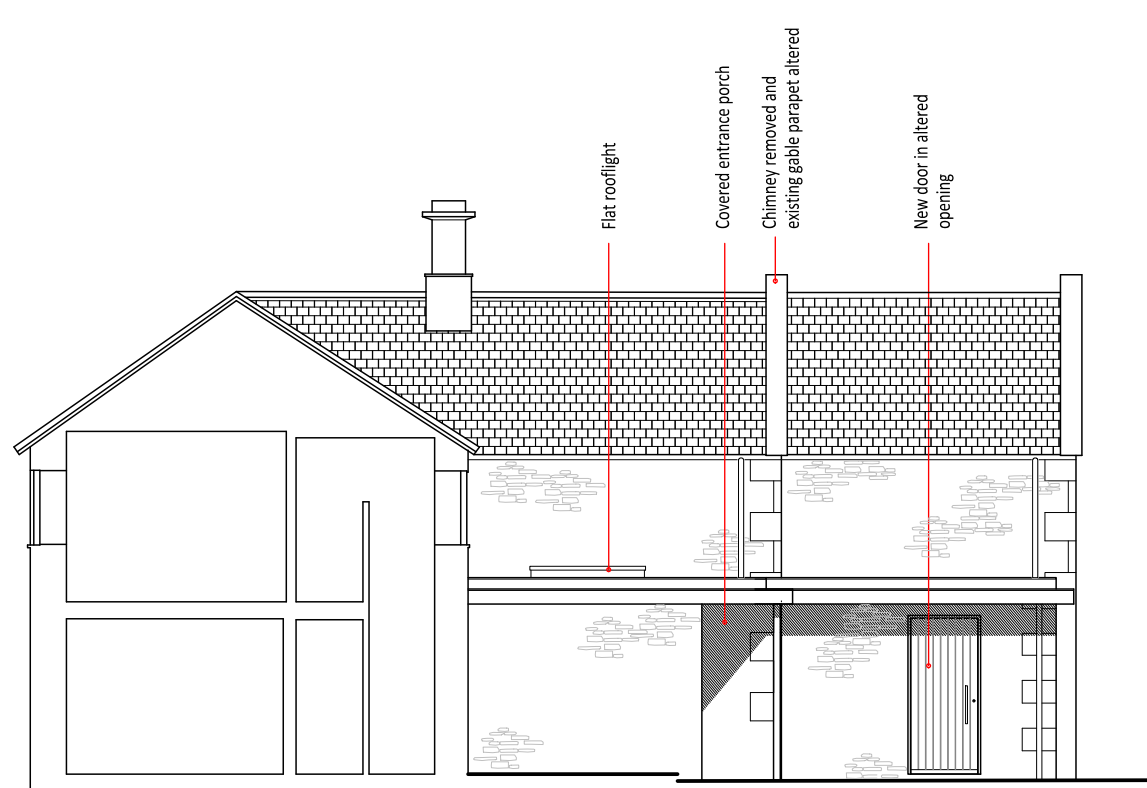


North East Elevation

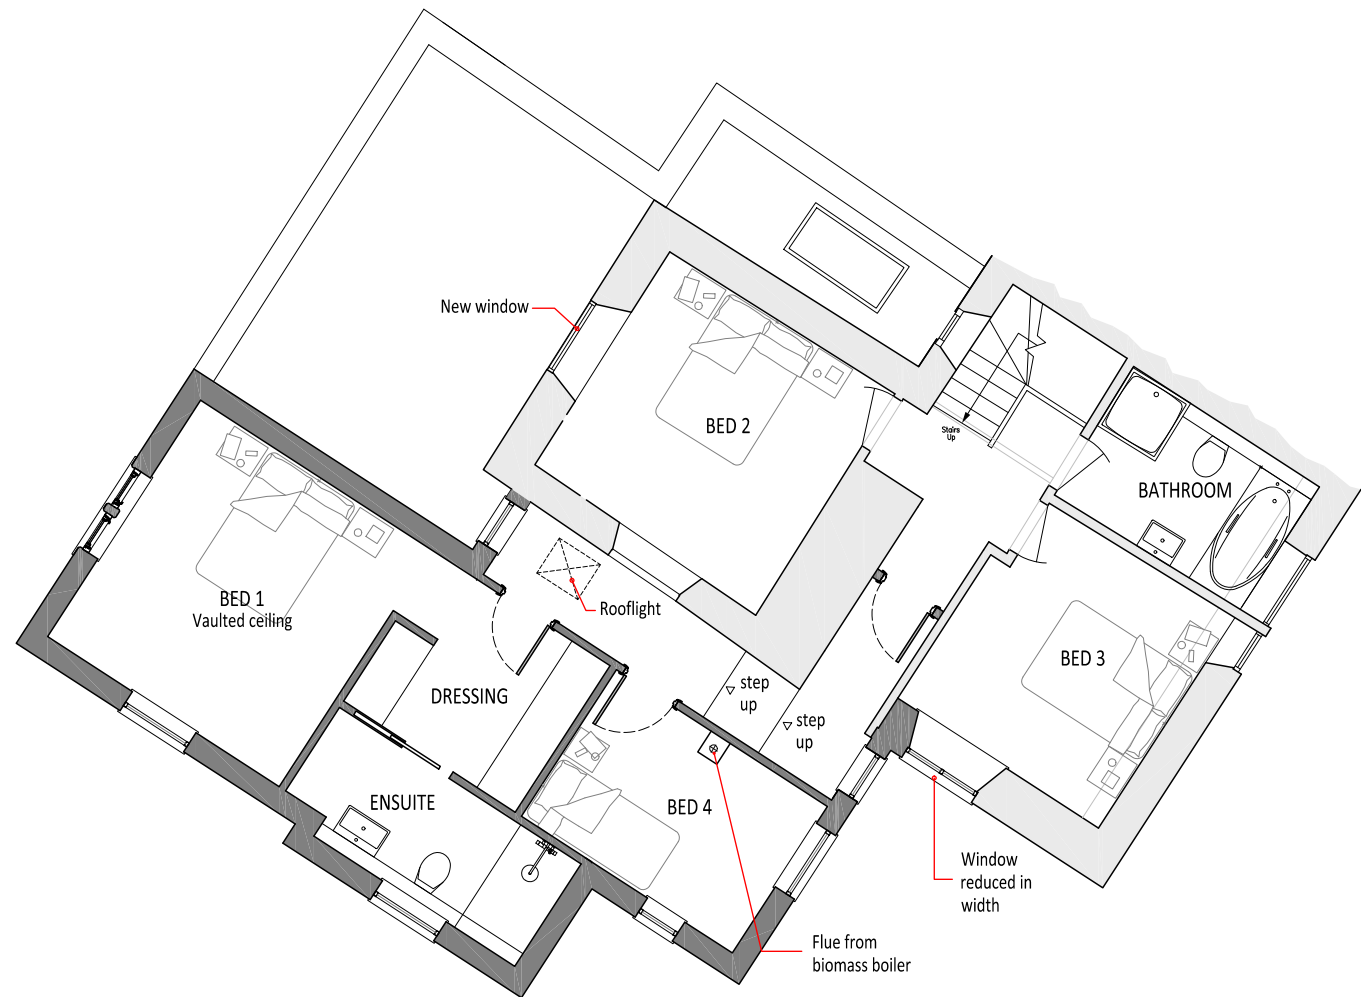

First Floor

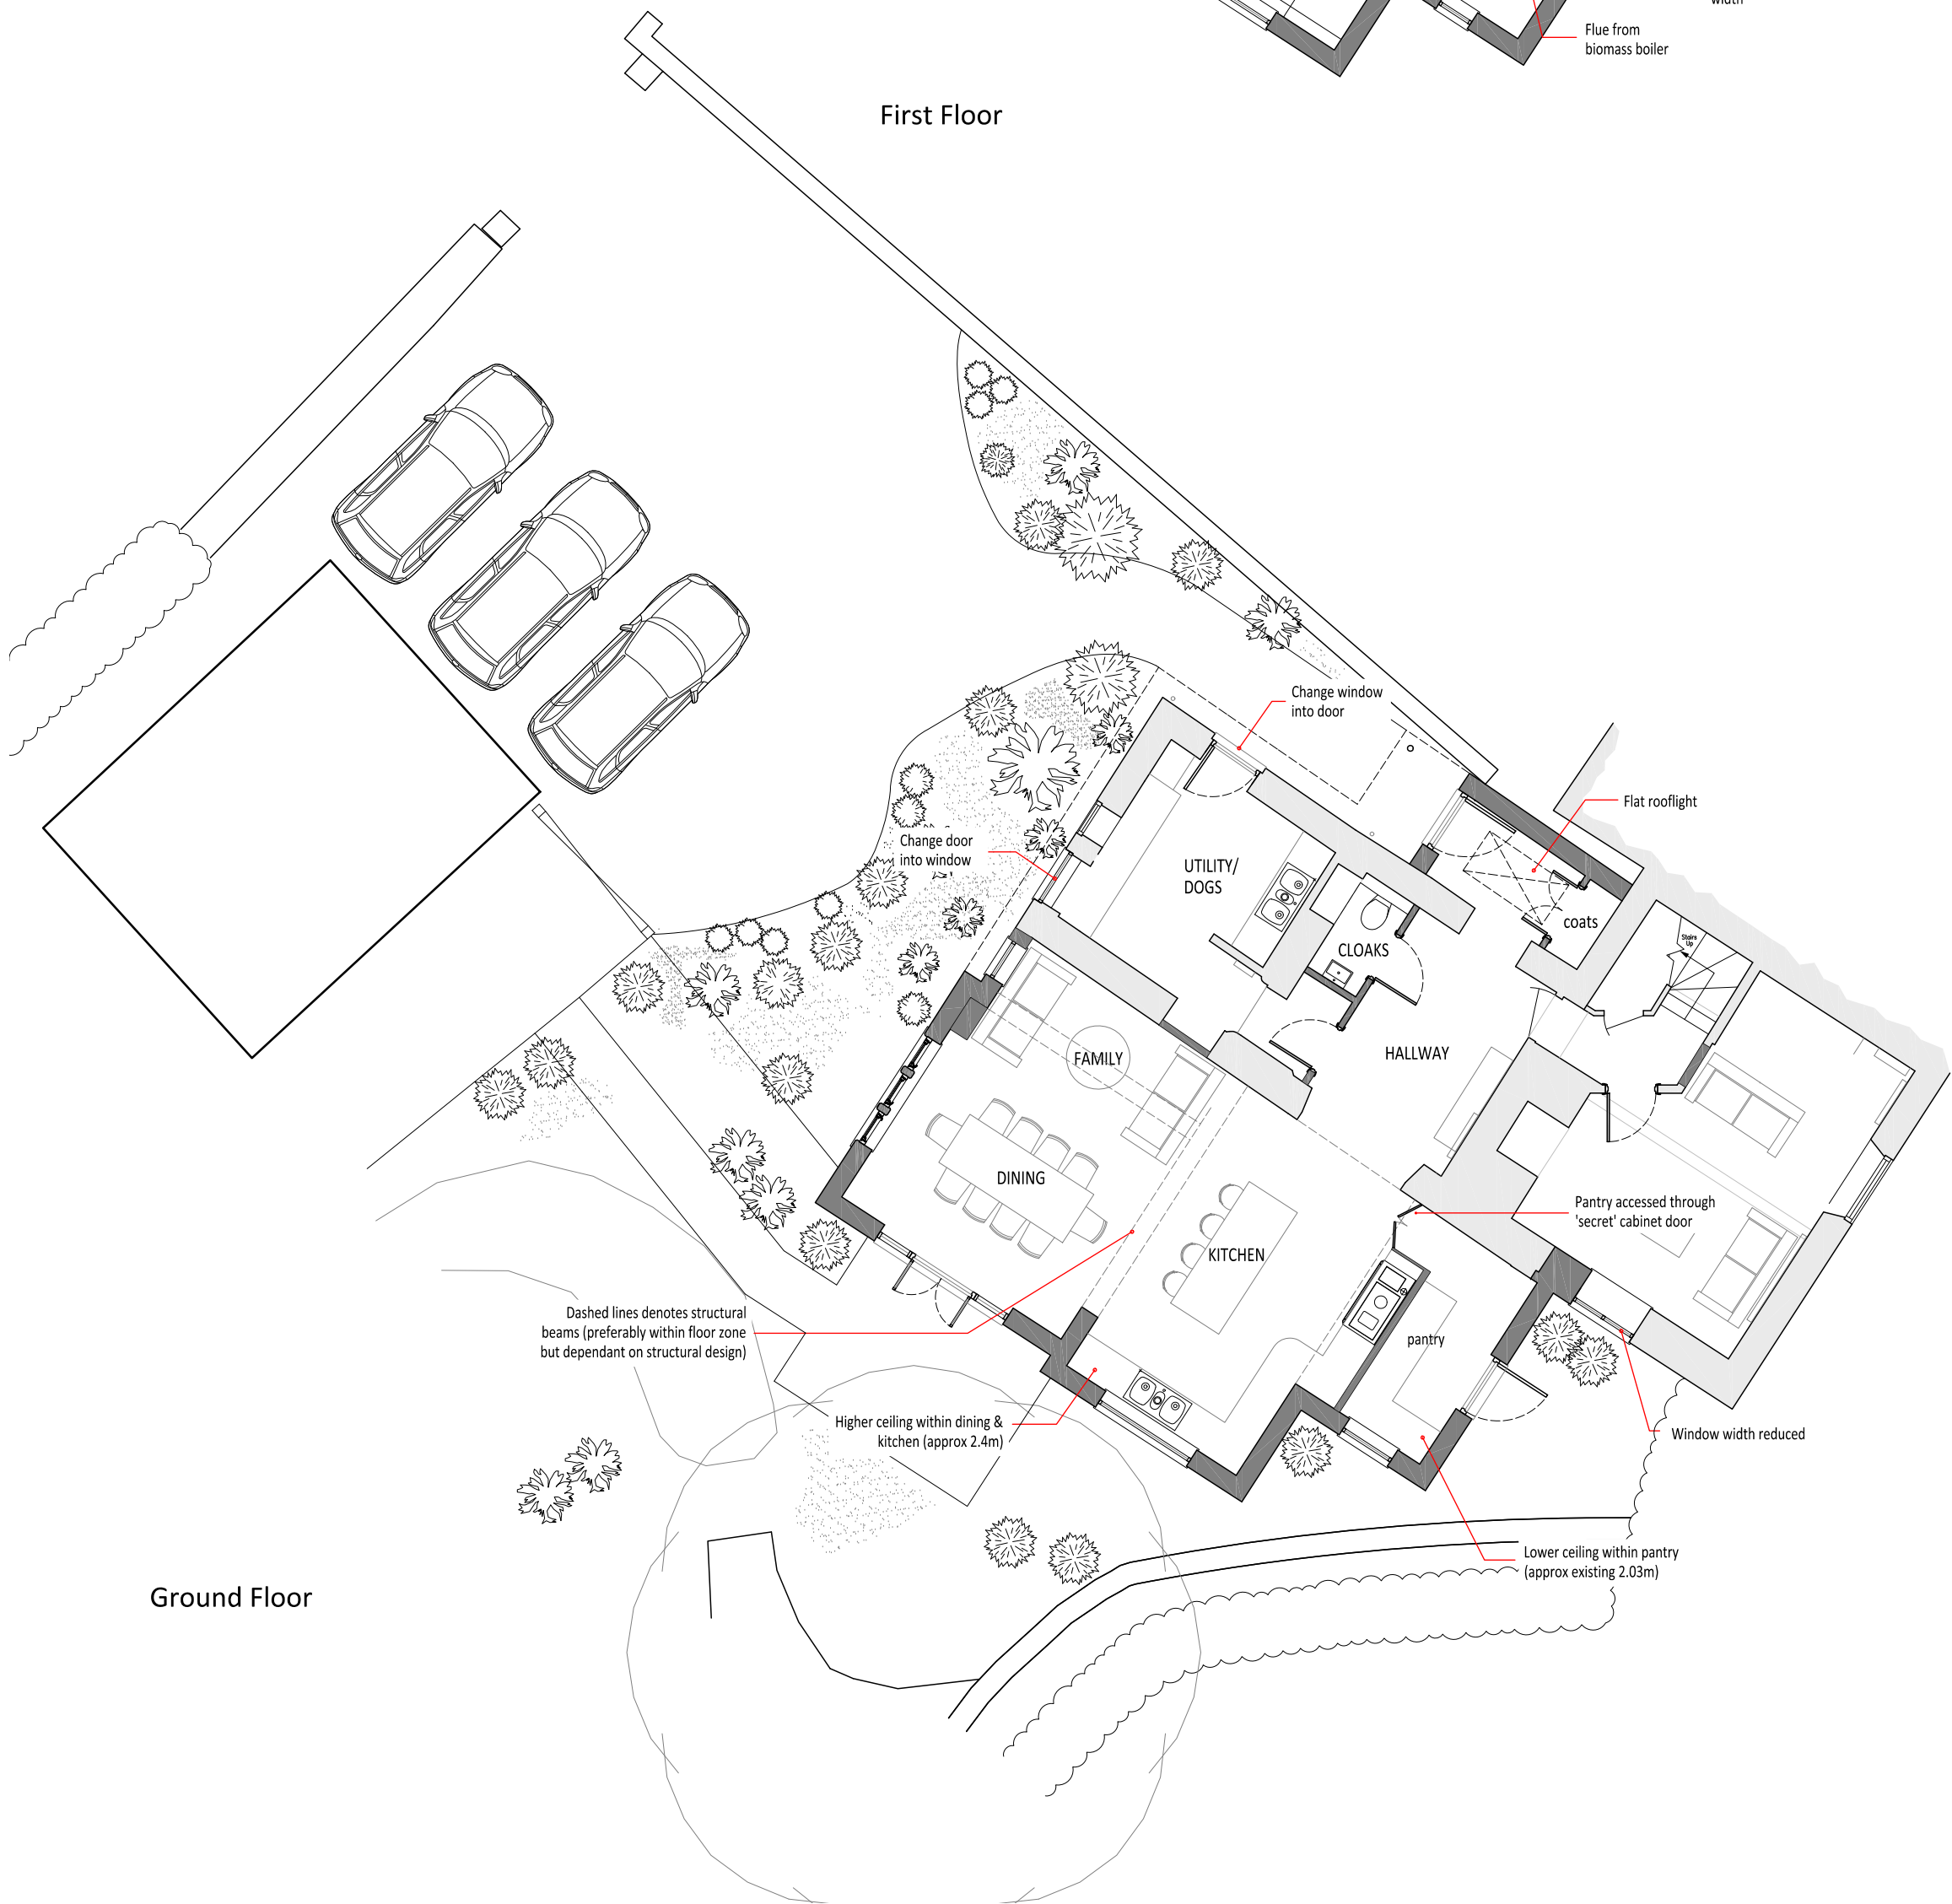

Ground Floor

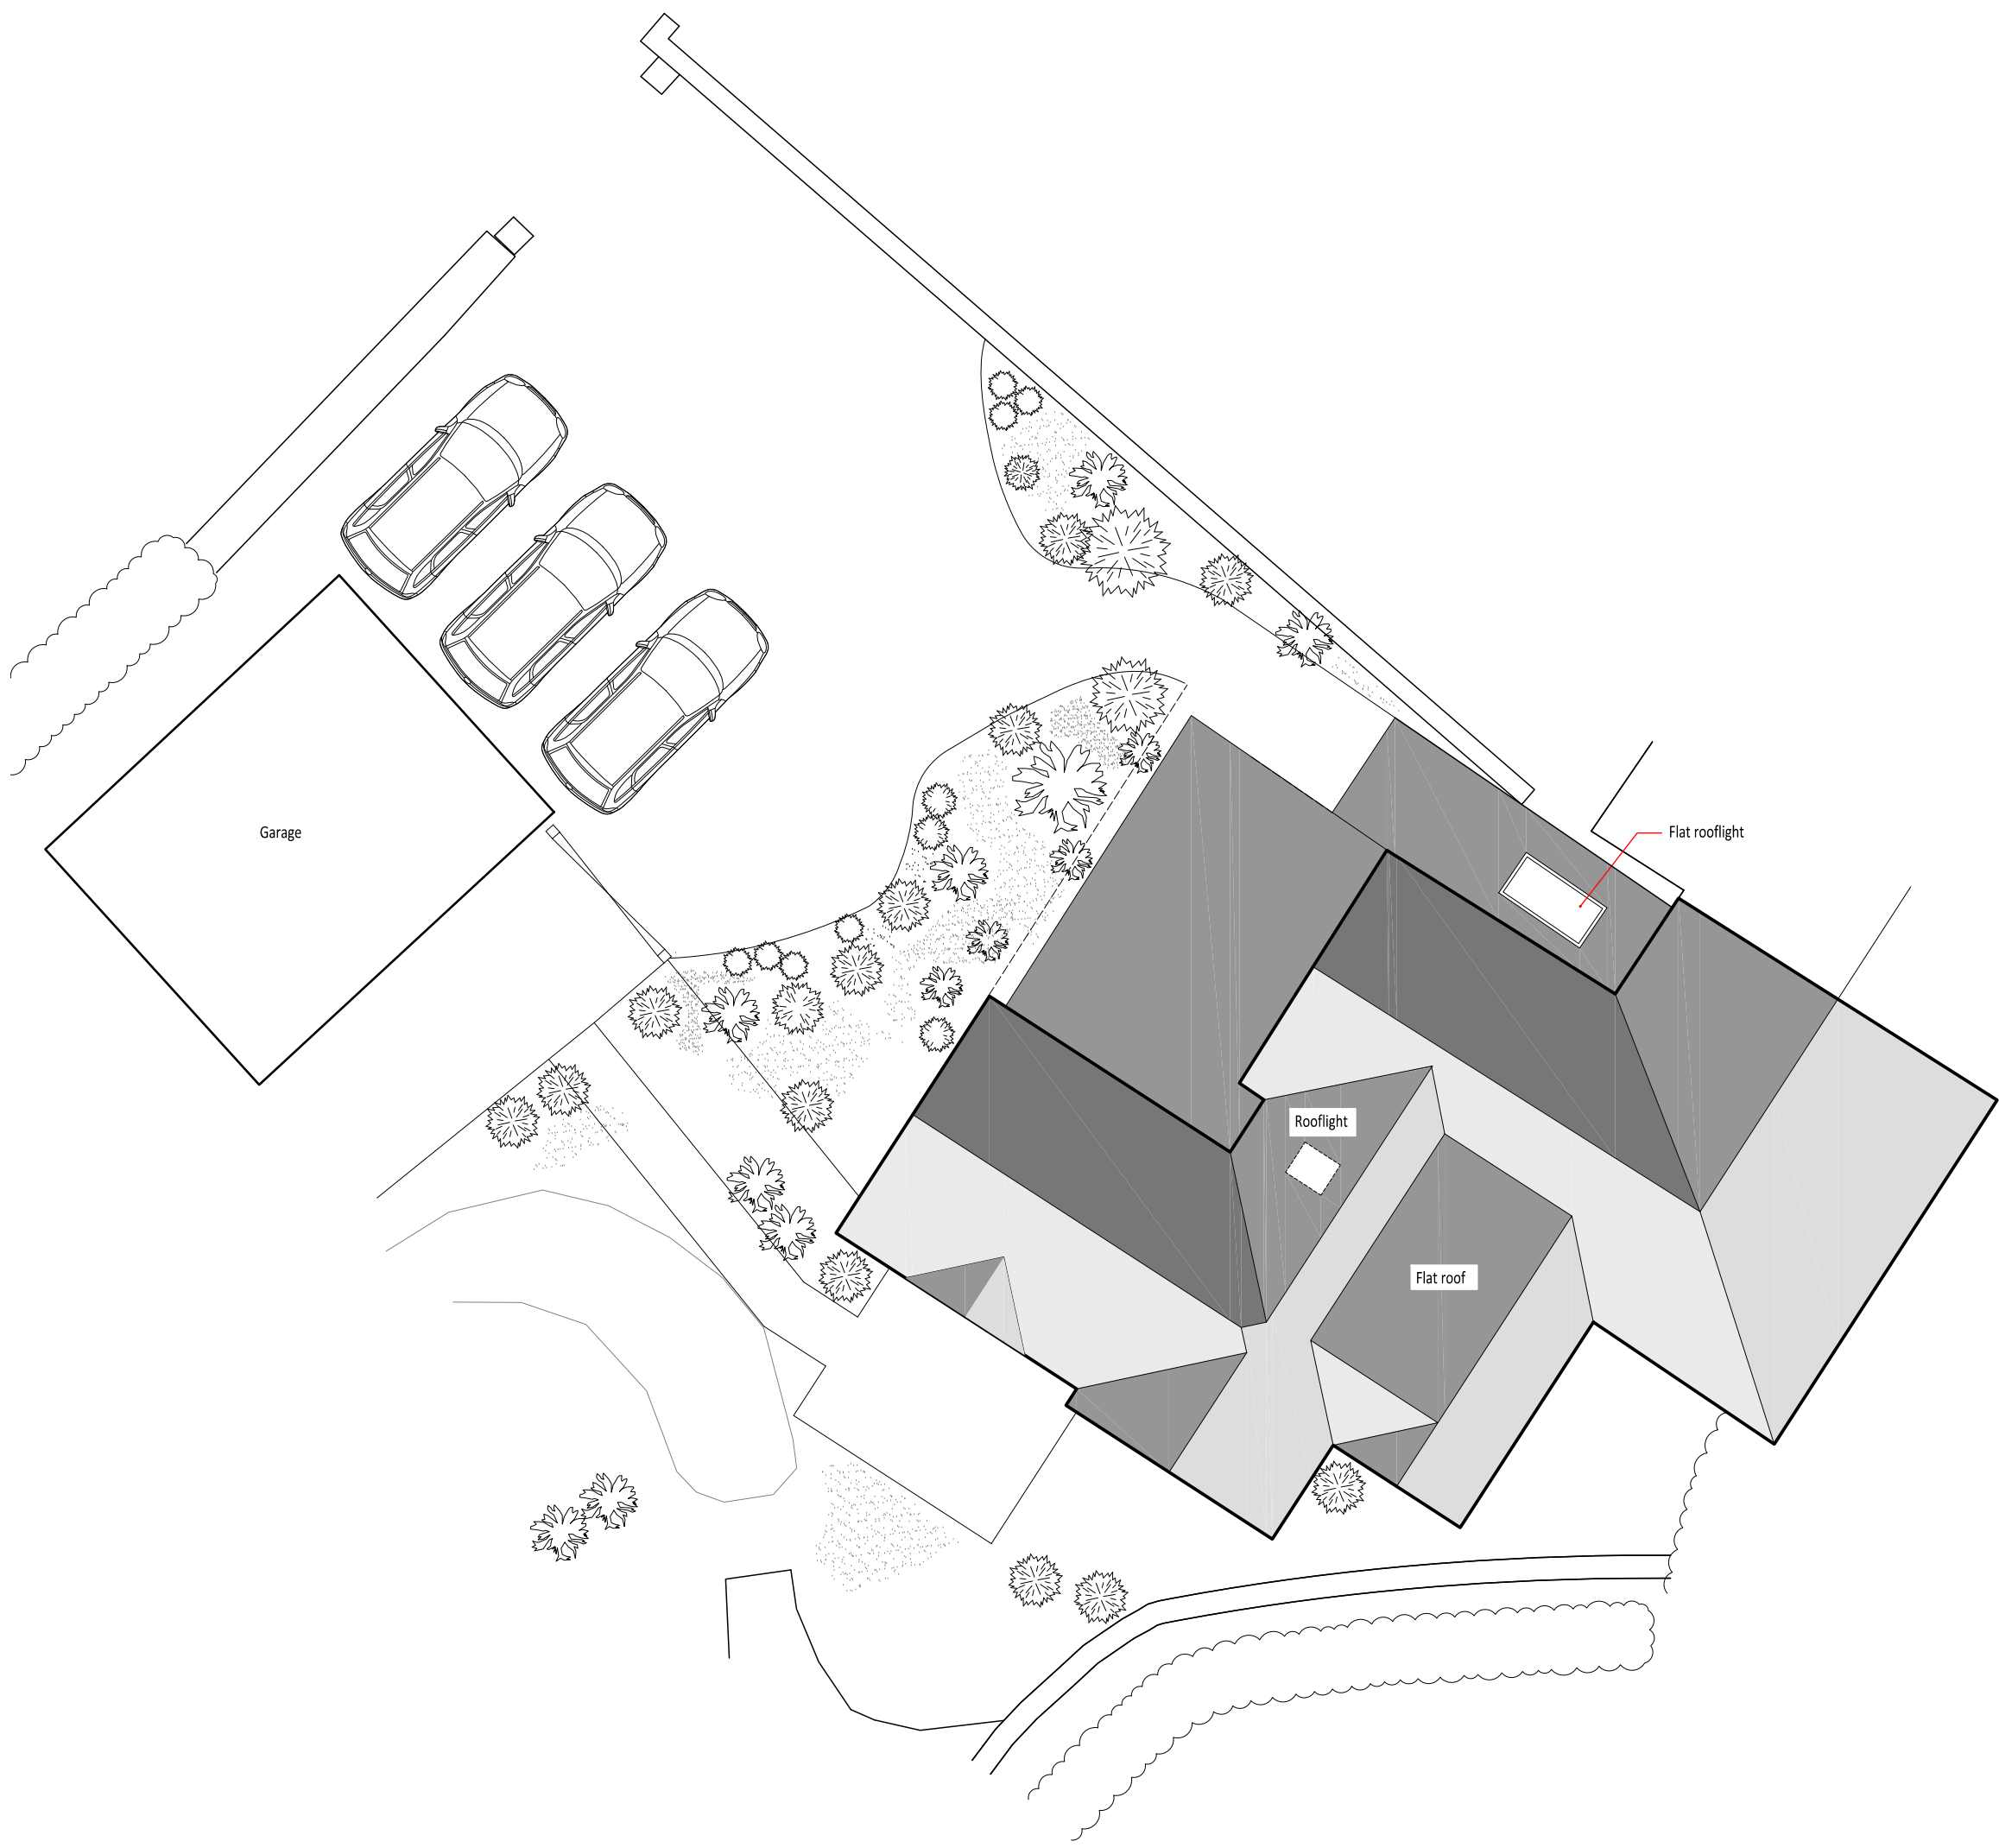

Roof and Site Plan

This drawing is the copyright of PKA Architects Ltd.
Registered in England and Wales No 8600883.
Do not rely on Scaled Dimensions - work to figured dimensions only.
If in doubt - ASK.
All dimensions to be checked on site by contractor.
Work to existing building features where appropriate.
Any C/C copyright data on this drawing is reproduced under license

Date	No.	Revision Notes
02-02-2027	A	Parking arrangements added

PKA

ARCHITECTS

PKA Architects Limited

Featherbrook, Whitley Road, Potterne, Devizes, Wiltshire SN10 5TD

tel: 01380 725688 | email: tom@pka-architects.com | www.pka-architects.com

RIBA Chartered Practice

Project Title:
Extension and Internal Alterations
Address:
172 Littleworth Lane, Whitley

Client:
Hollie Whittle & Michael Pearce

Sheet Title:
Proposed Elevations, Floor and Site Plans

Scale	Drawn By	Date
1:100 @A1	tk/ rjm	21-01-2026

Project ID	Stage	Sheet No.	Revision
------------	-------	-----------	----------

2148 - PL-001-A

Status:
PLANNING ISSUE

File Name:
2148 - PLAN 1.dwg

Stage Key
Ex - Existing
St - Sketch
Pl - Planning
WD - Working Drawings
PR - Building Preparation
TH - Tender
CR - Construction
AB - As Built

