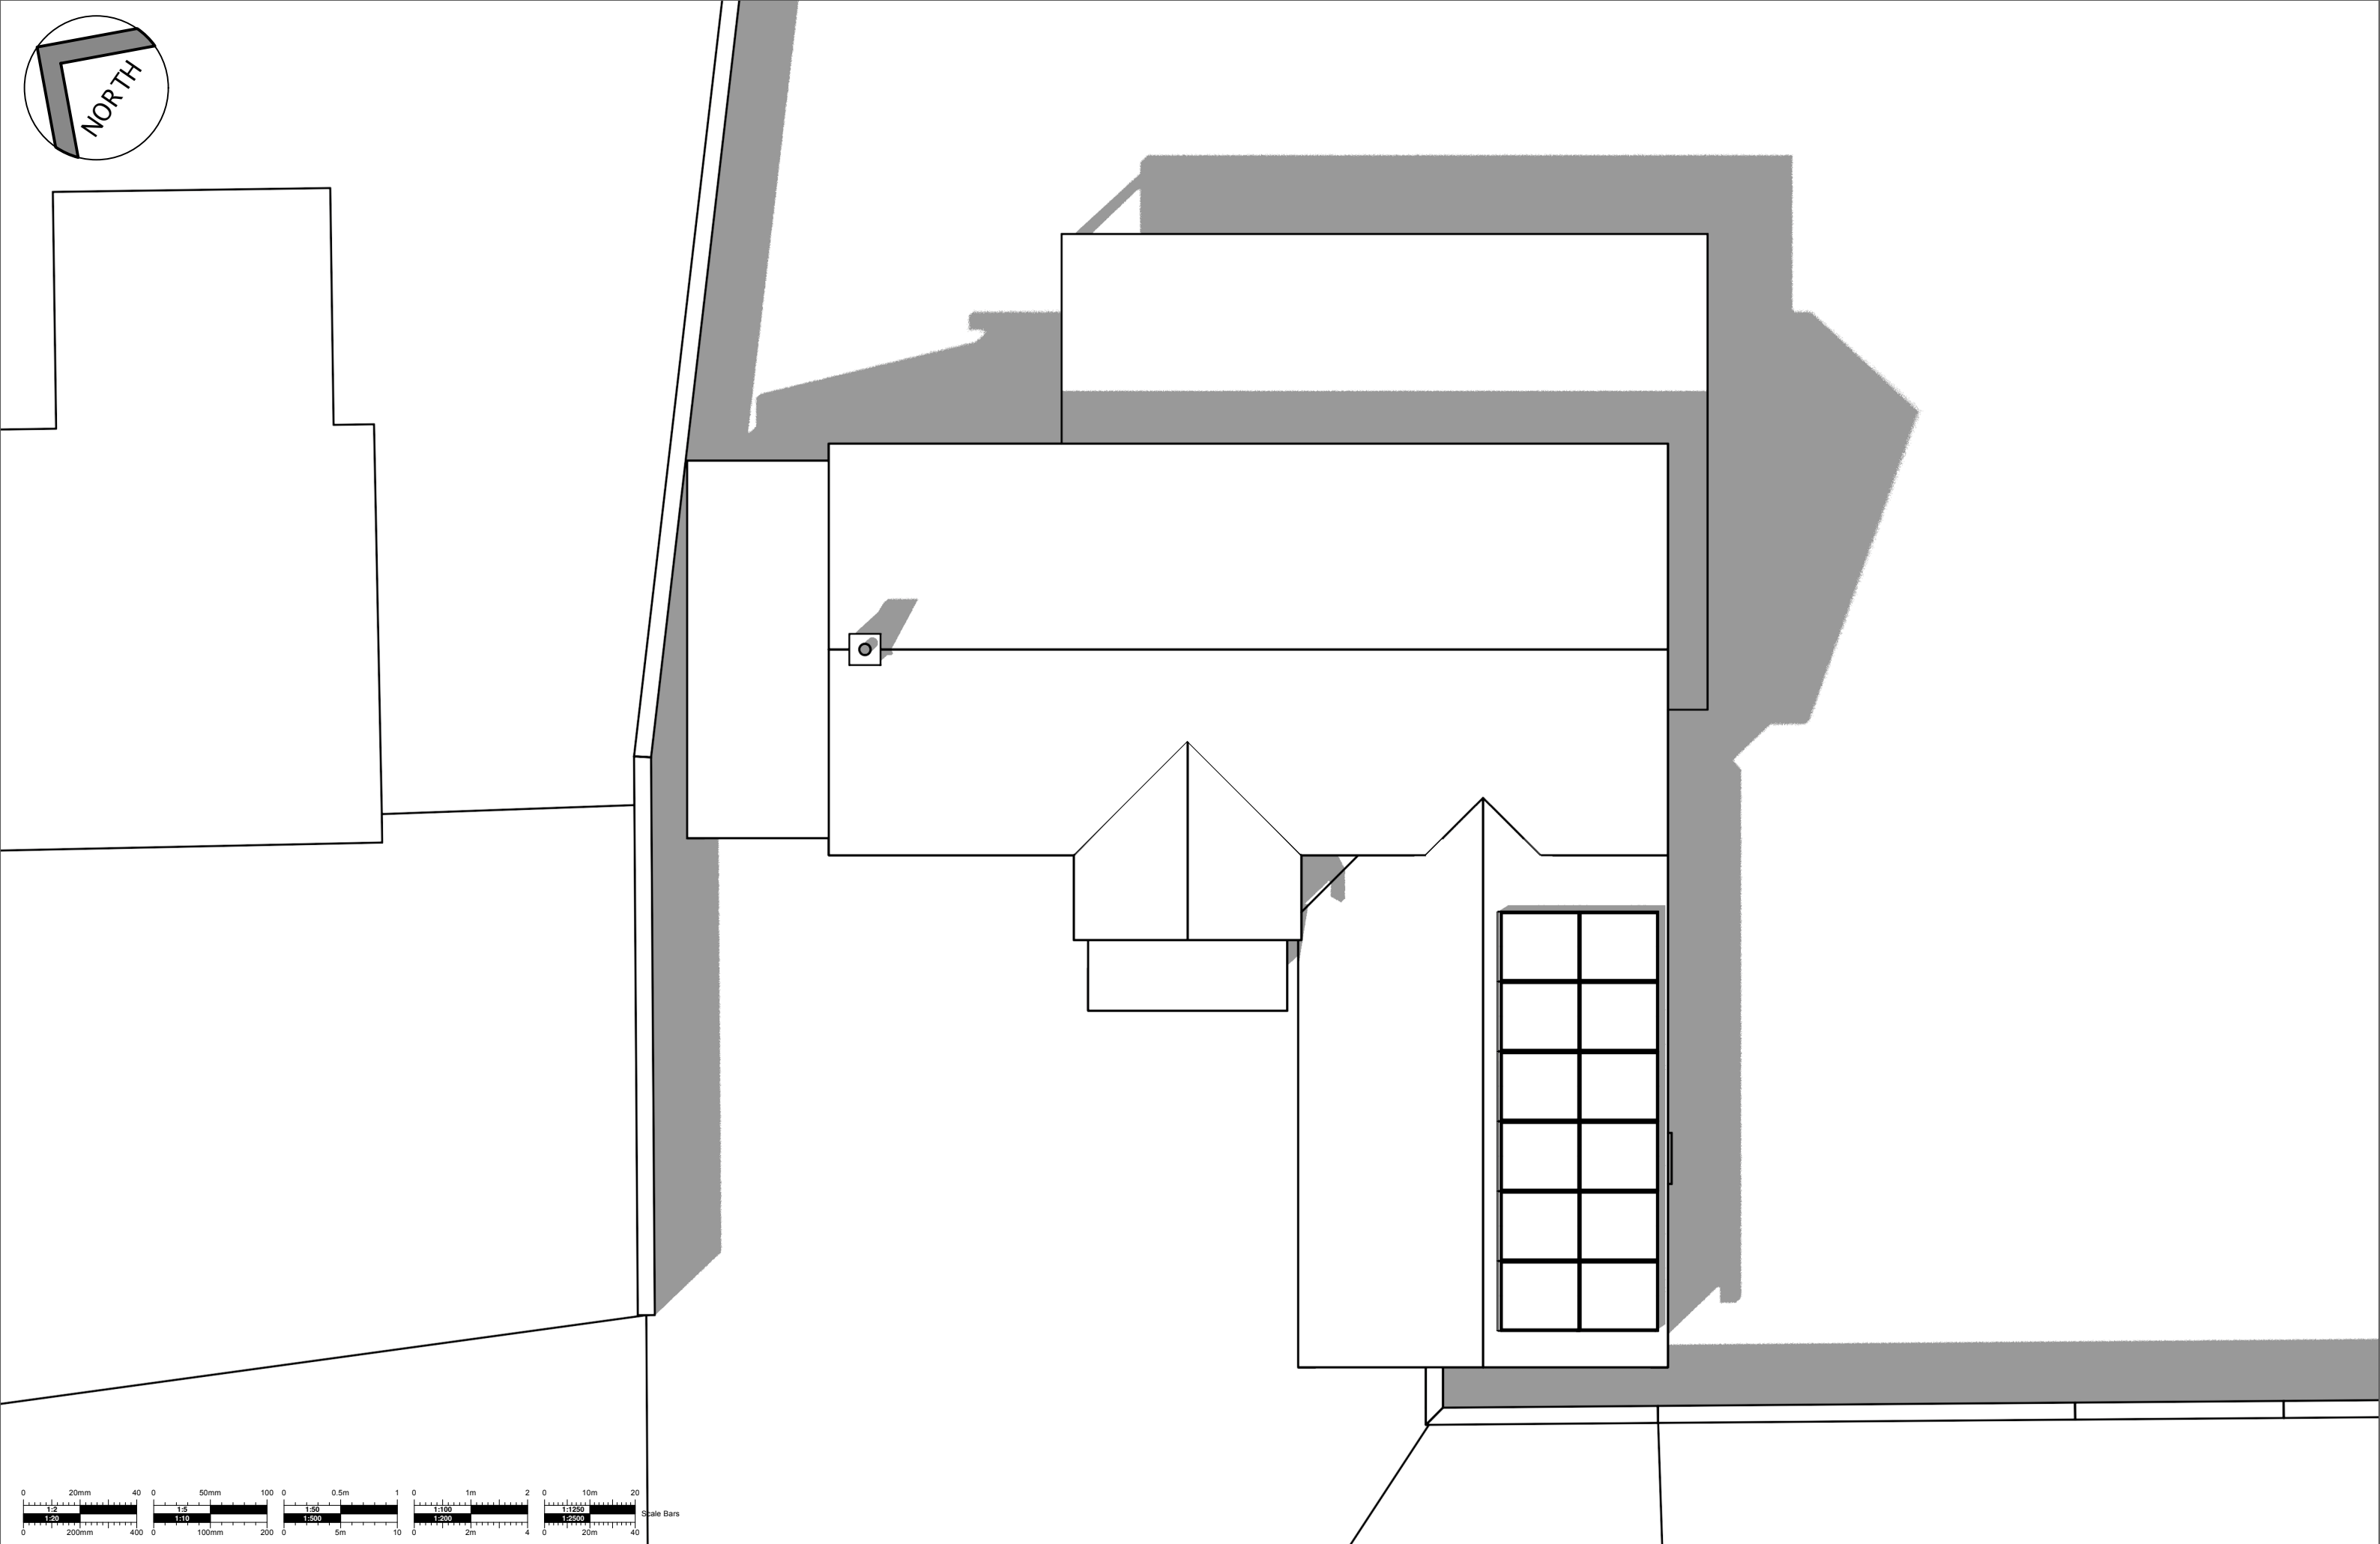


NFP Property Developments Ltd.

3 Grange Court, Yatton Keynell,
Chippenham, SN14 7BA

T: 07480231695
E: ty2.scott@gmail.com

PROJECT NAME

Grange Court

PROJECT ADDRESS

3 Grange Court,
Yatton Keynell,
Chippenham,
SN14 7BA

SHEET TITLE

Proposed Roof Plans

SHEET NO.

Project ID - Originator - Volume - Level - Type - Role - Number

25.11 - NFP - XX - XX - D - A - PL12

SHEET SCALE

1:100

DRAWN BY

TS

SUITABILITY

Code - Description

**S3 SUITABLE FOR
REVIEW &
COMMENT**

REVISION

Date	No.	Issue Notes

Copyright. Check all
dimensions on site. This
drawing is only to be
used on the site for
which it is designed.