



This drawing is copyright of CLARK & MASLIN Ltd and may not be copied or reproduced without permission.
Figured dimensions are to be taken in preference to scaled dimensions.
Large scale drawings to have preference to small scale drawings.
Dimensions for fixed-in items are to be checked on site prior to manufacture.


REV	DETAIL OF REVISION	BY	DATE
A	ELEVATION ADDED AND SCHEME AMENDED	DN	03/10/22
B	AMENDED TO PREVIOUS SCHEME	DN	11/10/22
C	REPLACE OUTBUILDING DOORS WITH WINDOWS AND BOILER REPOSITIONED	DN	14/10/22
D	REPLACE EXISTING KITCHEN WINDOW WITH 3 LIGHT WINDOW	DN	17/10/22
E	REVERT TO PREVIOUS WINDOW SCHEME AND REPOSITION 2 LIGHT IN KITCHEN	DN	17/10/22
F	AMENDED FOR PLANNING	EM	26/10/22
G	AMENDED FOR PLANNING	EM	26/01/26

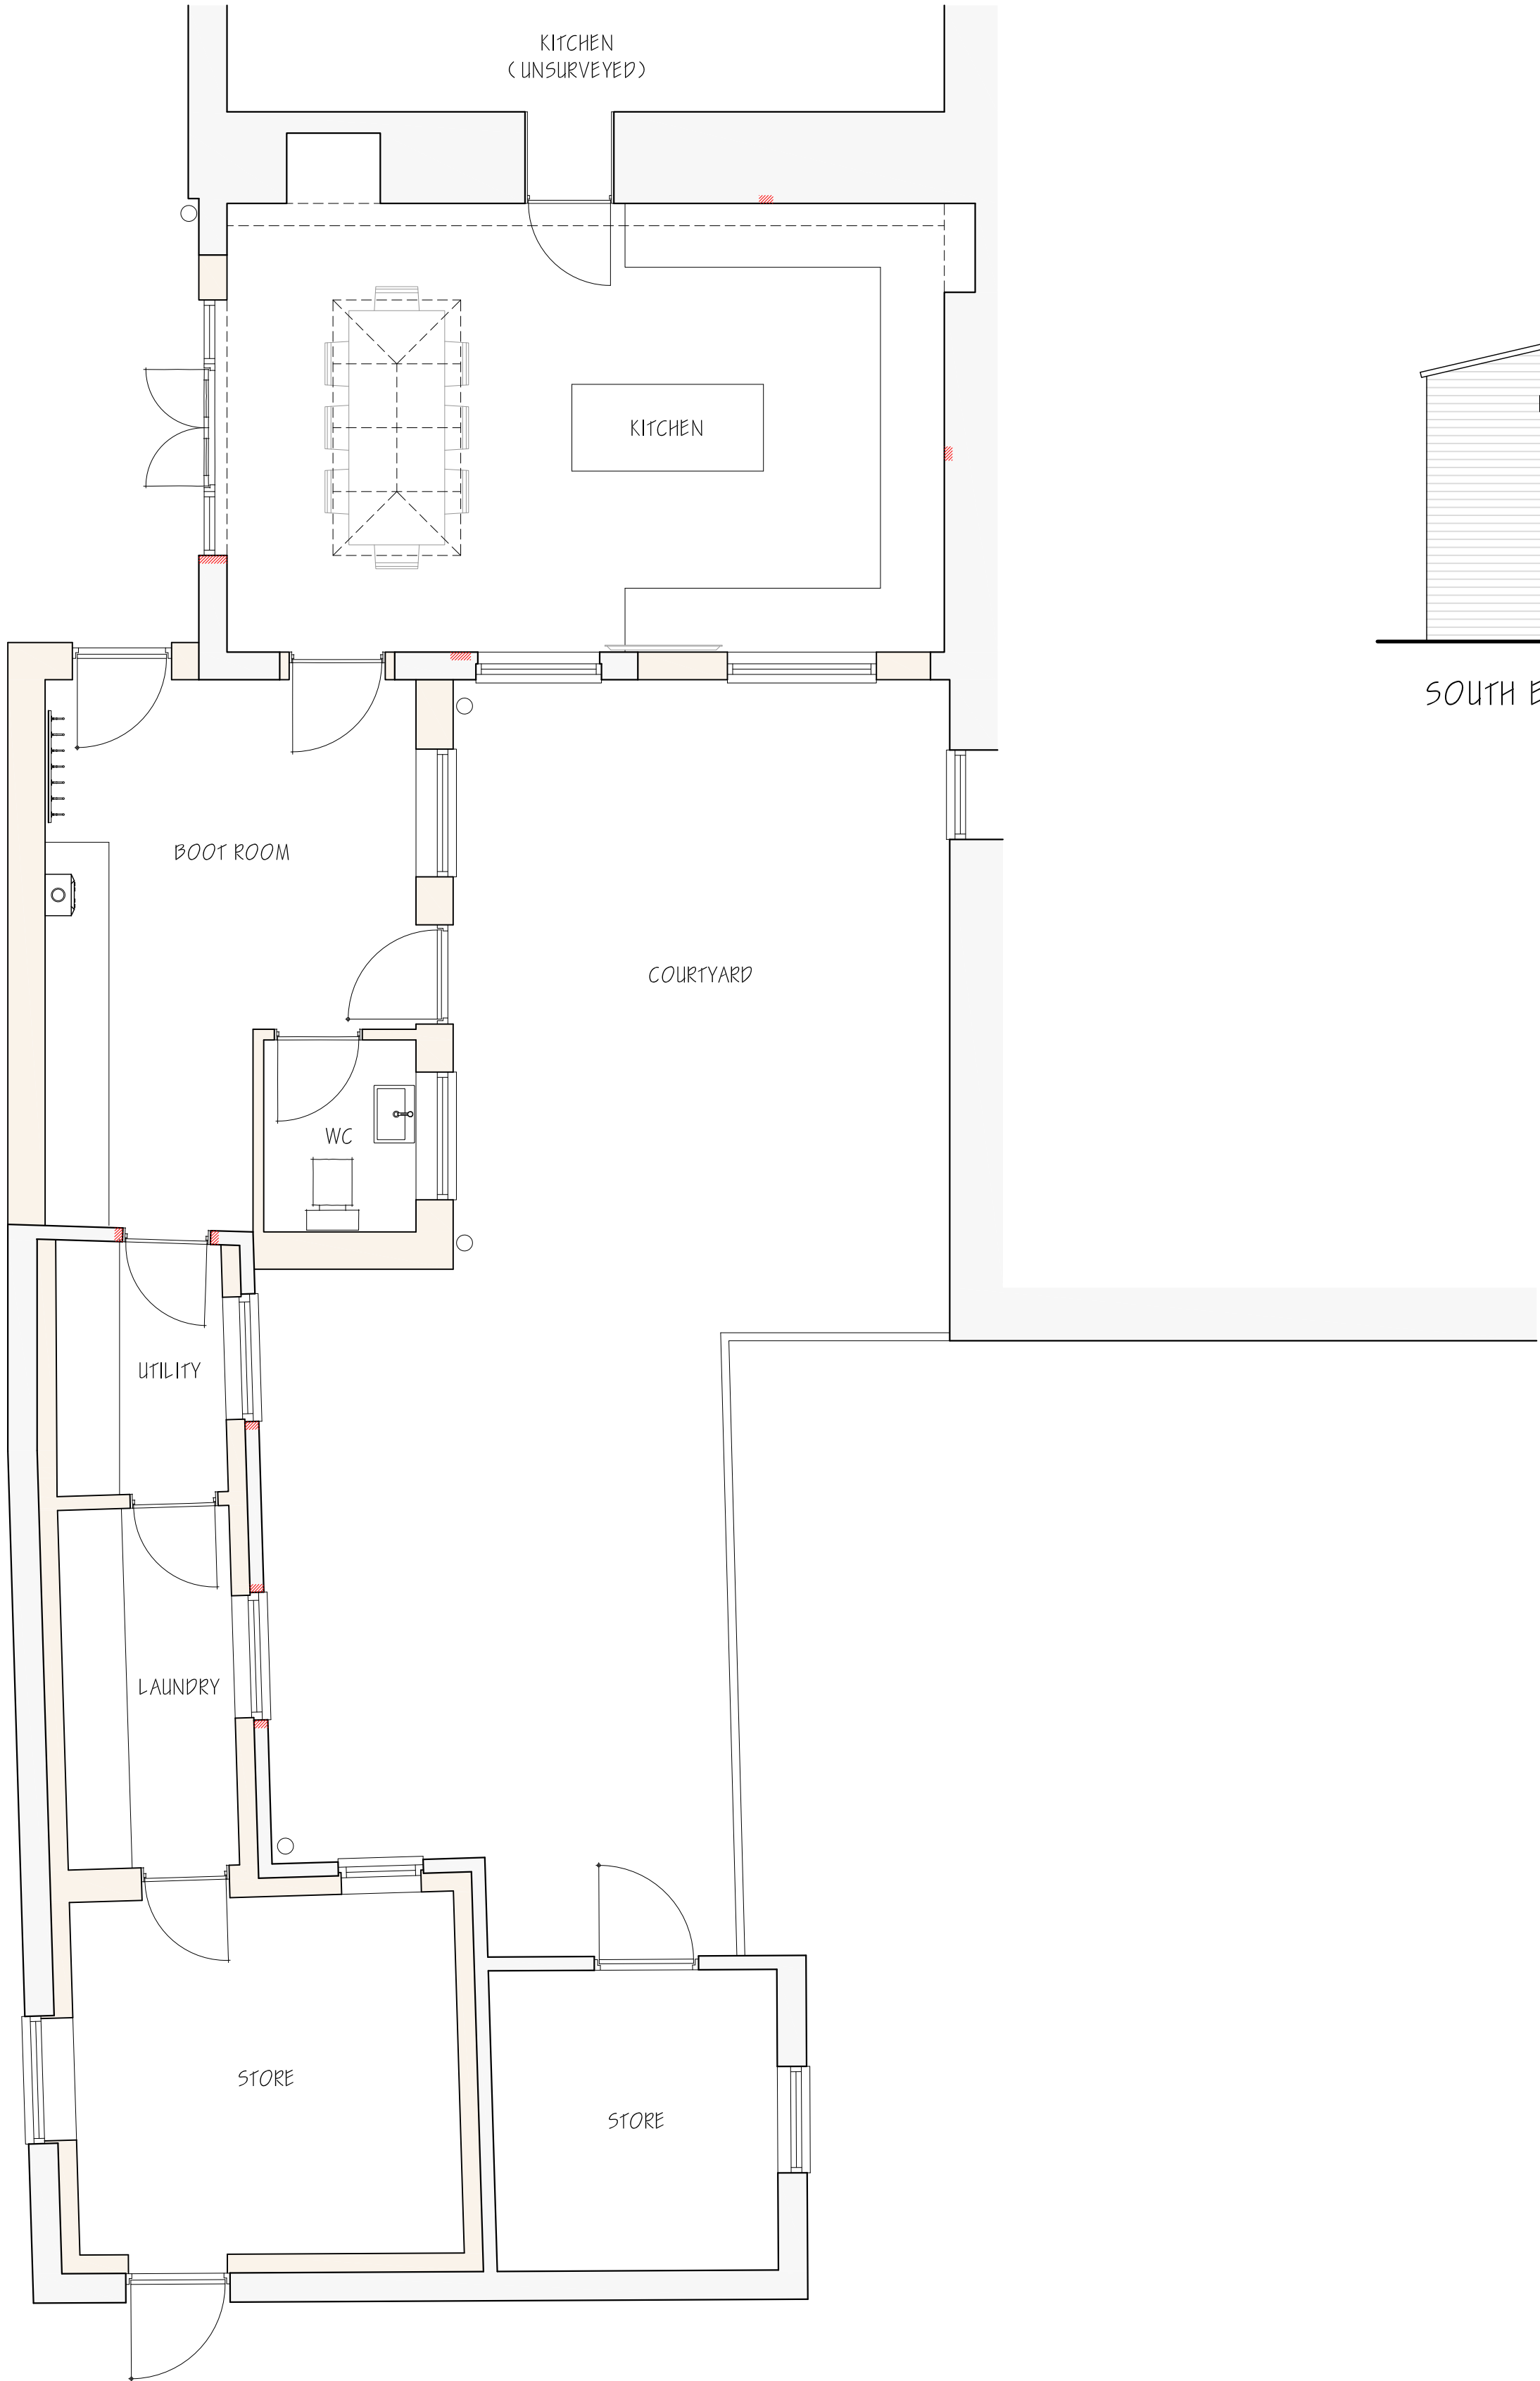


COURTYARD AND MAIN HOUSE GROUND FLOOR PLAN

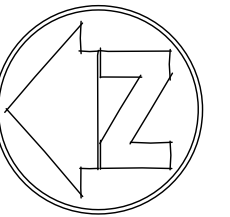

SOUTH ELEVATION

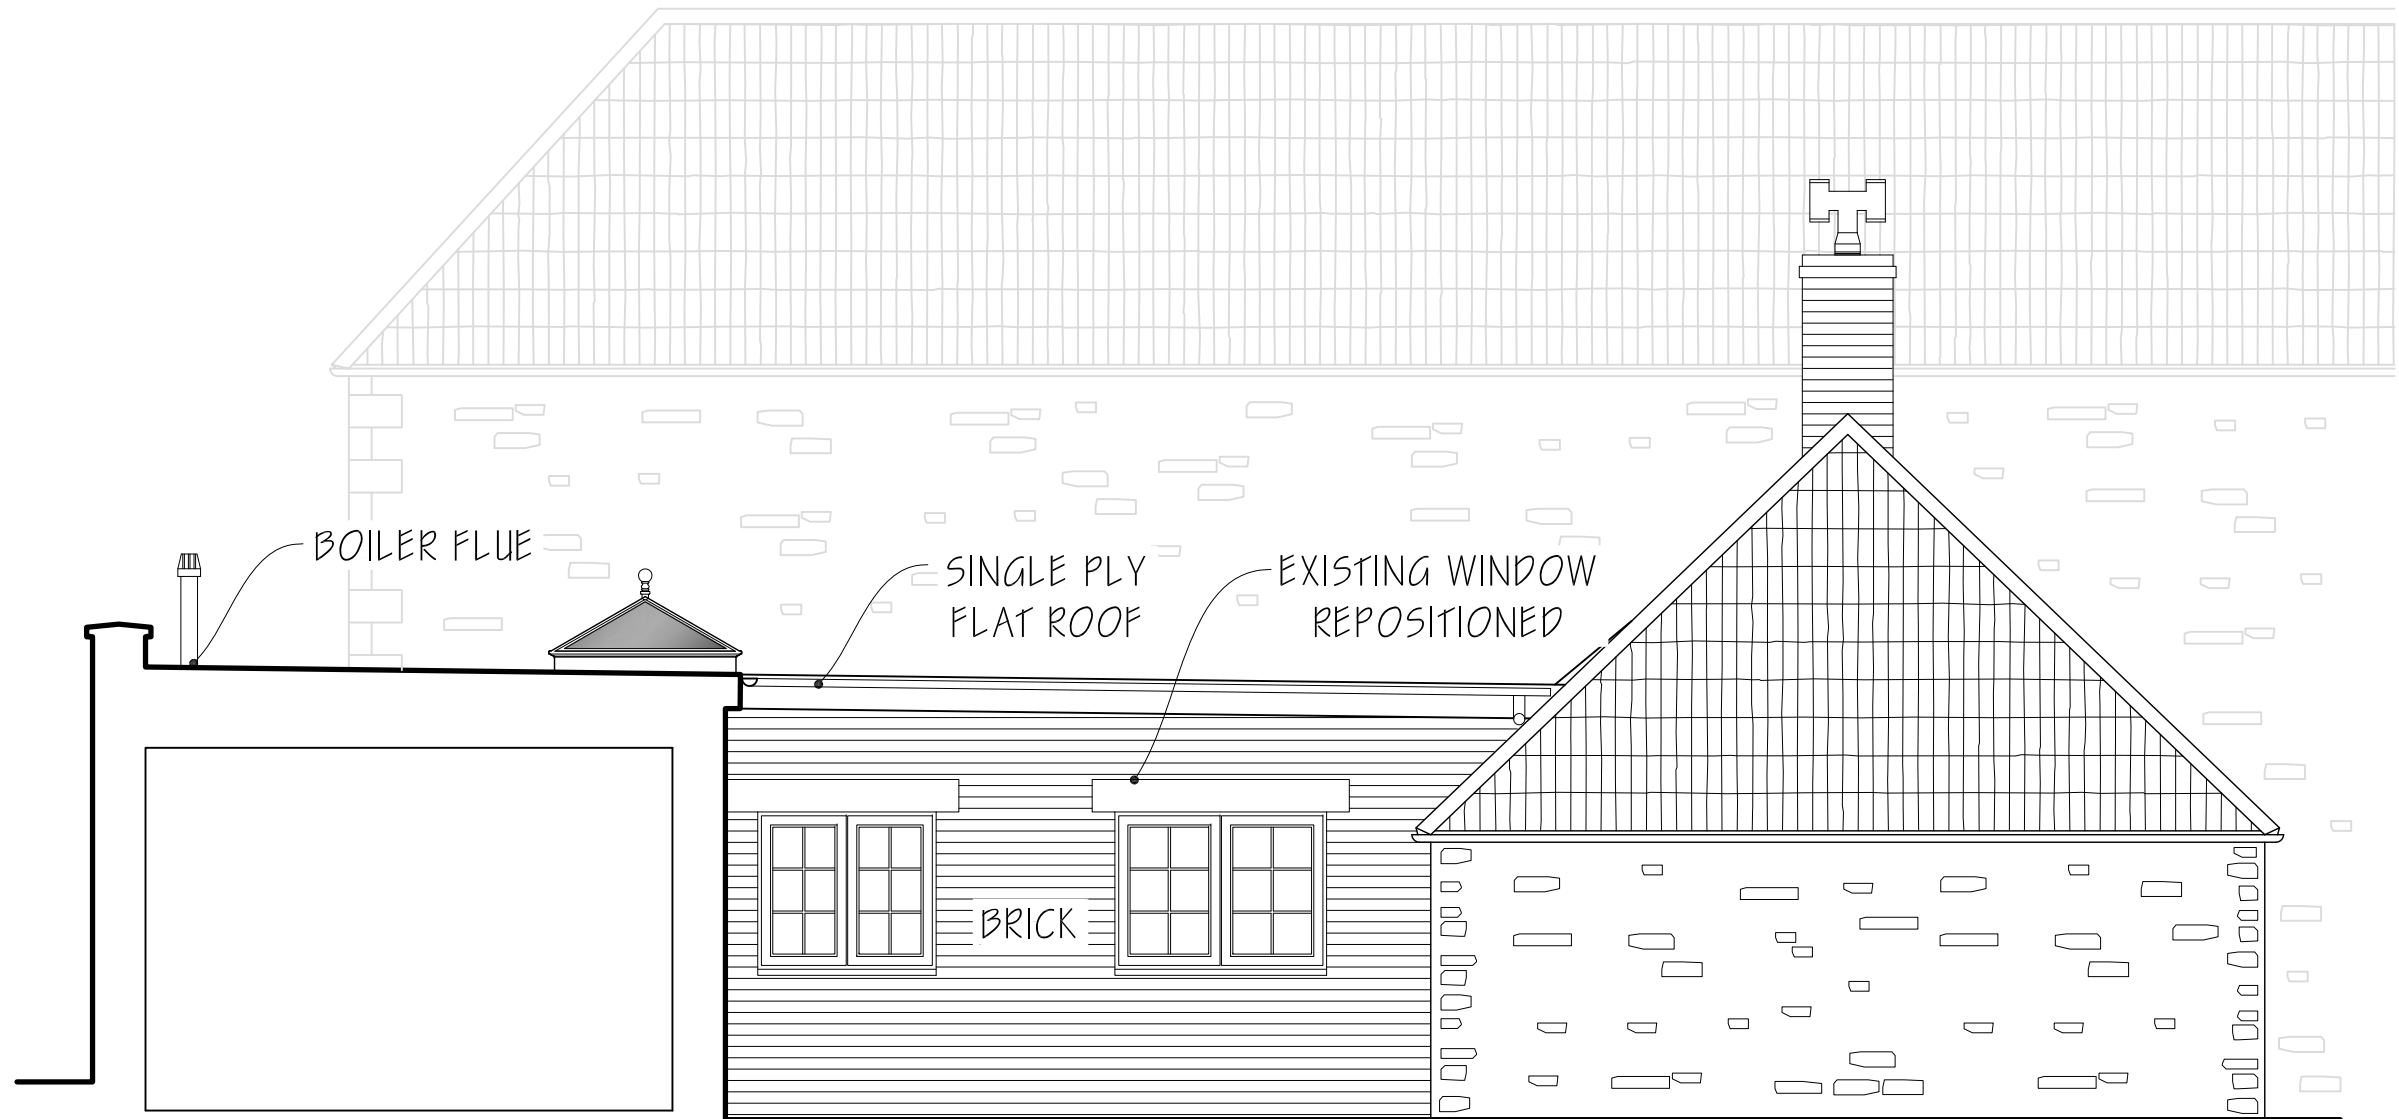

WEST HOUSE ELEVATION

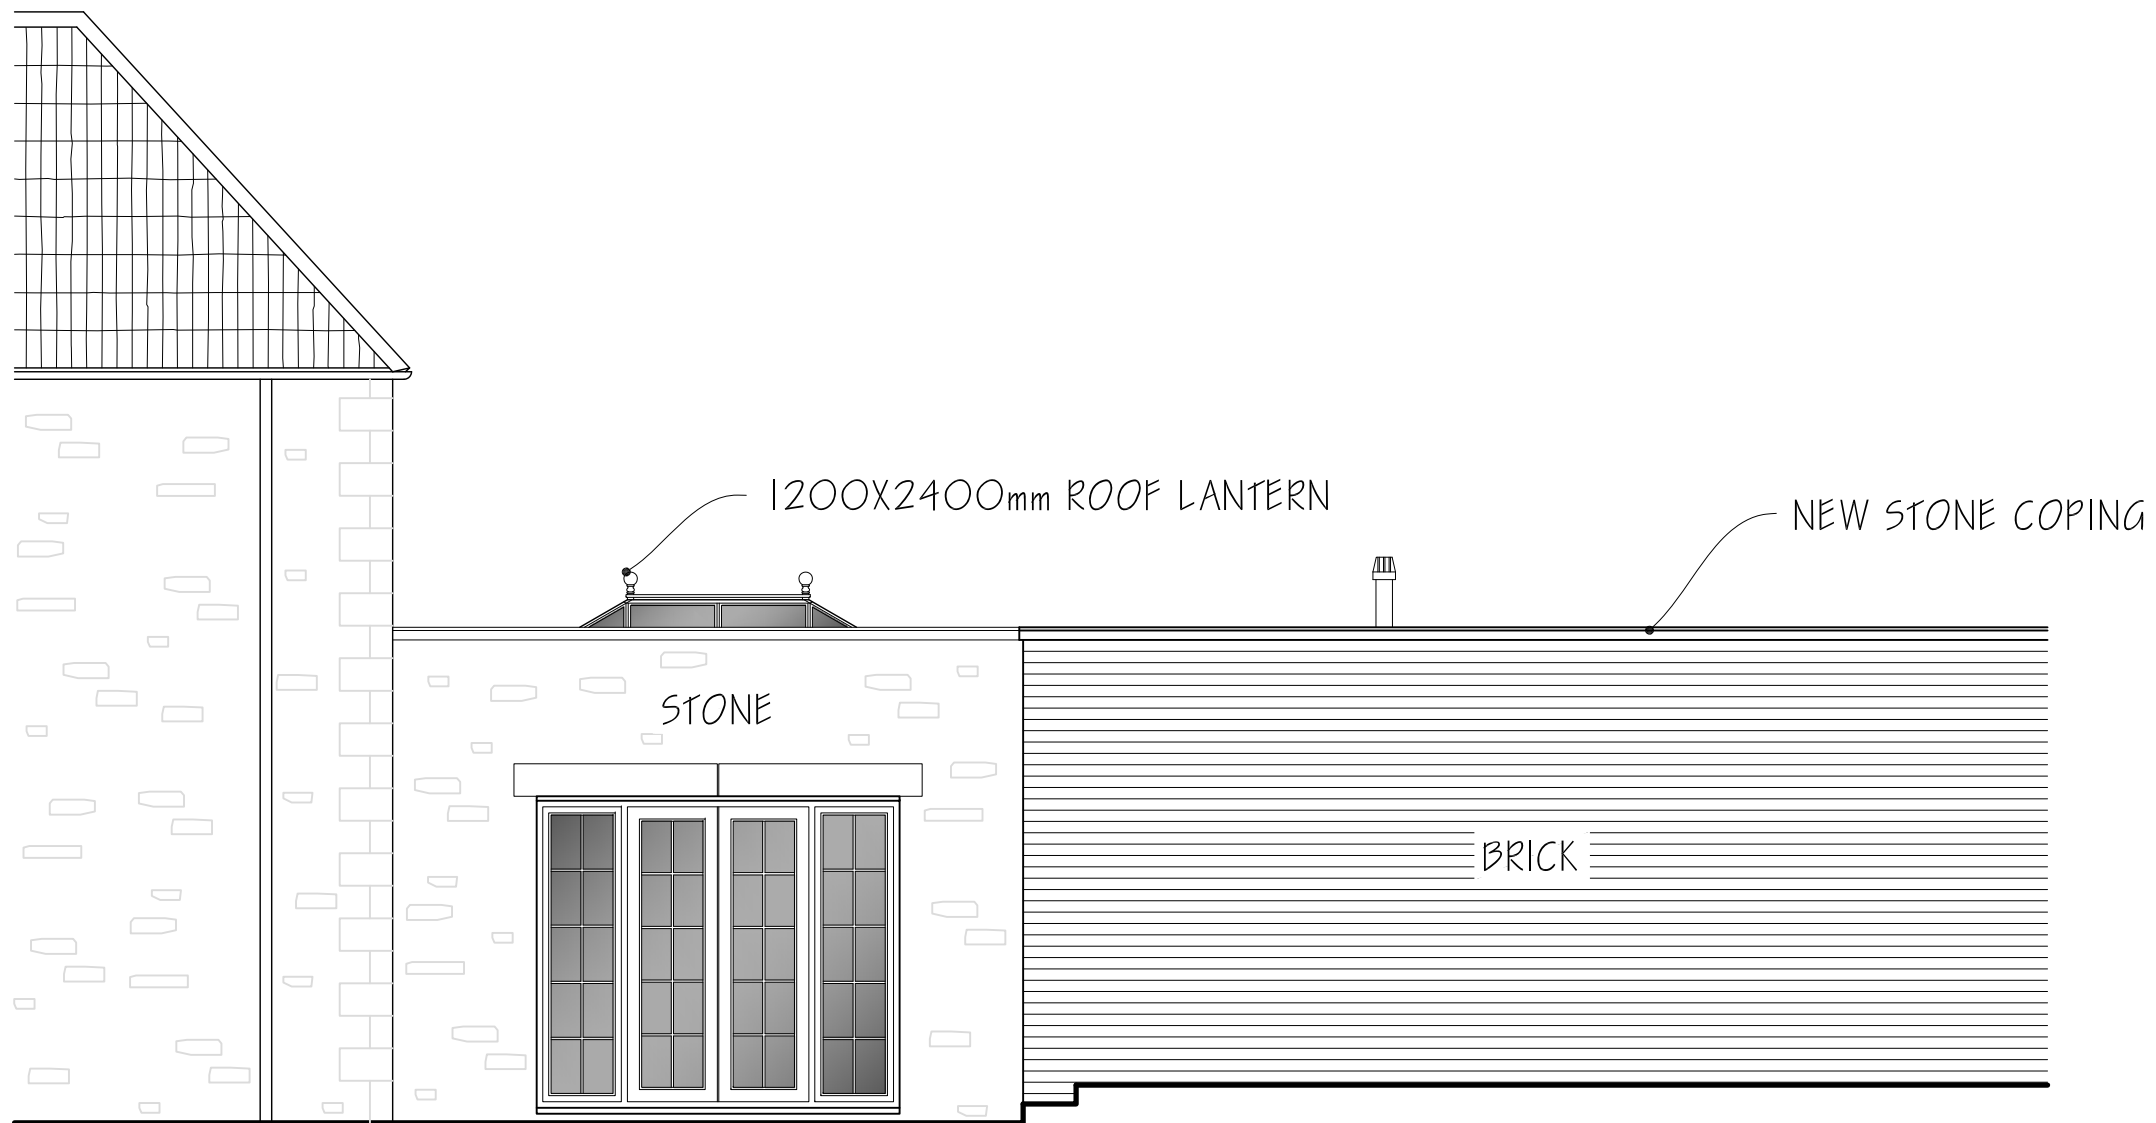

NORTH ELEVATION

PLANNING DRAWING



Client: MR & MRS R. SCROPE			
Project: PROPOSED EXTENSION & ALTERATIONS, HARDINGE FARM, UPPER SEAGRY, CHIPPENHAM, SN15 5HA			
Description: PROPOSED GROUND FLOOR PLAN AND ELEVATIONS (HOUSE)			
Scale: 1:50	PG Size: A1	Drawn: DN	Date: SEP '22
Drawing No: 5313/52		Revision: G	