


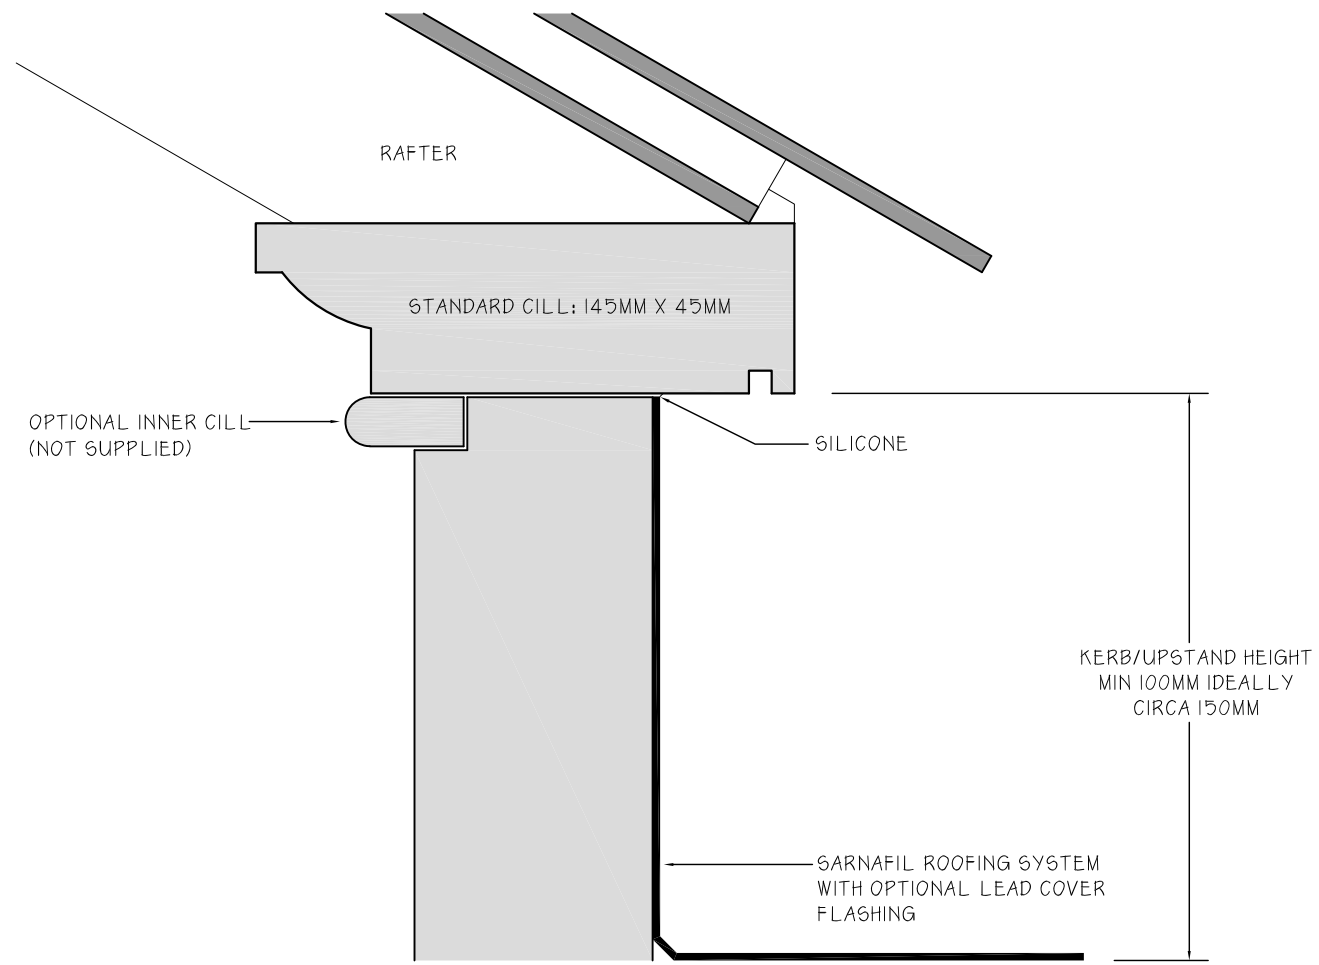


 


'TRADITIONAL ROOF LANTERNS'
TYPICAL CILL DETAIL

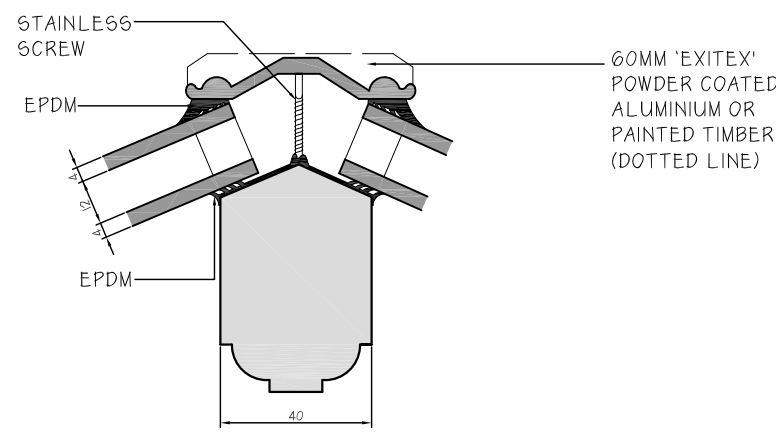


'TRADITIONAL ROOF LANTERNS'
TYPICAL HIP SECTION

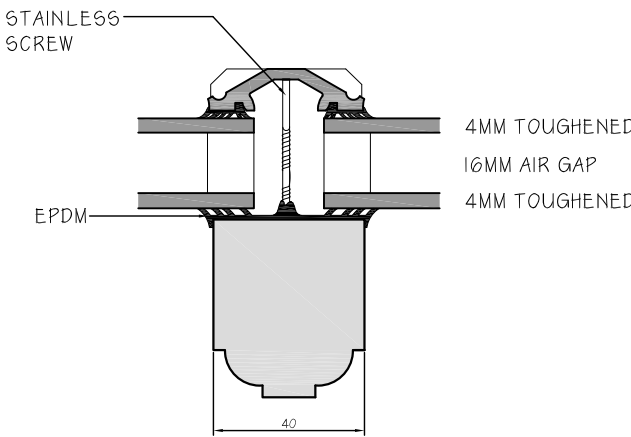


'TRADITIONAL ROOF LANTERNS'
TYPICAL RAFTER SECTION

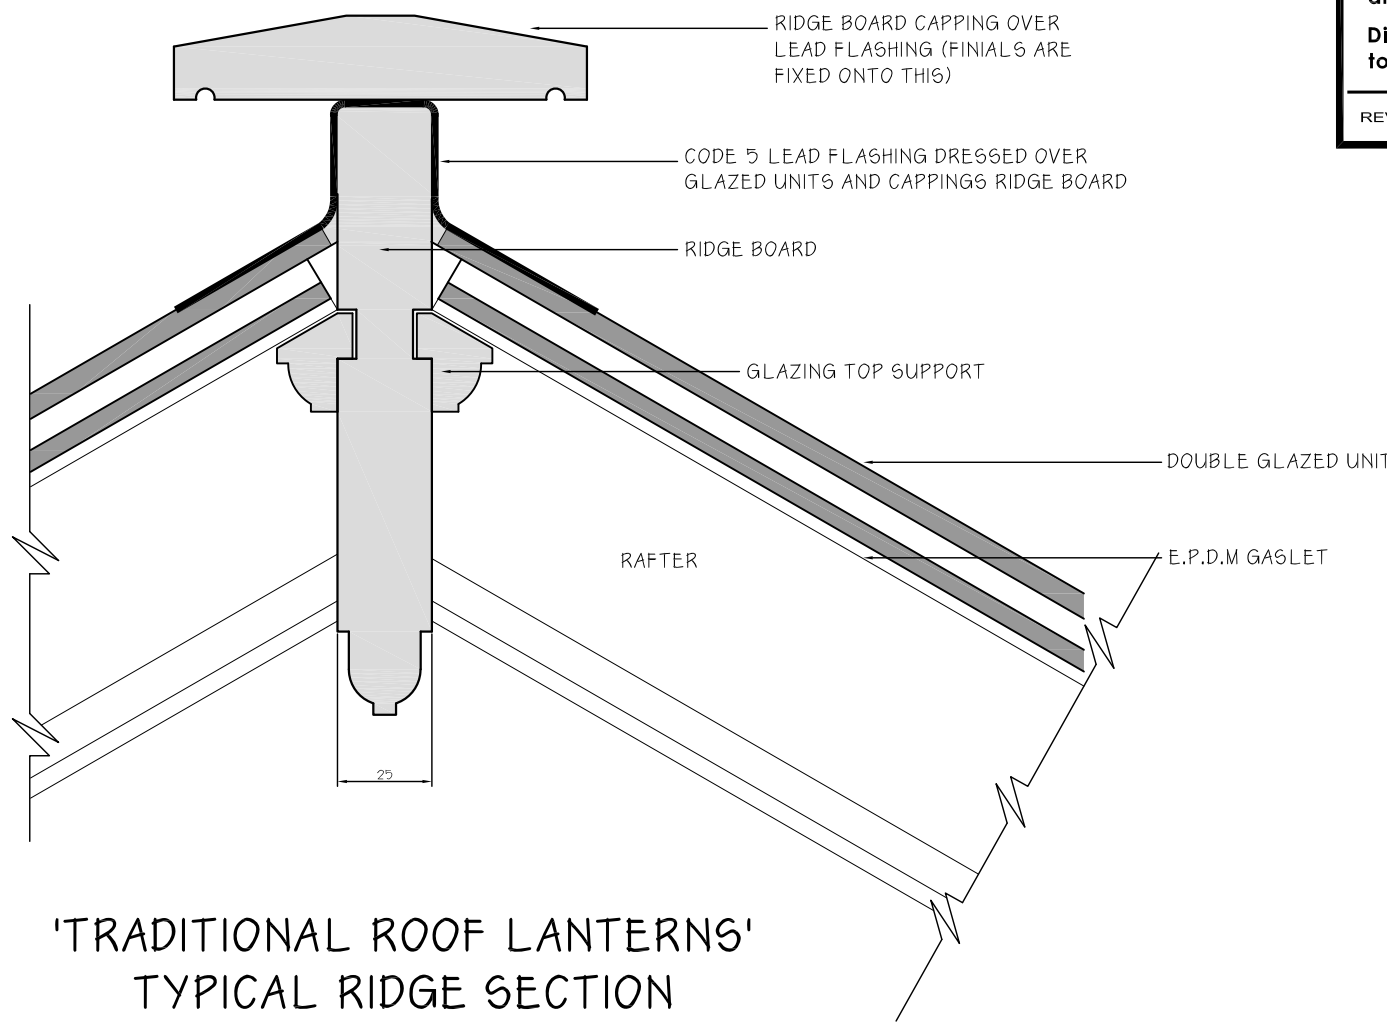


'TRADITIONAL ROOF LANTERNS'
TYPICAL RIDGE SECTION

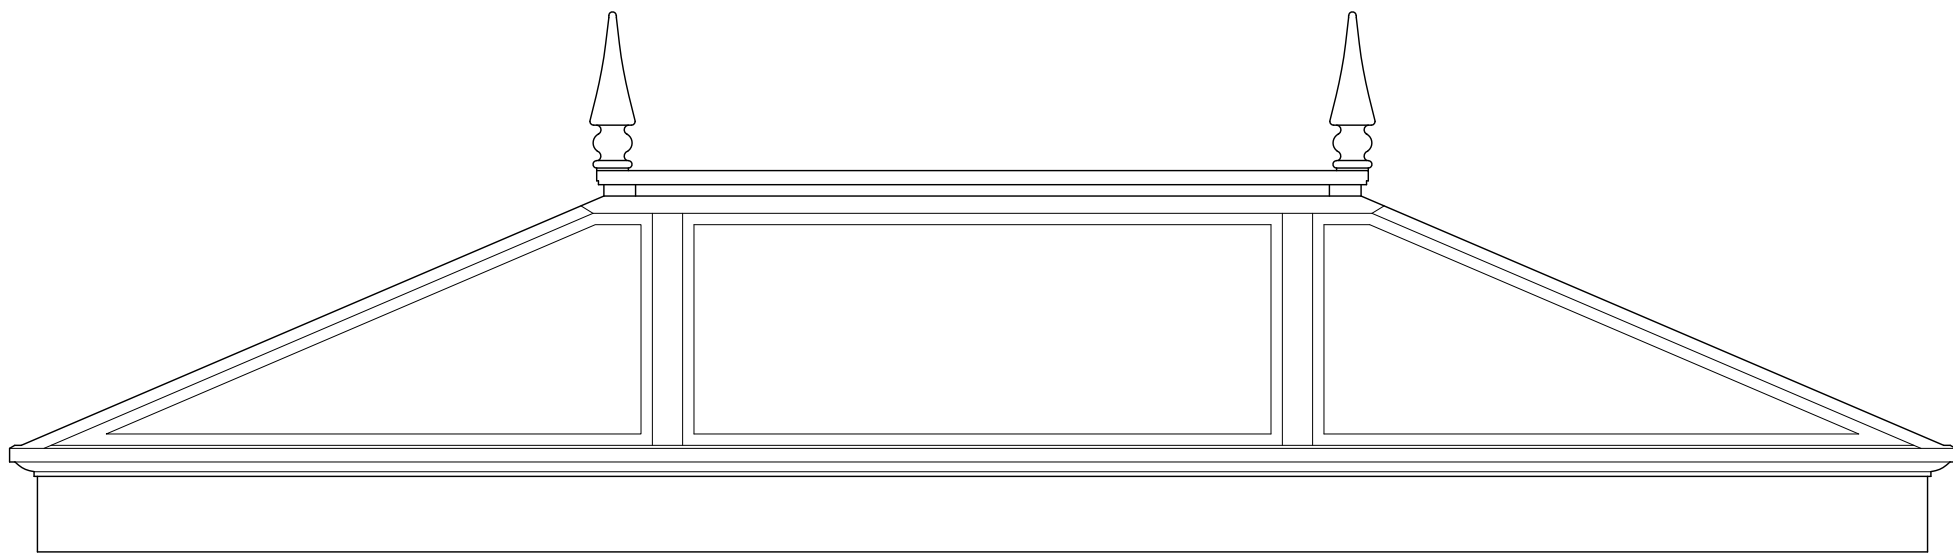


'TRADITIONAL ROOF LANTERNS' TYPICAL SIDE ELEVATION

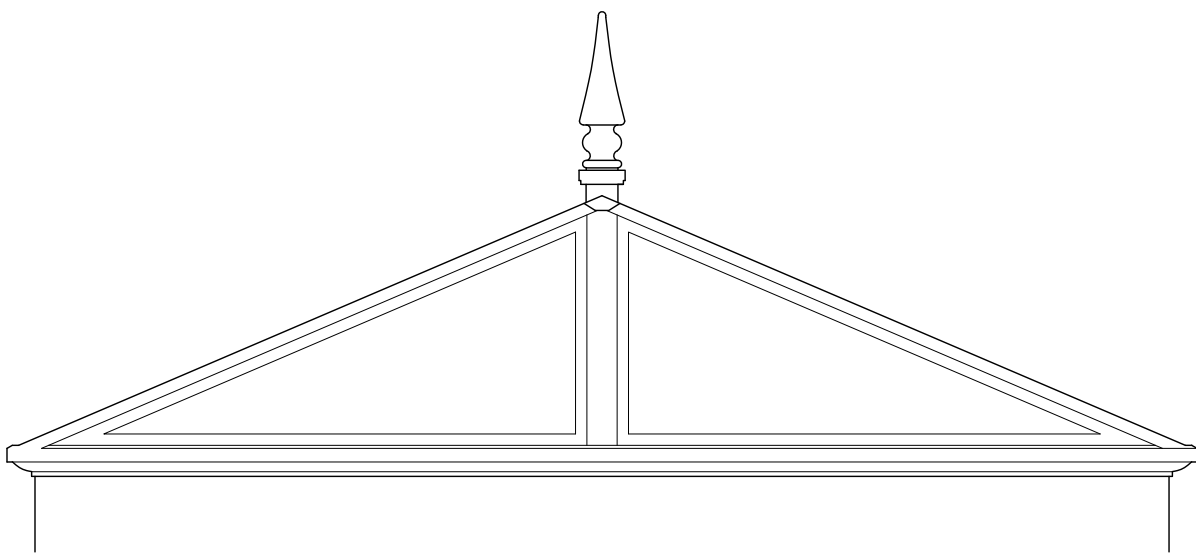


'TRADITIONAL ROOF LANTERNS' TYPICAL FRONT ELEVATION

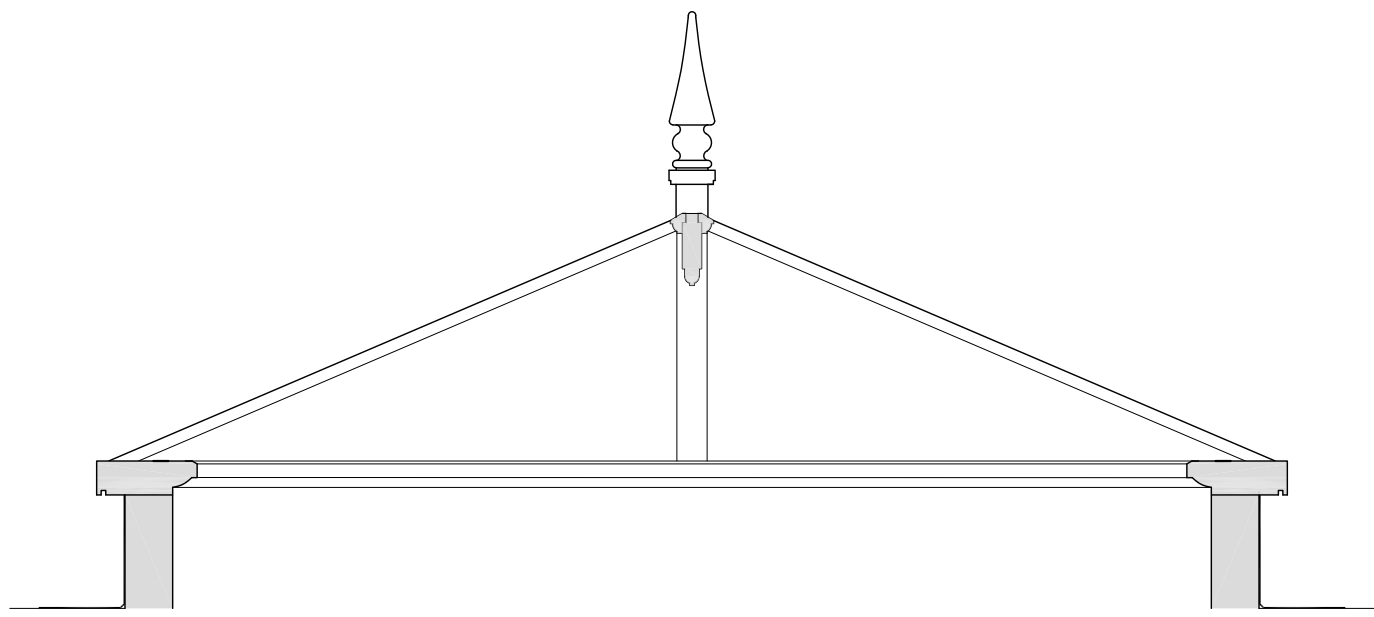

'TRADITIONAL ROOF LANTERNS' TYPICAL SECTION

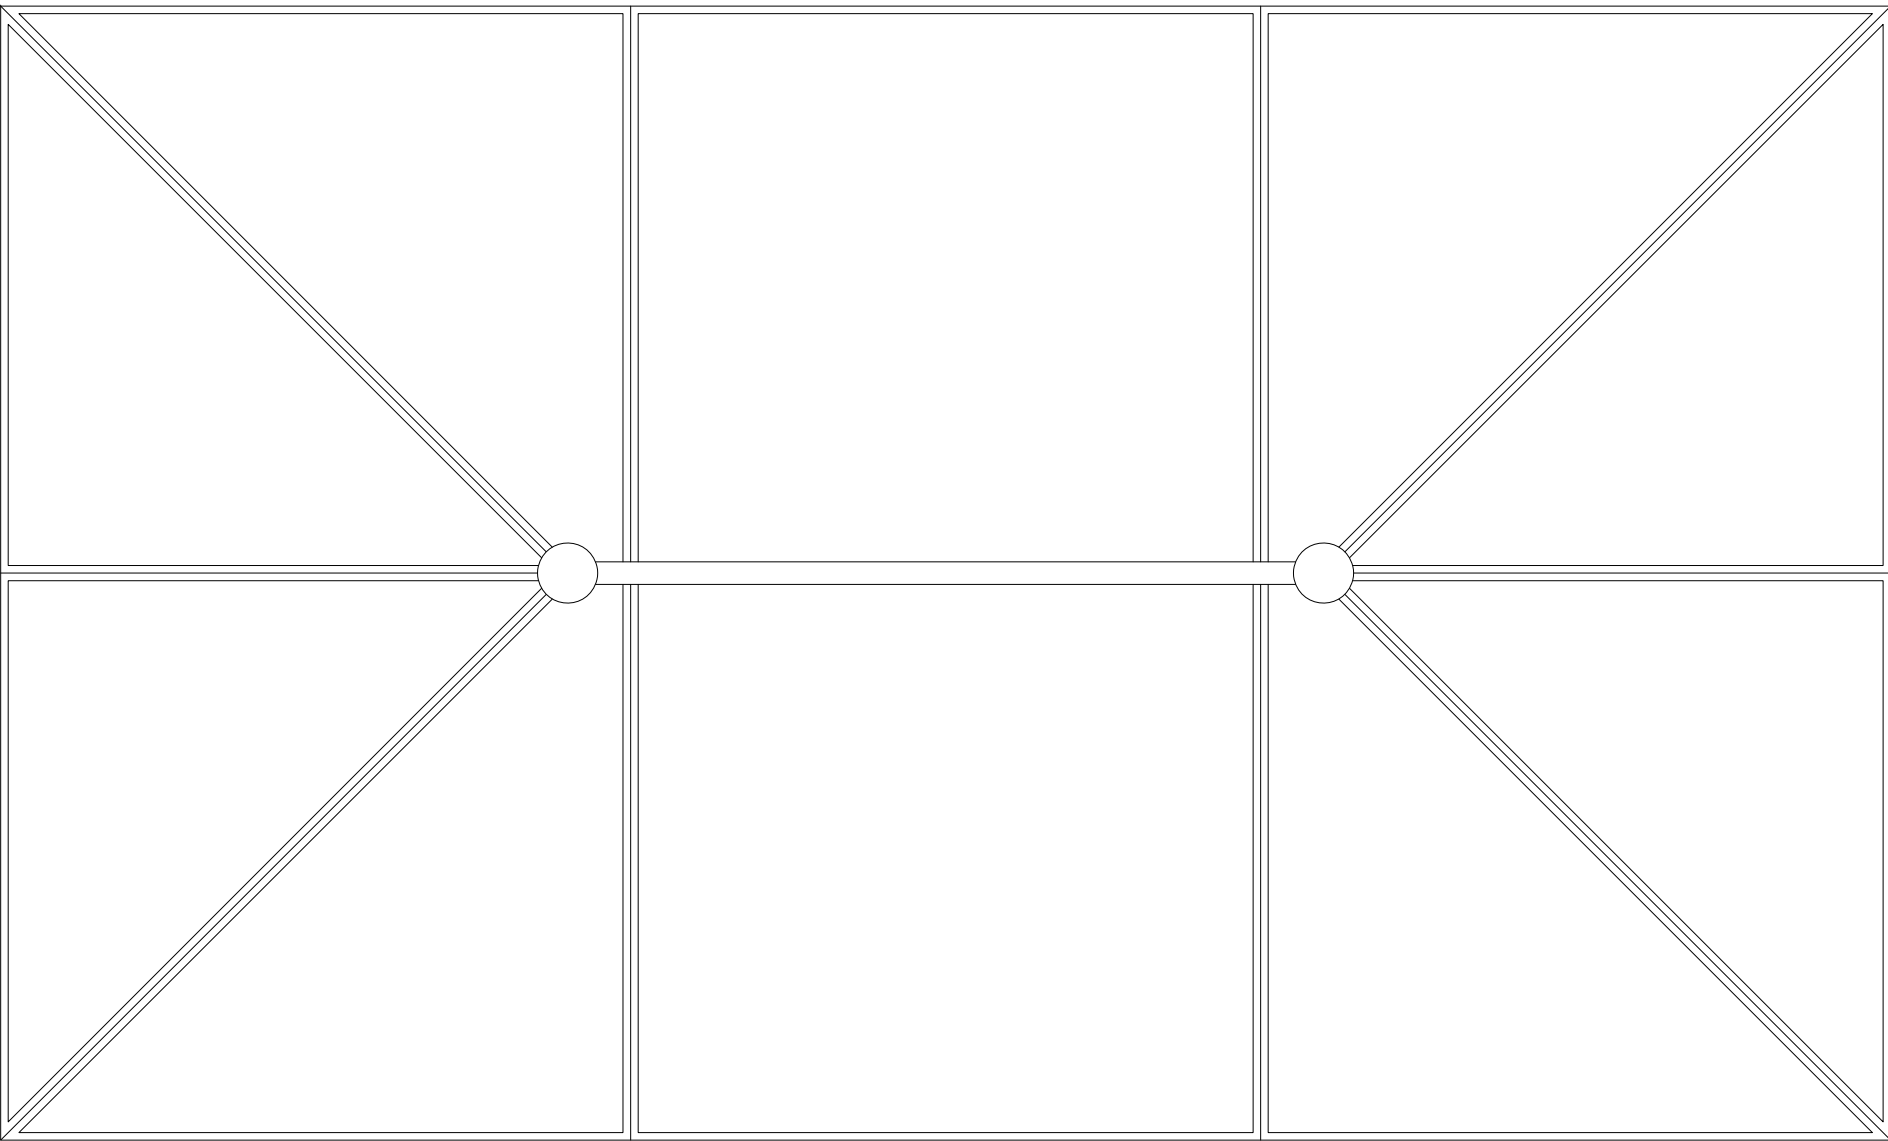

'TRADITIONAL ROOF LANTERNS' TYPICAL PLAN VIEW

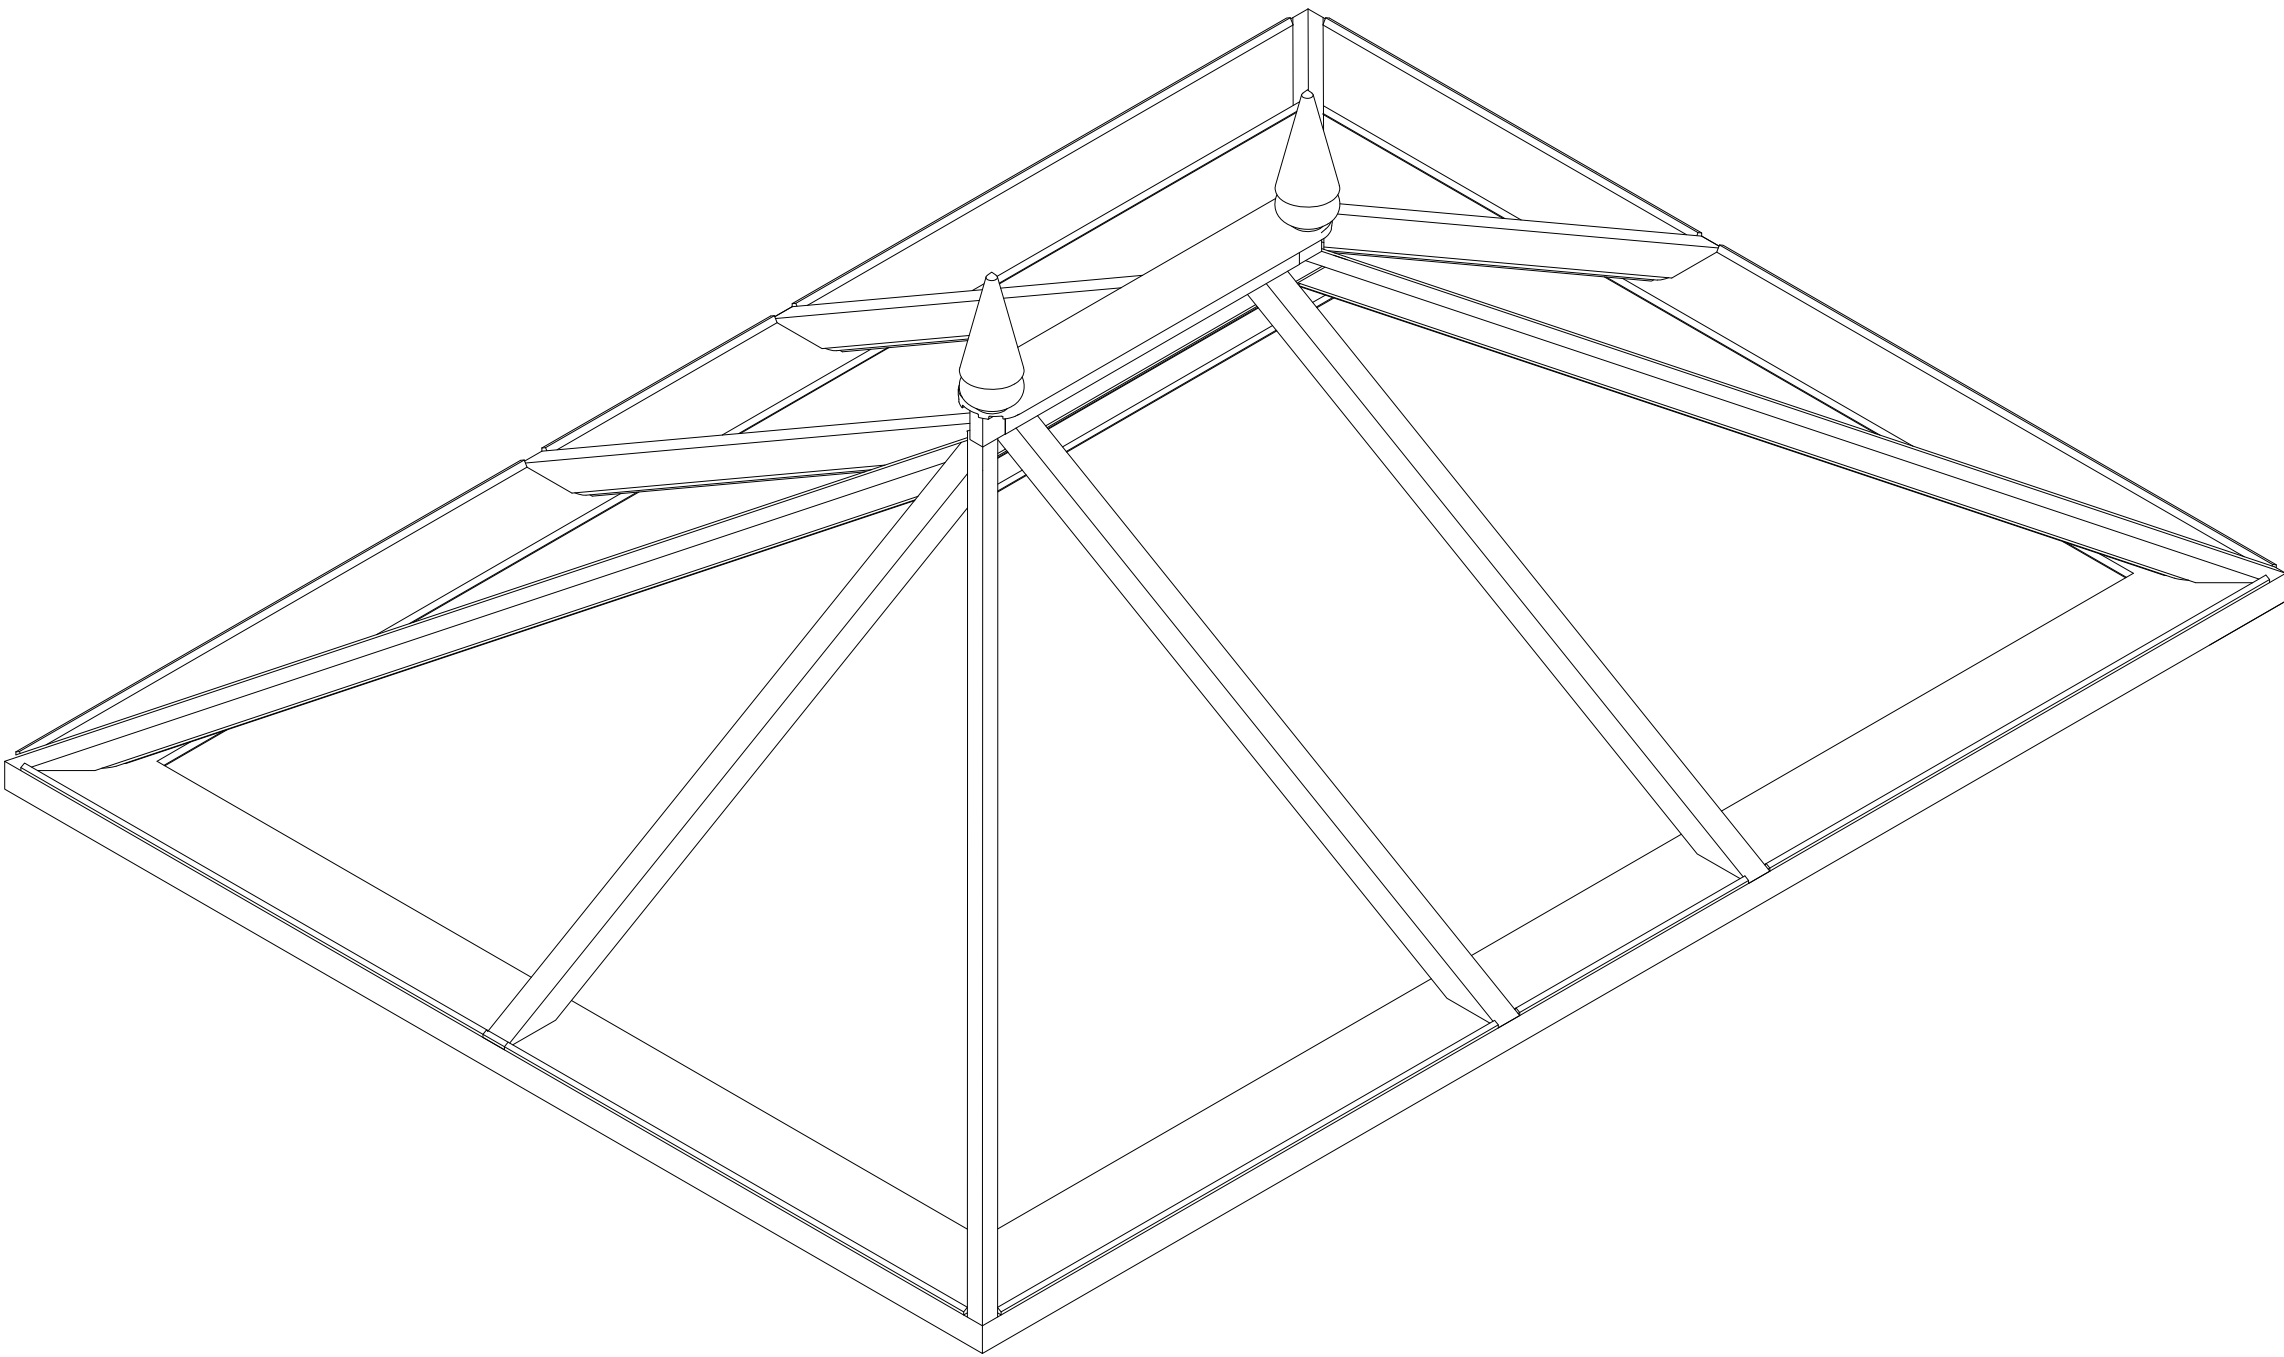


'TRADITIONAL ROOF LANTERNS' TYPICAL ISOMETRIC VIEW

This drawing is copyright of CLARK & MASLIN Ltd and may not be copied or reproduced without permission.
Figured dimensions are to be taken in preference to scaled dimensions.
Large scale drawings to have preference to small scale drawings.
Dimensions for fixed-in items are to be checked on site prior to manufacture.

REV	DETAIL OF REVISION	BY	DATE
-----	--------------------	----	------

PLANNING CONDITIONS

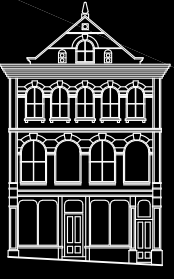

CLARK & MASLIN
Unit 5, Charlton Business Park
Crudwell Road, Malmesbury
Wiltshire, SN16 9RU
Telephone: 01666 822911
www.clarkandmaslin.co.uk
Planning Architecture Conservation

Client MR & MRS R. SCROPE			
Project PROPOSED EXTENSION & ALTERATIONS, HARDINGE FARM, UPPER SEAGRY, CHIPPENHAM, SN15 5HA			
Description PROPOSED DETAILS OF ROOF LANTERN			
Scale 1:10 & 1:2	PG Size A1	Drawn DN	Date JAN '26
Drawing No 5313/154		Revision -	