



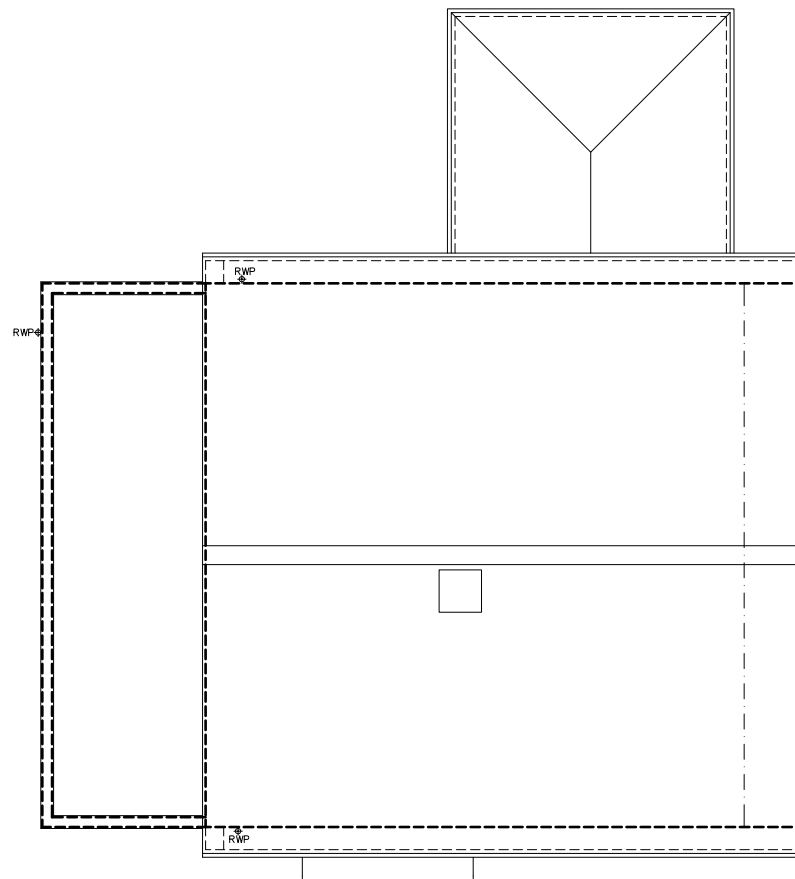

Existing Roof Plan scale 1:50 @ A1 (1:100 @ A3)

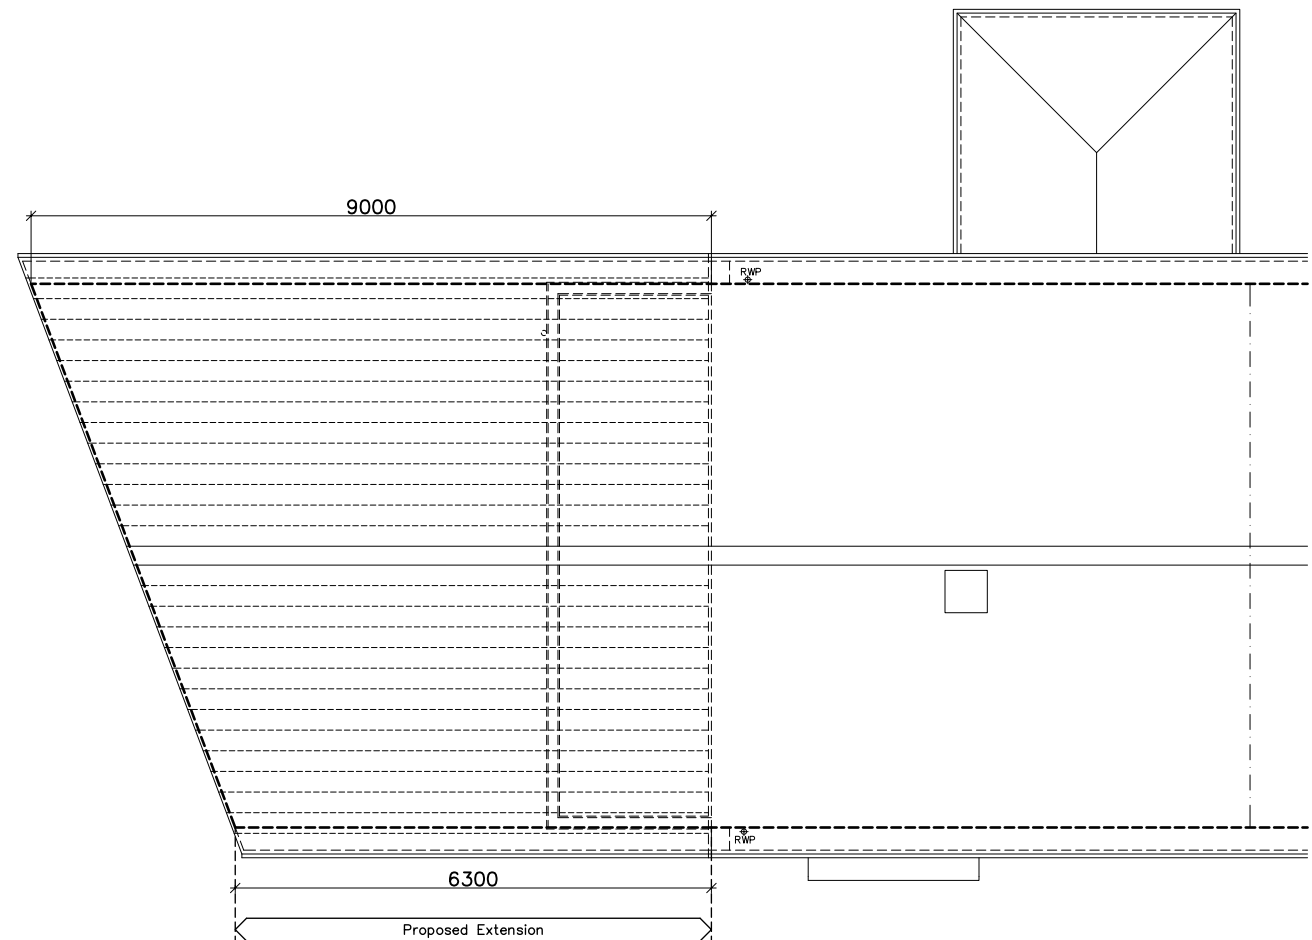


Proposed Roof Plan scale 1:50 @ A1 (1:100 @ A3)

Schedule of Materials

Walls	Facing Brickwork to match existing
Doors & Windows	UPVC or Aluminium Double glazed
Roof	Profiled Interlocking concrete tiles to match existing. UPVC fascia and soffits to match existing
R W Goods	UPVC to match existing

Legend

	New door
	Walls to be removed
	New wall
	Obscure glazed

 

Existing and Proposed Roof Plans for Proposed Extension and Alterations to 3 St Francis Crescent, Salisbury

Rev	Revision	Date
-----	----------	------

	Sarum Architecture Bespoke Architectural Design 33 Old Meadows Walk, Salisbury, Wiltshire, SP2 8PA Website: www.sarumarchitecture.co.uk Email: chris@sarumarchitecture.co.uk Tel: 01722 238399 Mob: 07979 923861
--	---

Project:	3 St Francis Crescent Salisbury
Drawing:	Survey and Proposed Roof Plans

Client:	
Drawing Scale:	1:50 (1:100 @ A3)

Drawing Number:	25/0453/103
-----------------	-------------