




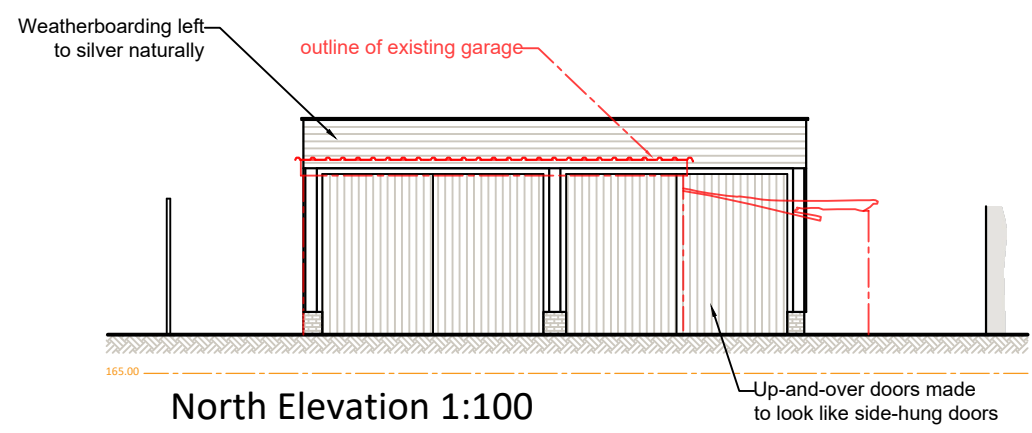


North Elevation 1:100

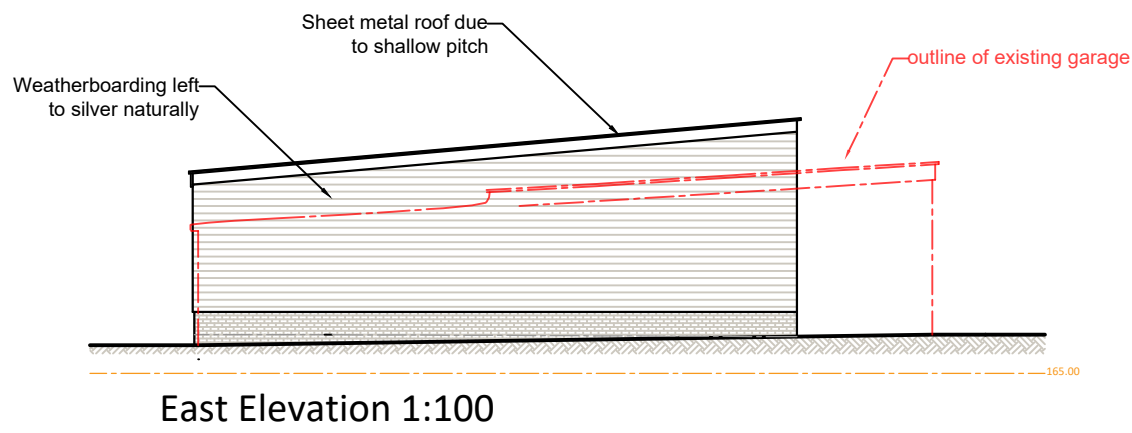


East Elevation 1:100

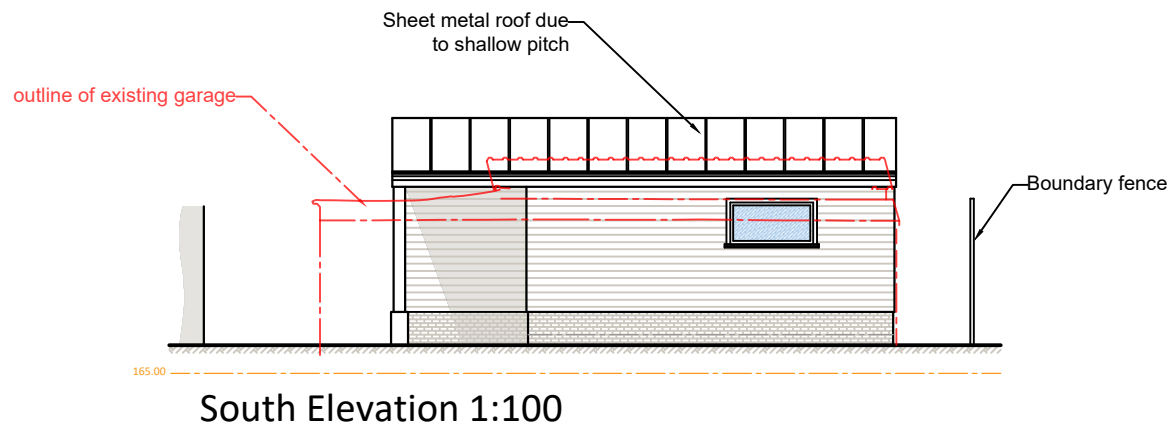



South Elevation 1:100

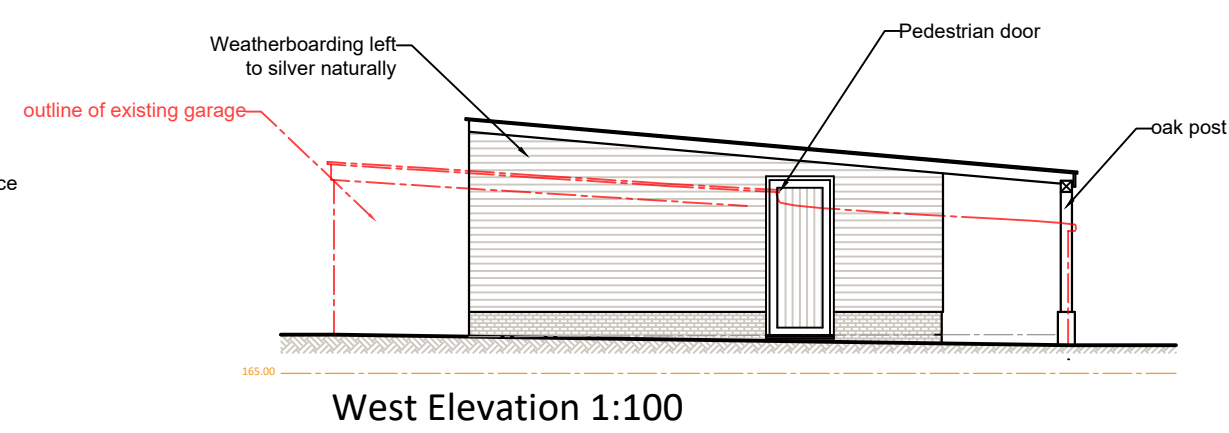


West Elevation 1:100

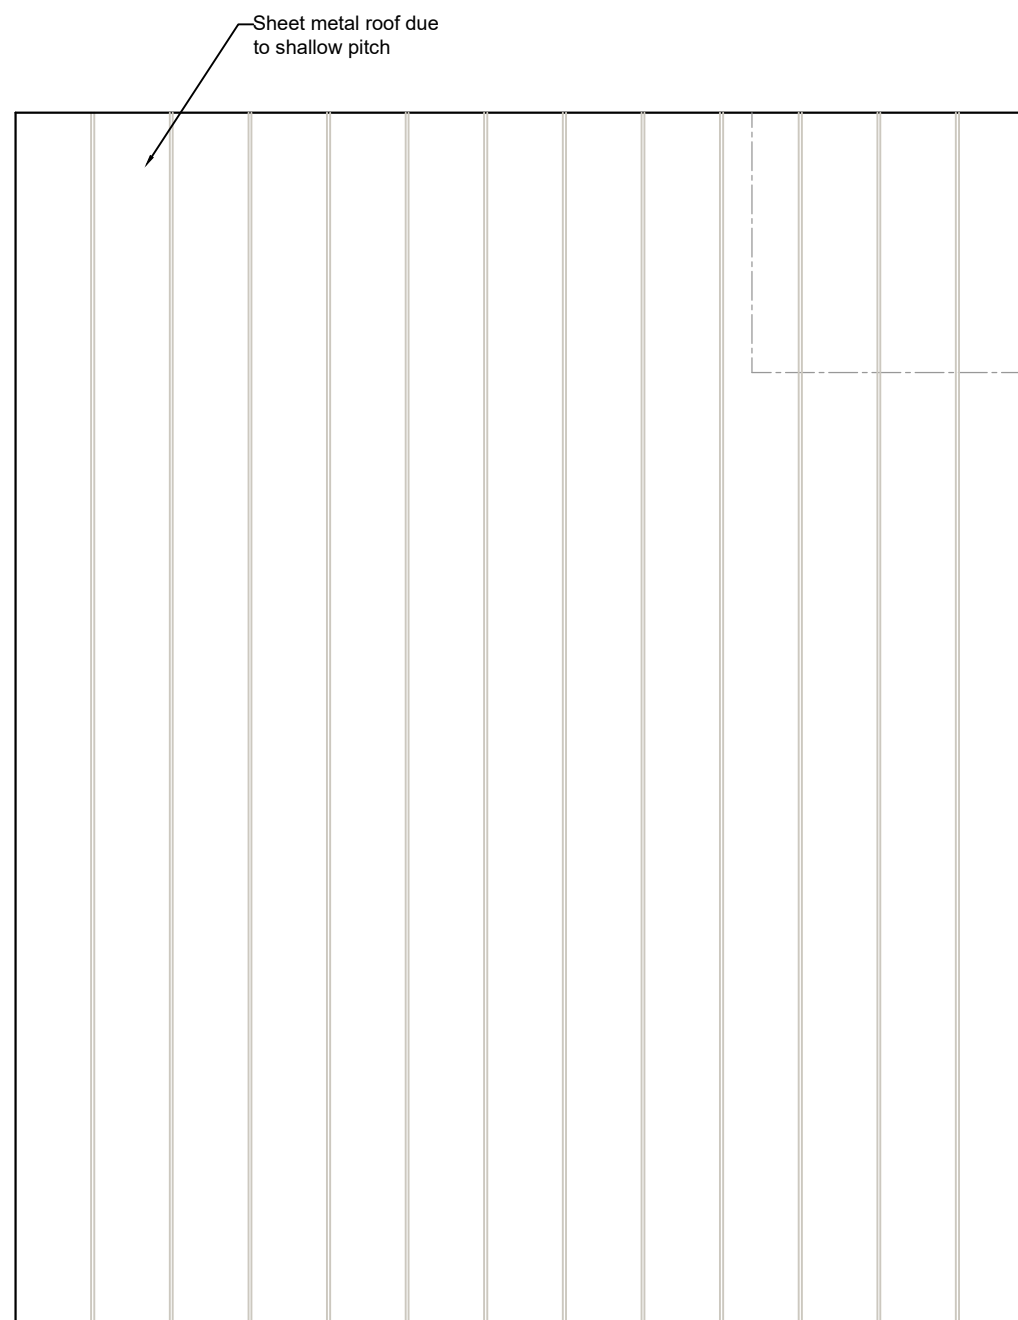


Roof Plan 1:50

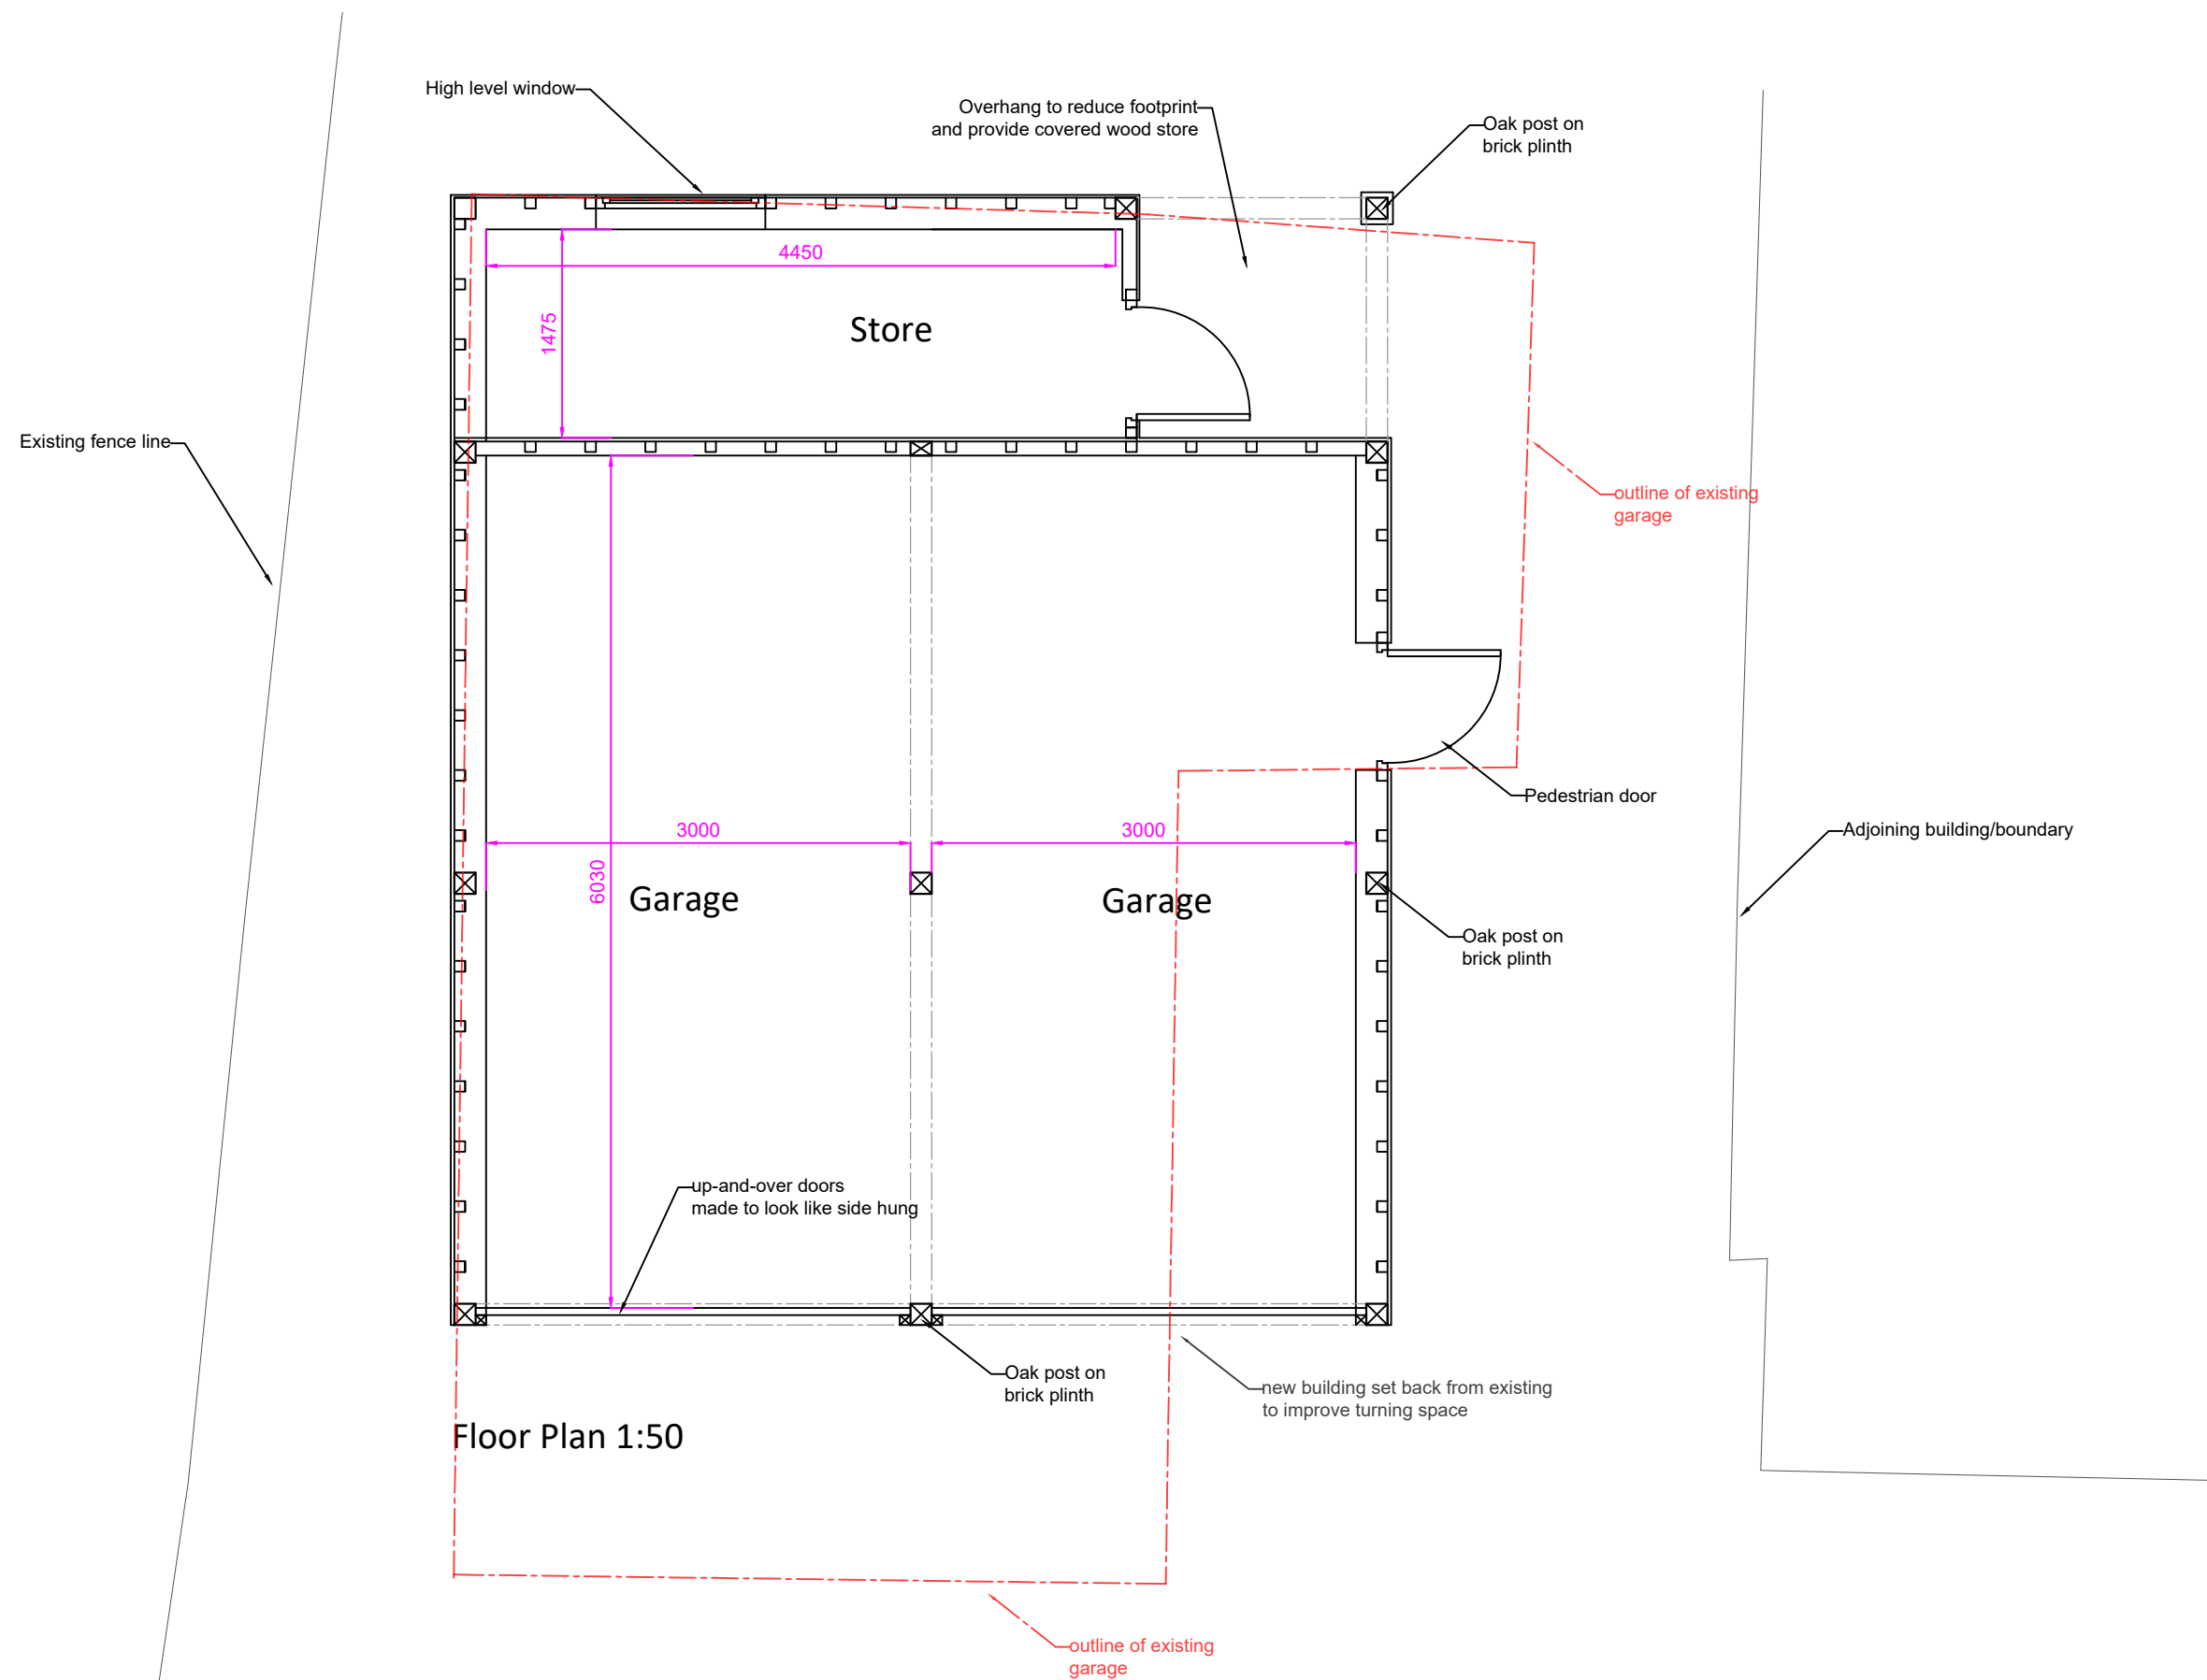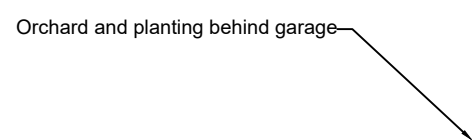

Floor Plan 1:50

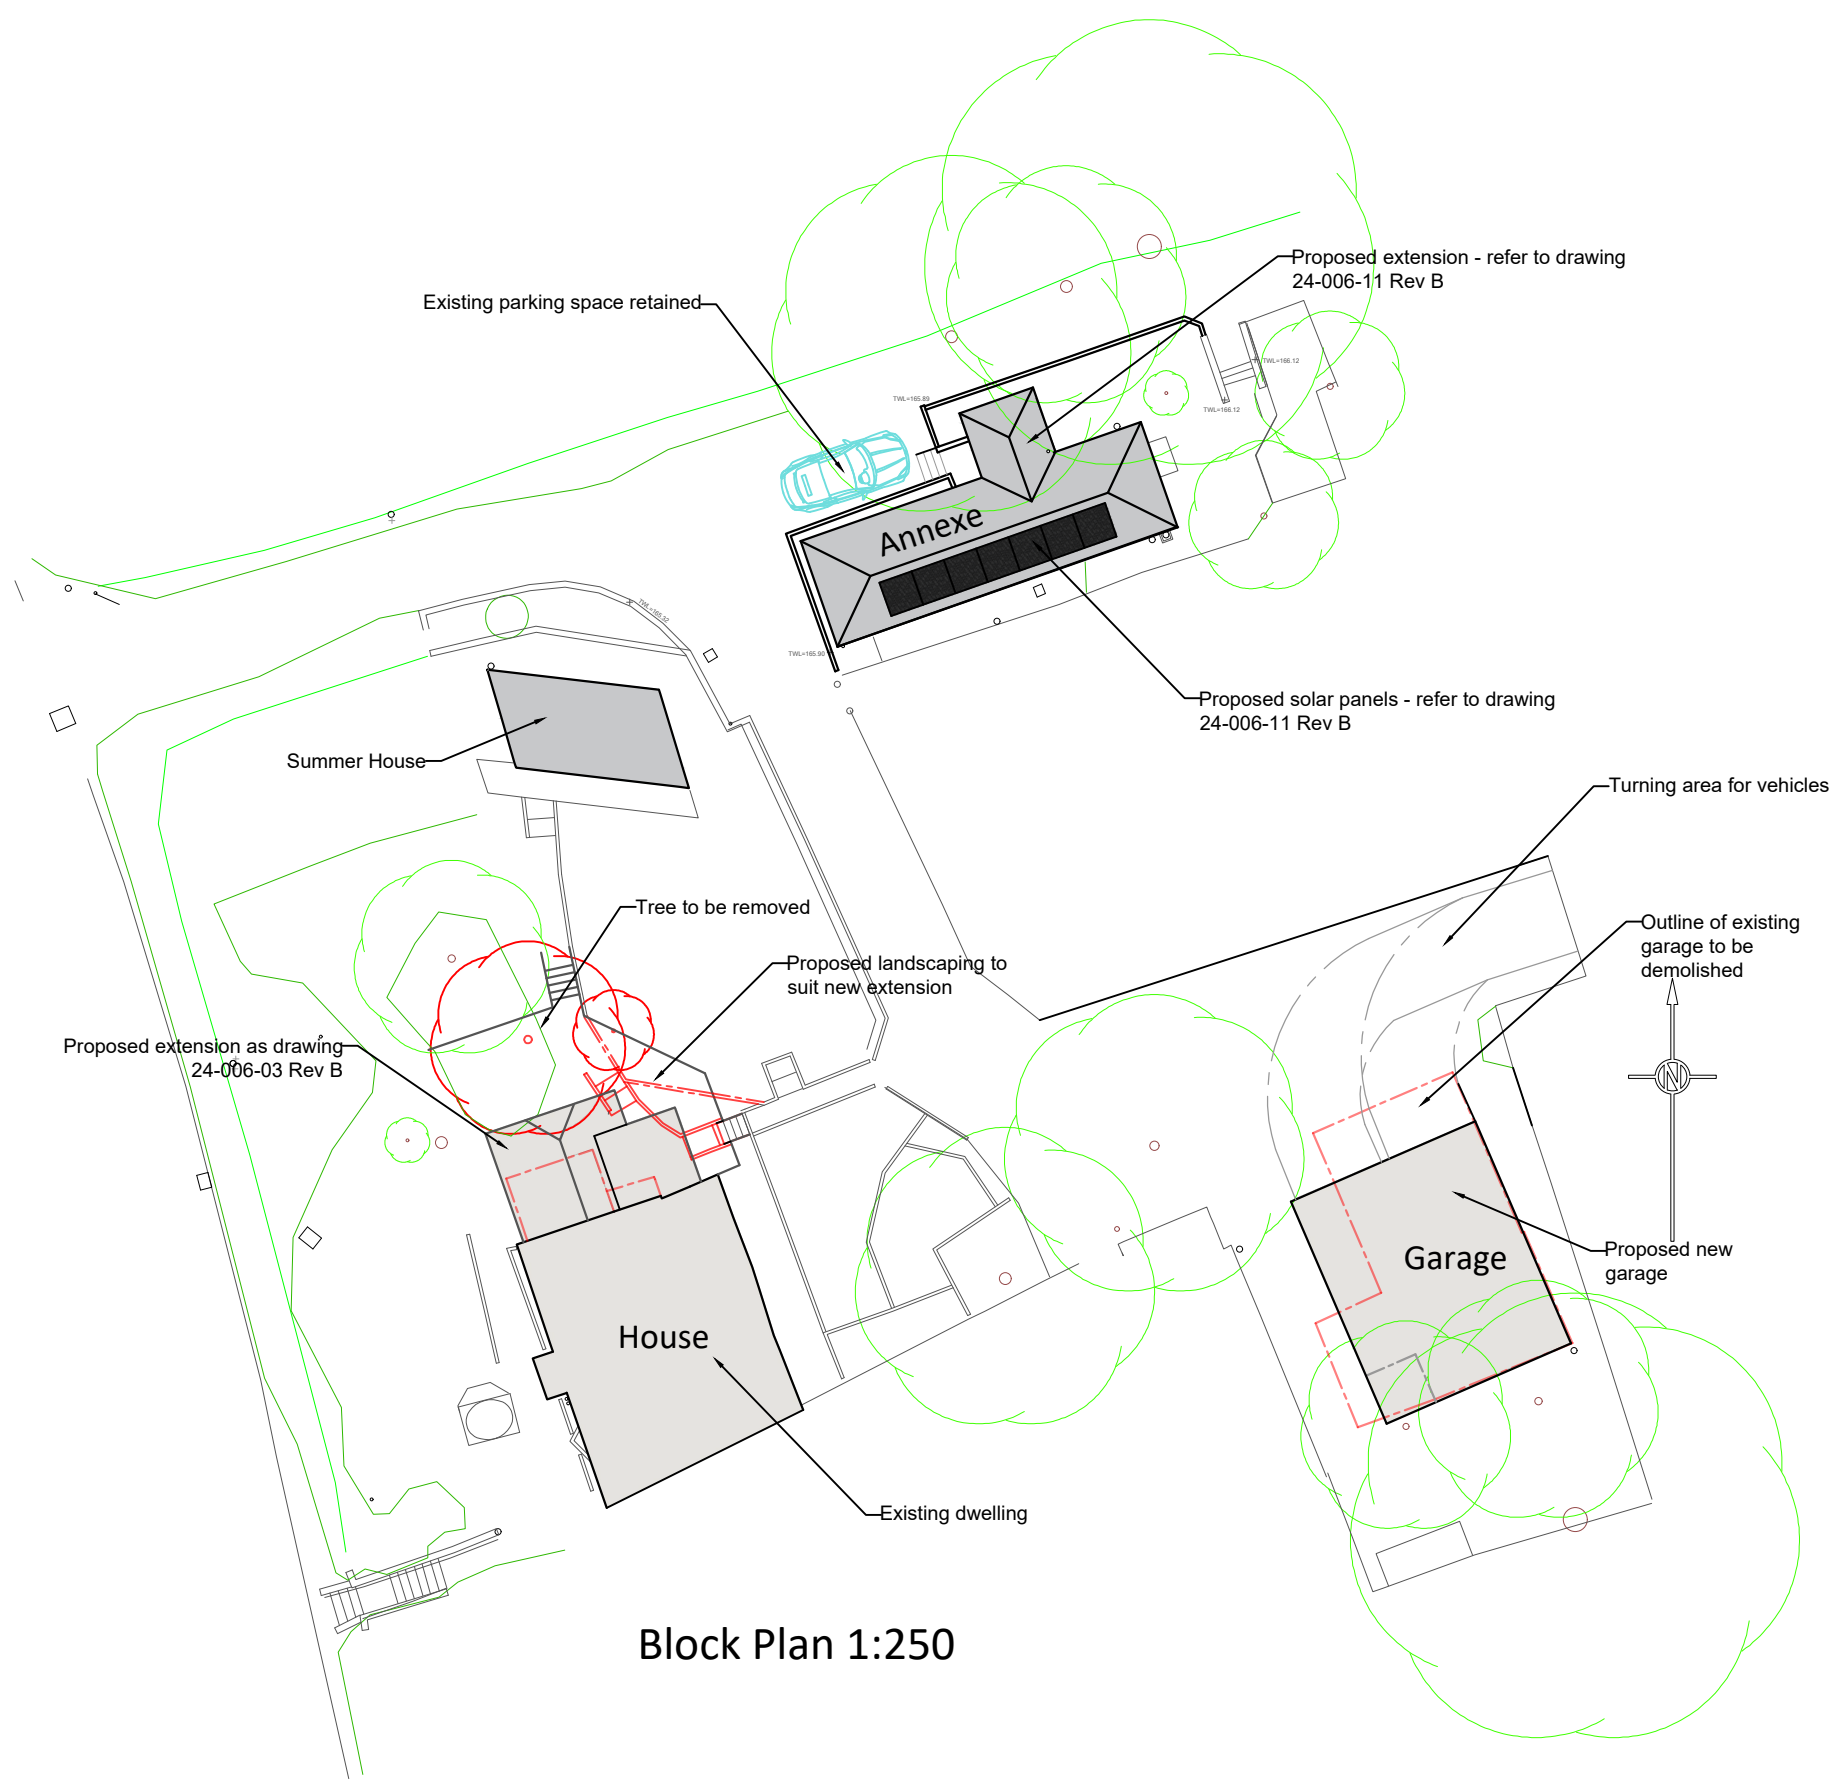

Block Plan 1:250

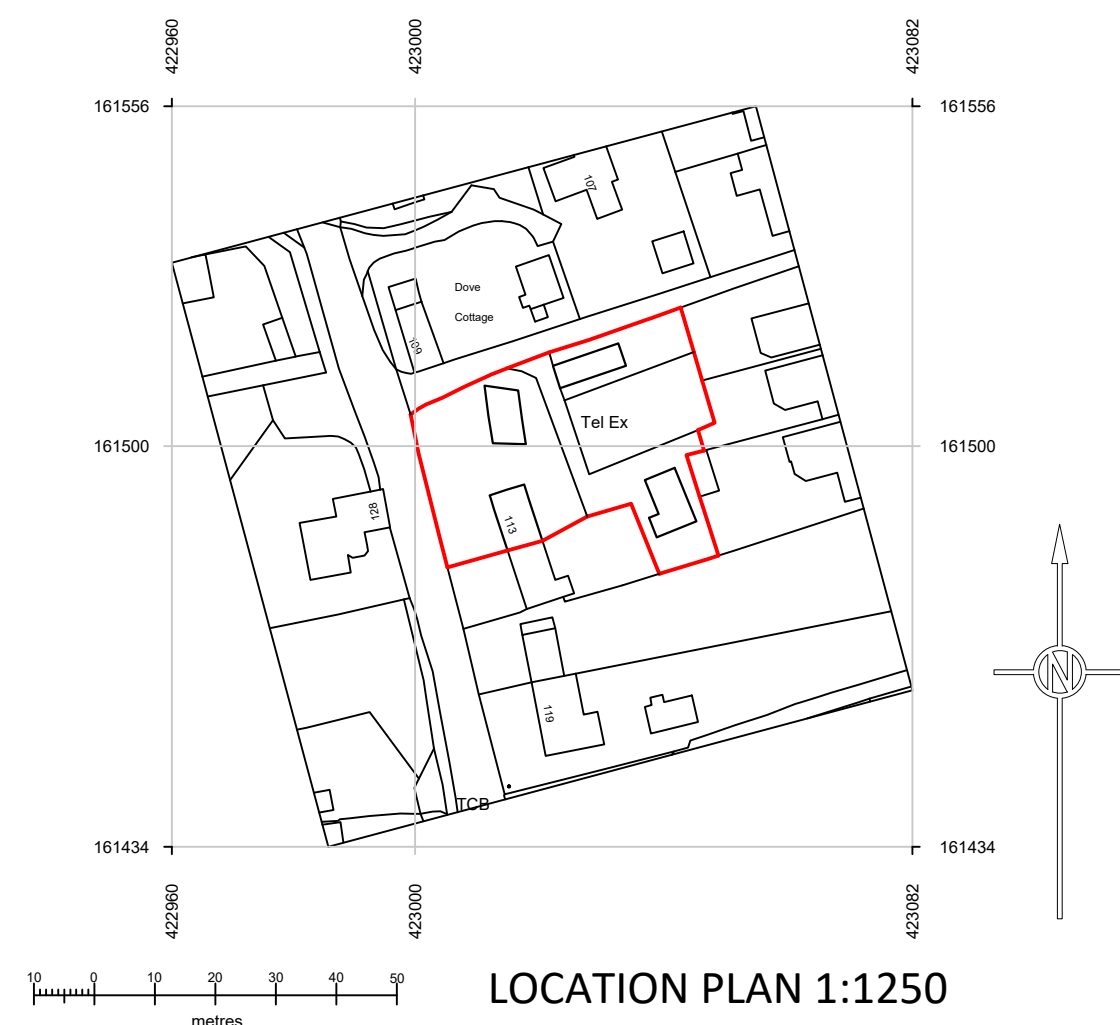

Revisions:

A October 2024 - garage reduced to 2 bays. Store room positioned to rear. Roller doors added

B May 2025 - Drawing prepared for planning, following receipt of pre-application feedback



Client:	Ms E Eldred		
Title:	Proposed New Garage - Floor Plans Sections & Elevations		
Site:	113 High Street, Burbage, Marlborough SN8 3AA		
Drawing No:	24-006-12	Rev: B	Scale: As stated @ A1

