



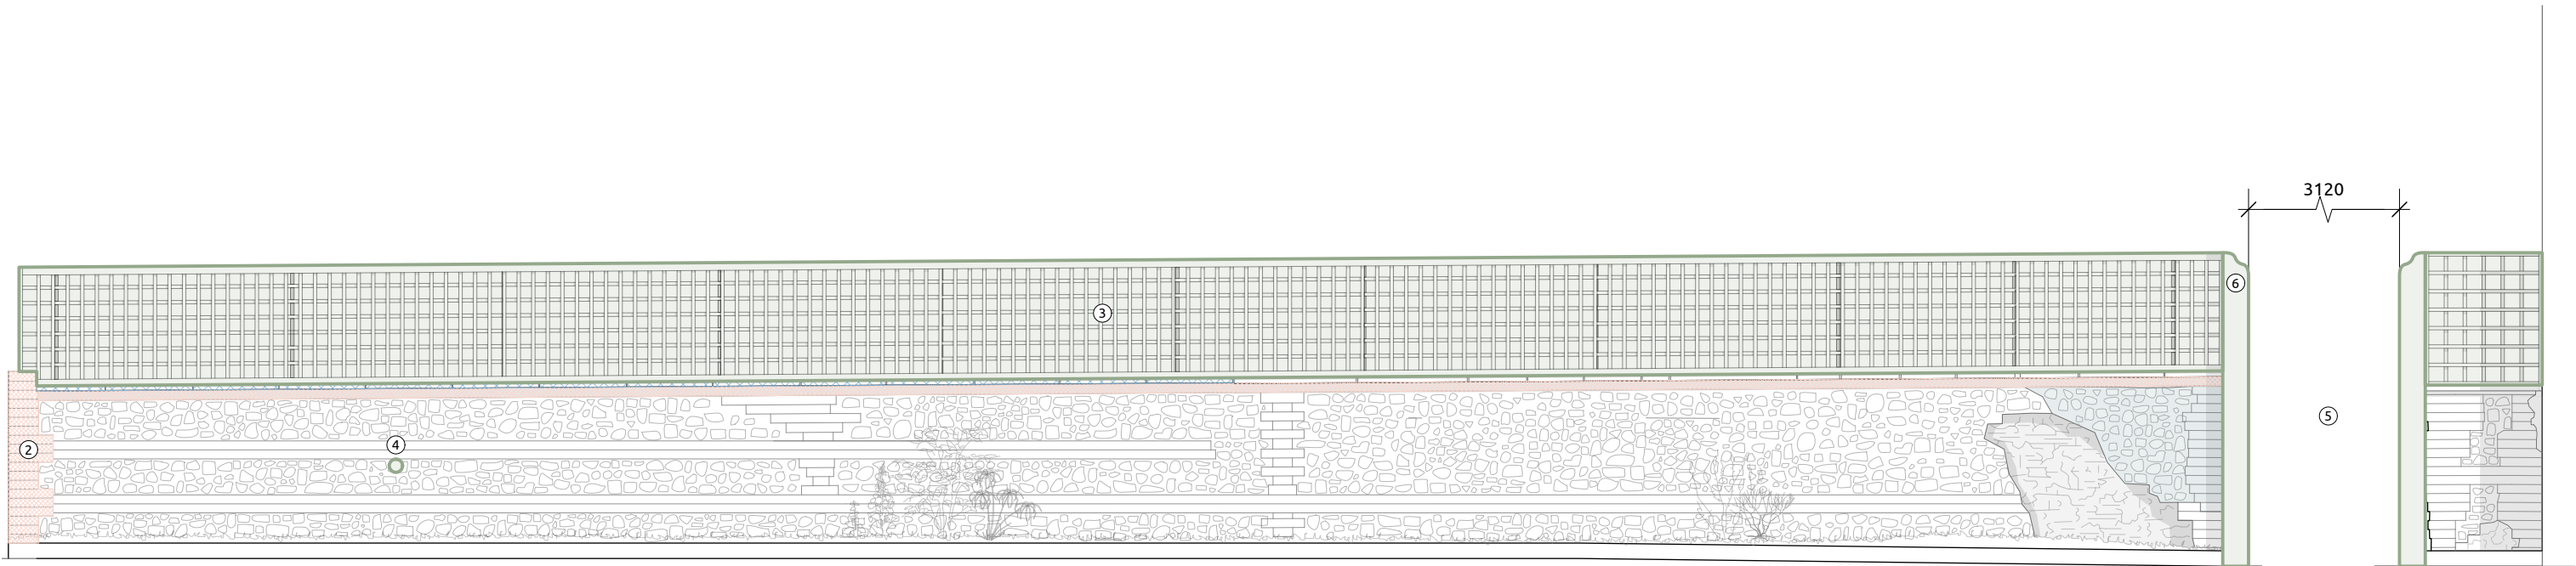

Front Elevation

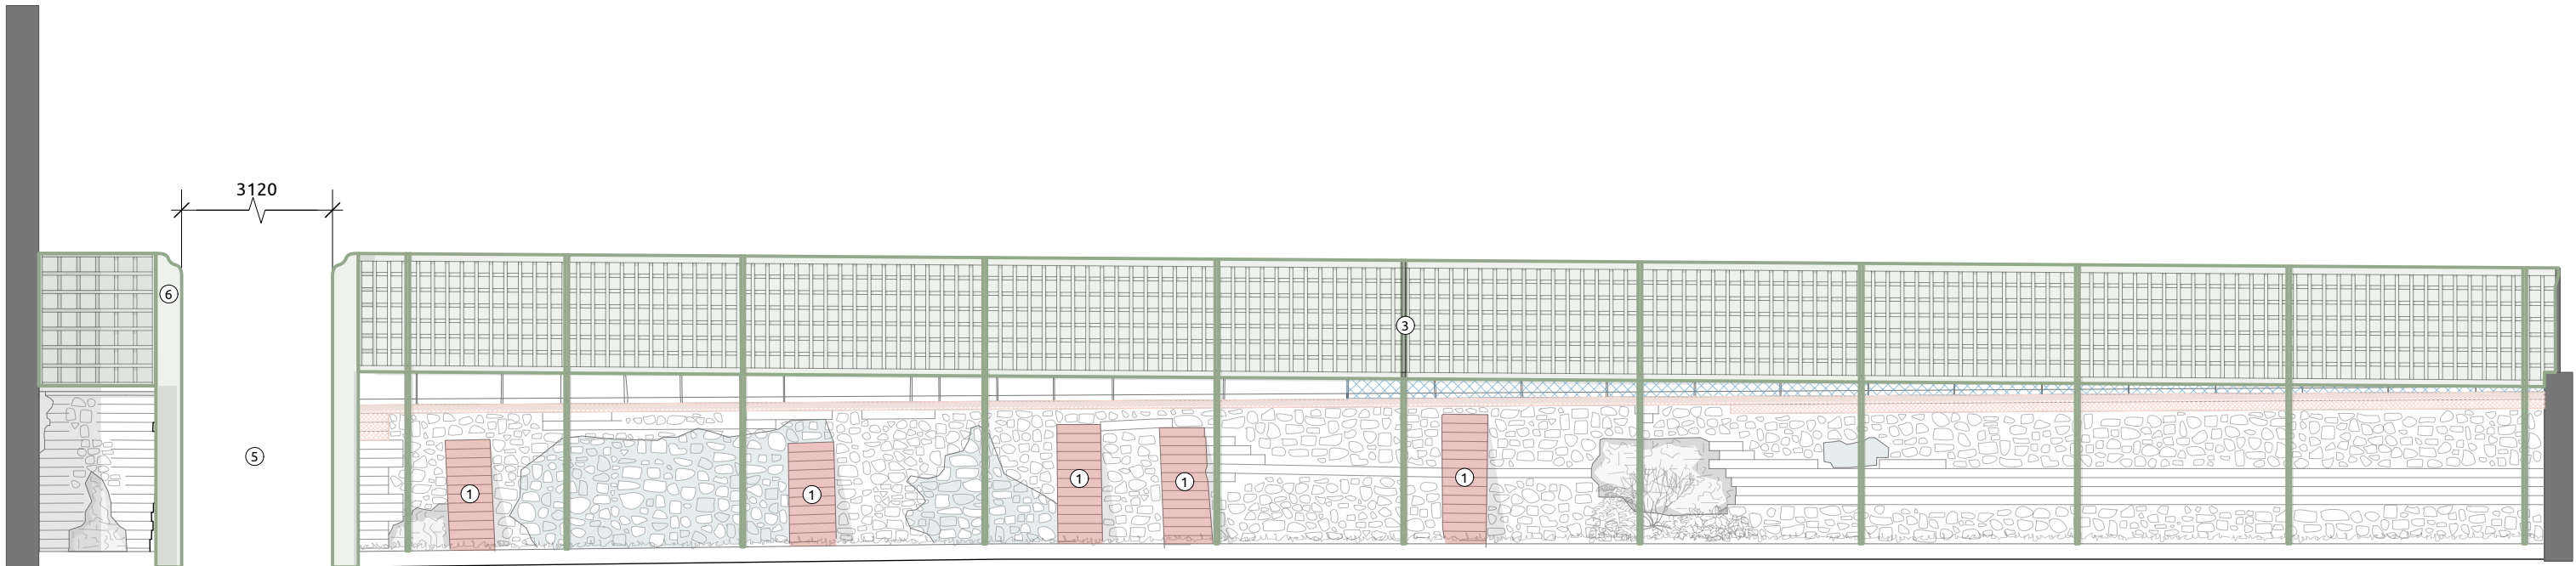

B - Later Additions

- Modern brickwork
- Concrete coping
- Other later additions
- Brick buttresses

- 1 Later brick buttresses.
- 2 Modern end to brick wall.
- 3 Trellis and supporting brackets.
- 4 Plastic fixture in wall.
- 5 Later opening for gateway.
- 6 Modern (steel?) gate posts.

0 1 2 3 4 5 m

Project Code - Originator - Functional Breakdown - Spatial Breakdown - Form Identifier - Role - Number

S3 SUITABLE FOR REVIEW AND COMMENTS

Revisions: P1 Initial Issue 15/01/2026
P2 Planning Issue 30/01/2026

PROJECT: Bulford Manor Wall

DRAWING NO: V1013 - PRA - ZZ - XX - DR - A - 30003

REV: P2

SHEET: Condition Drawing B - Later Additions

SCALE: 1:50 @A3 0 1 2 m

DATE: Jan 2026

This drawing is ©copyright Pritchard Architecture 2025. No dimensions to be scaled from this drawing except for planning purposes

PRITCHARD
ARCHITECTURE
Porters Lodge, College Road
HM Naval Base, Portsmouth, P01 3LJ
email: studio@pritchardarchitecture.co.uk