


Front Elevation

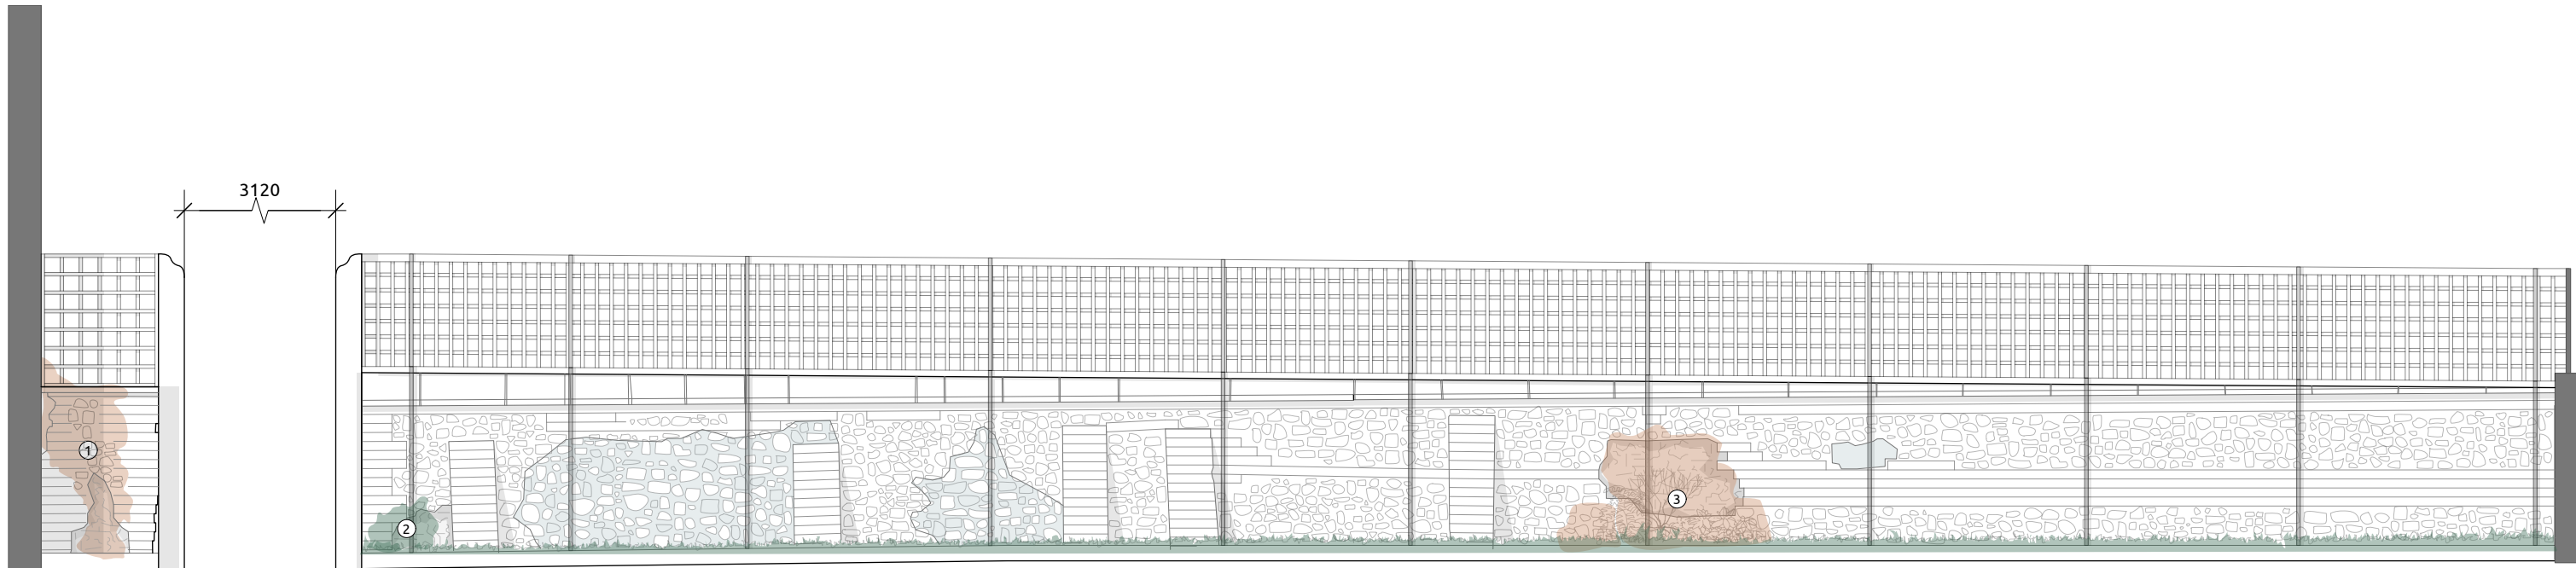

C - Vegetation

- Vegetation
- Woody vegetation
- ① Woody vegetation growth through failed section of wall.
- ② Vegetation growing through area with missing mortar.
- ③ Woody vegetation growth through loose flintwork and partially collapsed section of wall.

S3 SUITABLE FOR REVIEW AND COMMENTS

Revisions:	P1	Initial Issue	15/01/2026
	P2	Planning Issue	30/01/2026

PROJECT: Bulford Manor Wall

SHEET: Condition Drawing C - Vegetation

This drawing is ©copyright Pritchard Architecture 2025. No dimensions to be scaled from this drawing except for planning purposes

DRAWING NO: V1013 - PRA - ZZ - XX - DR - A - 30004

SCALE: 1:50 @A3 0 1 2 m

REV: P2

DATE: Jan 2026

PRITCHARD
ARCHITECTURE

Porters Lodge, College Road
HM Naval Base, Portsmouth, P01 3LJ
email: studio@pritchardarchitecture.co.uk