
 


Site Plan - Tree Tops, Hyde Lane Purton SN5 4DU

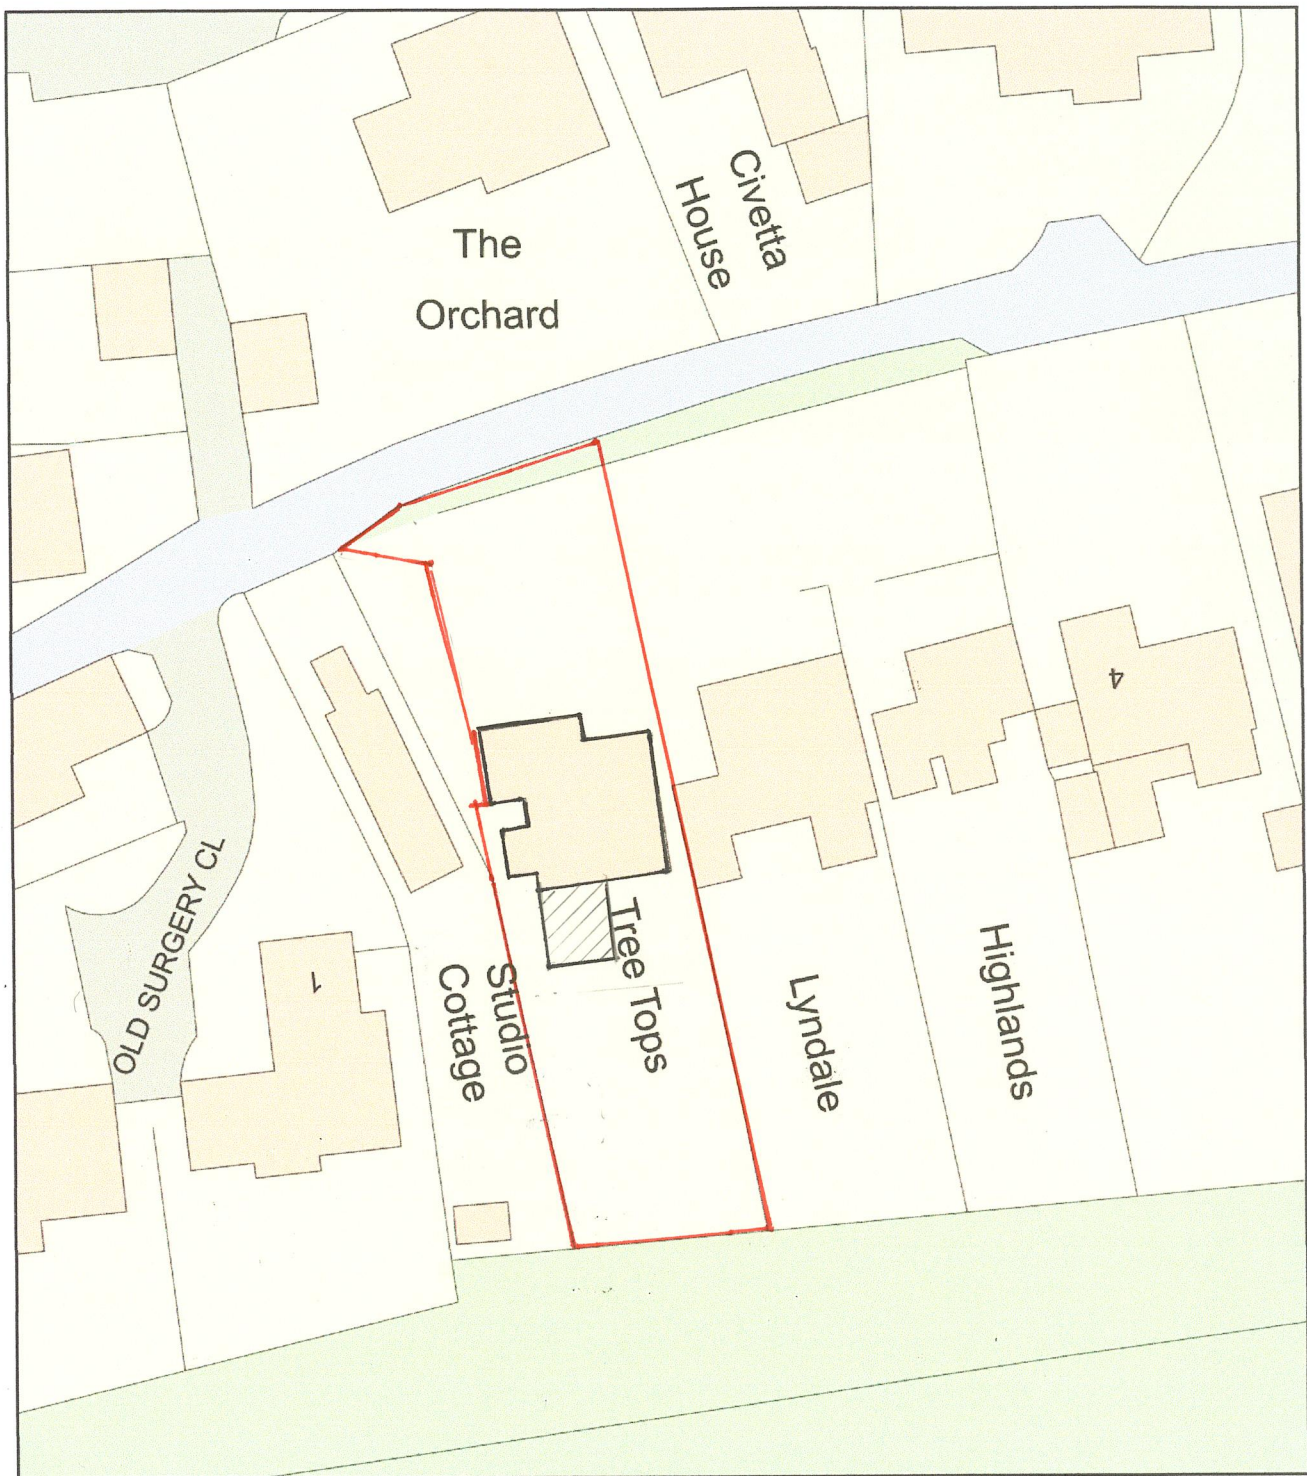

SITE PLAN - PROPOSED DWG-02

Plan Produced for: Mr B Gibbons

Date Produced: 14 Jul 2025

Plan Reference Number: TQRQM25195164856684

Scale: 1:500 @ A4