


This drawing is copyright of CLARK & MASLIN Ltd and may not be copied or reproduced without permission.

Figured dimensions are to be taken in preference to scaled dimensions.


Large scale drawings to have preference to small scale drawings.

Dimensions for fixed-in items are to be checked on site prior to manufacture.


REV	DETAIL OF REVISION	BY	DATE
A	AMENDED FOR PLANNING	EM	26/01/26

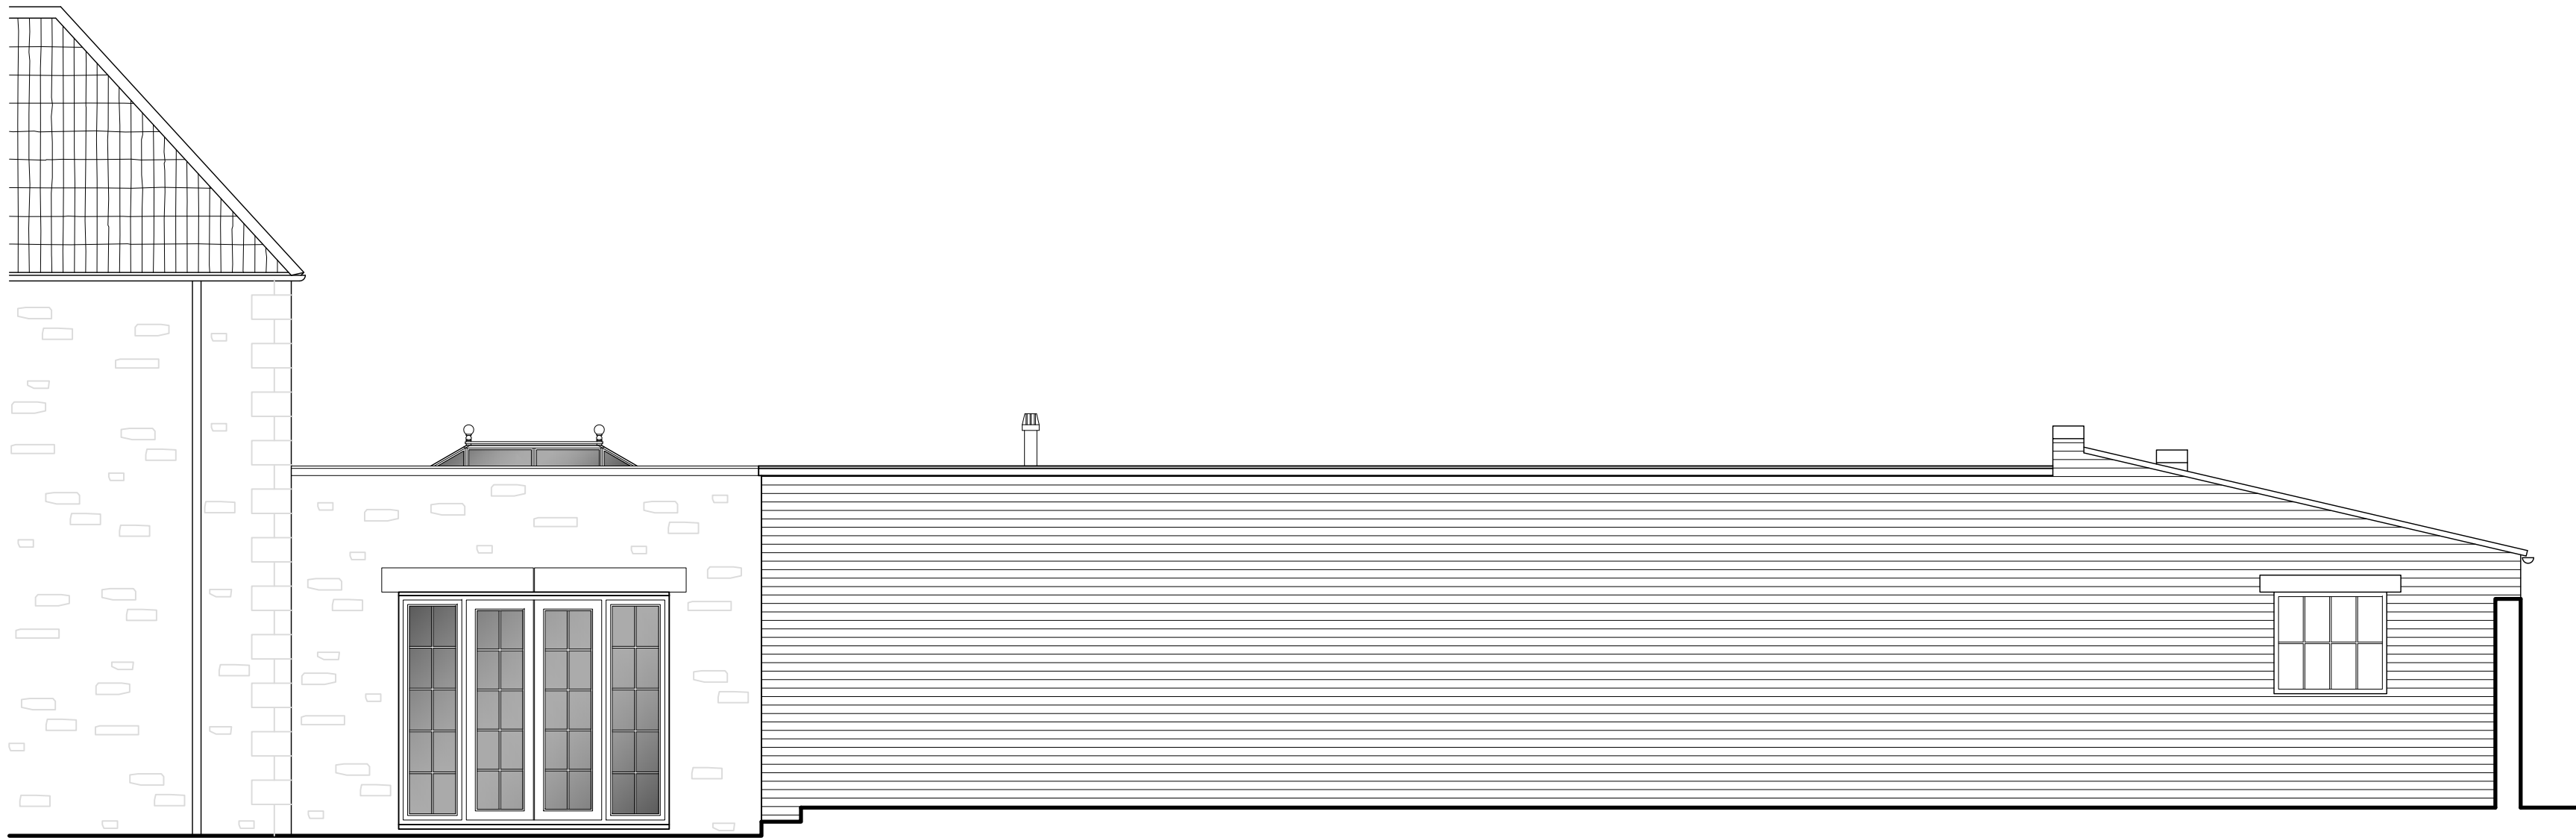


NORTH ELEVATION

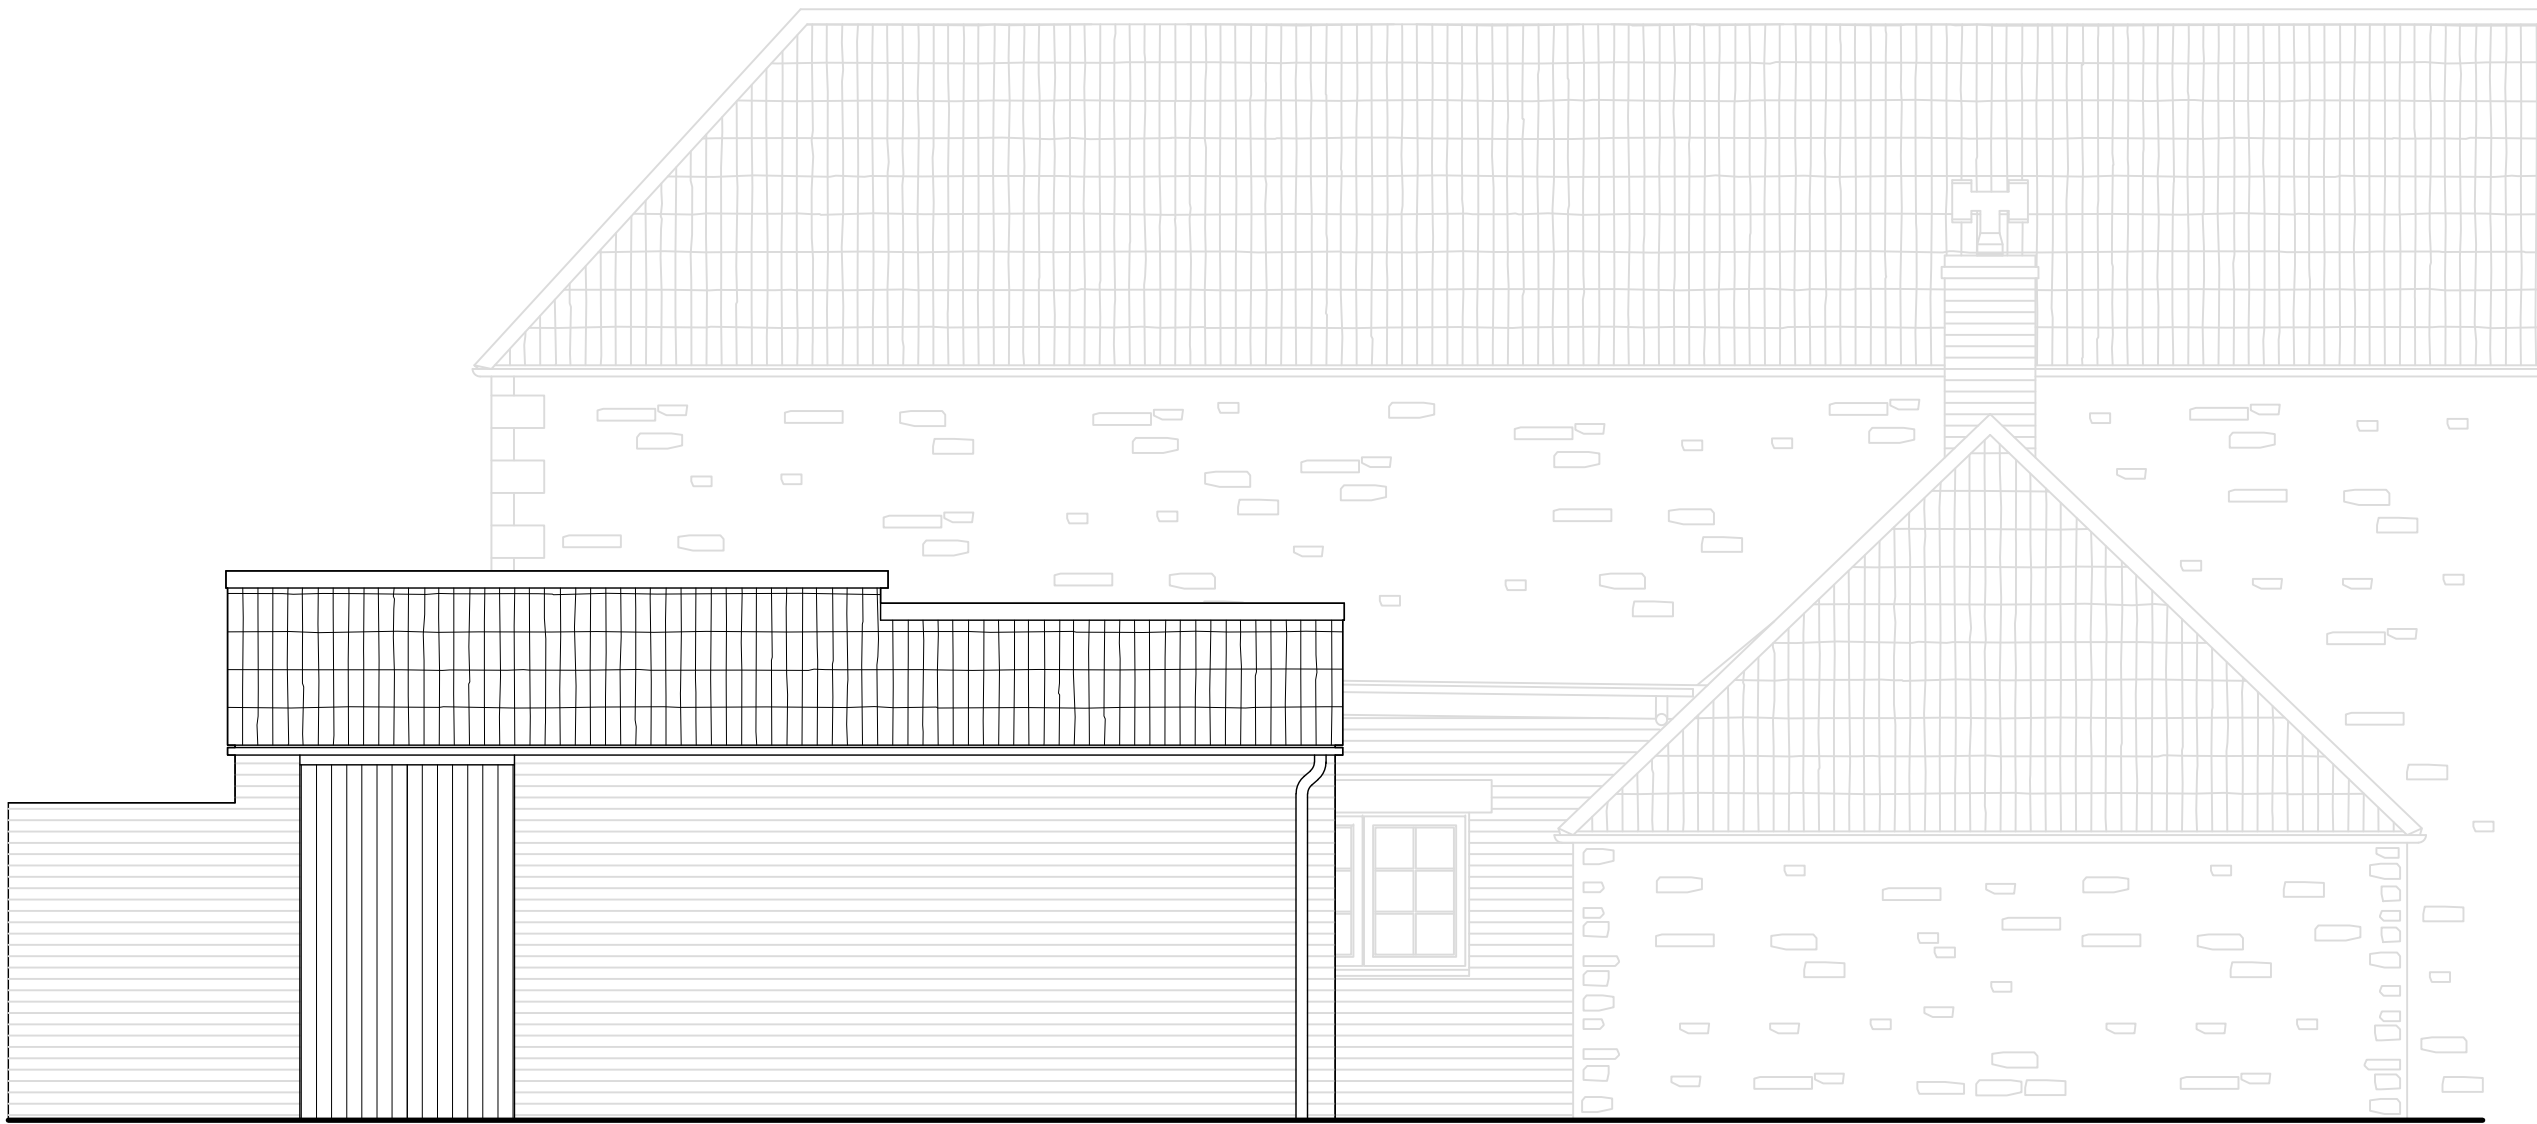

WEST HOUSE ELEVATION

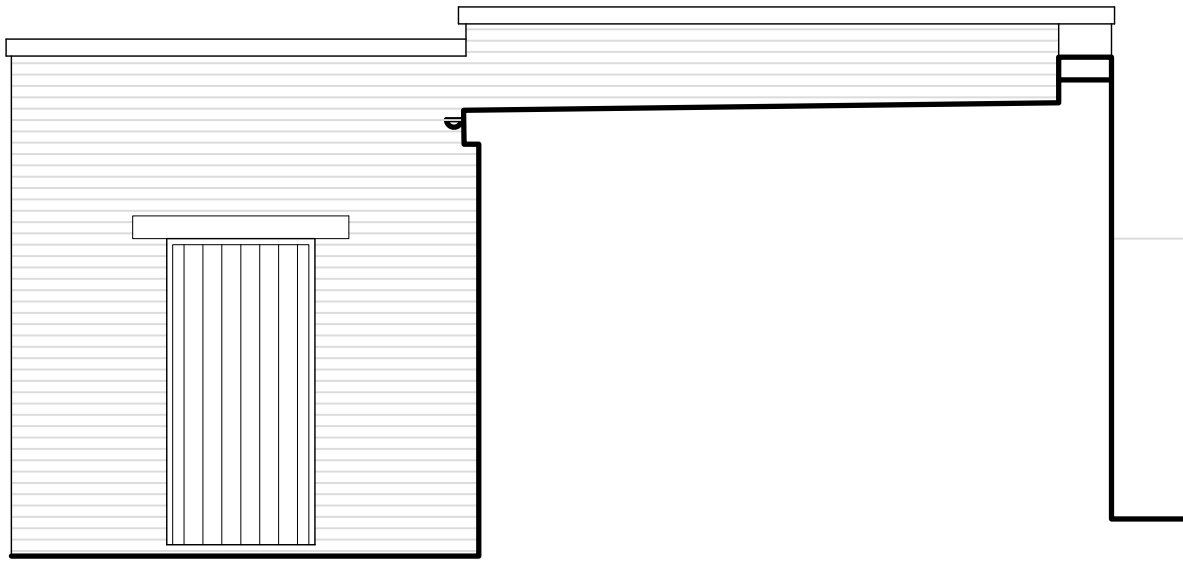

EAST ELEVATION

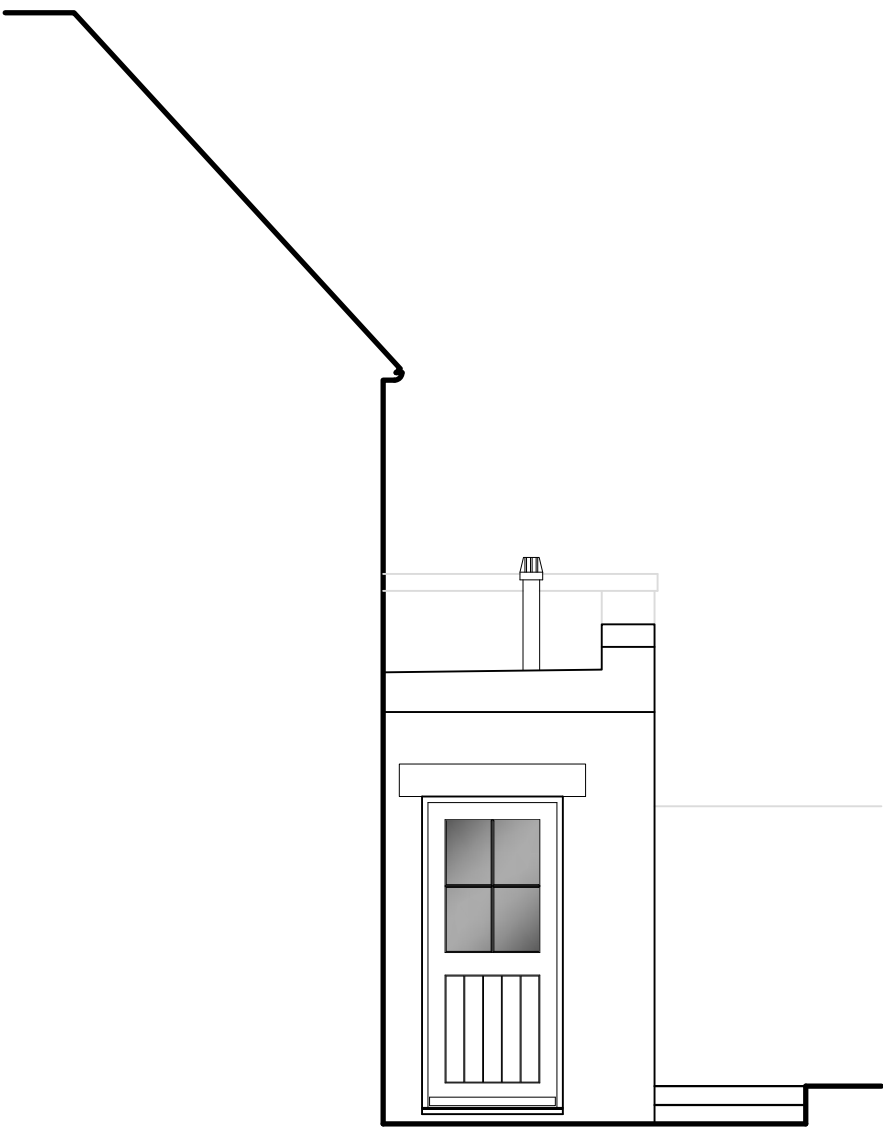

EAST ELEVATION

PLANNING DRAWING



CLARK & MASLIN

Unit 5, Charlton Business Park
Crudwell Road, Malmesbury
Wiltshire, SN16 9RU
Telephone: 01464 822911
www.clarkandmaslin.co.uk

Planning Architecture Conservation

Client			
MR & MRS R. SCROPE			
Project			
PROPOSED EXTENSION & ALTERATIONS, HARDINGE FARM, UPPER SEAGRY, CHIPPENHAM, SN15 5HA			
Description			
PROPOSED OUTBUILDING ELEVATIONS			
Scale	PG Size	Drawn	Date
1:50	A1	DN	SEP '22
Drawing No		Revision	
5313/54		A	