


Photo collage

Note: New wall to match existing flint and brickwork patterns as above. See drawing V1013-PRA-ZZ-XX-DR-A-30008.

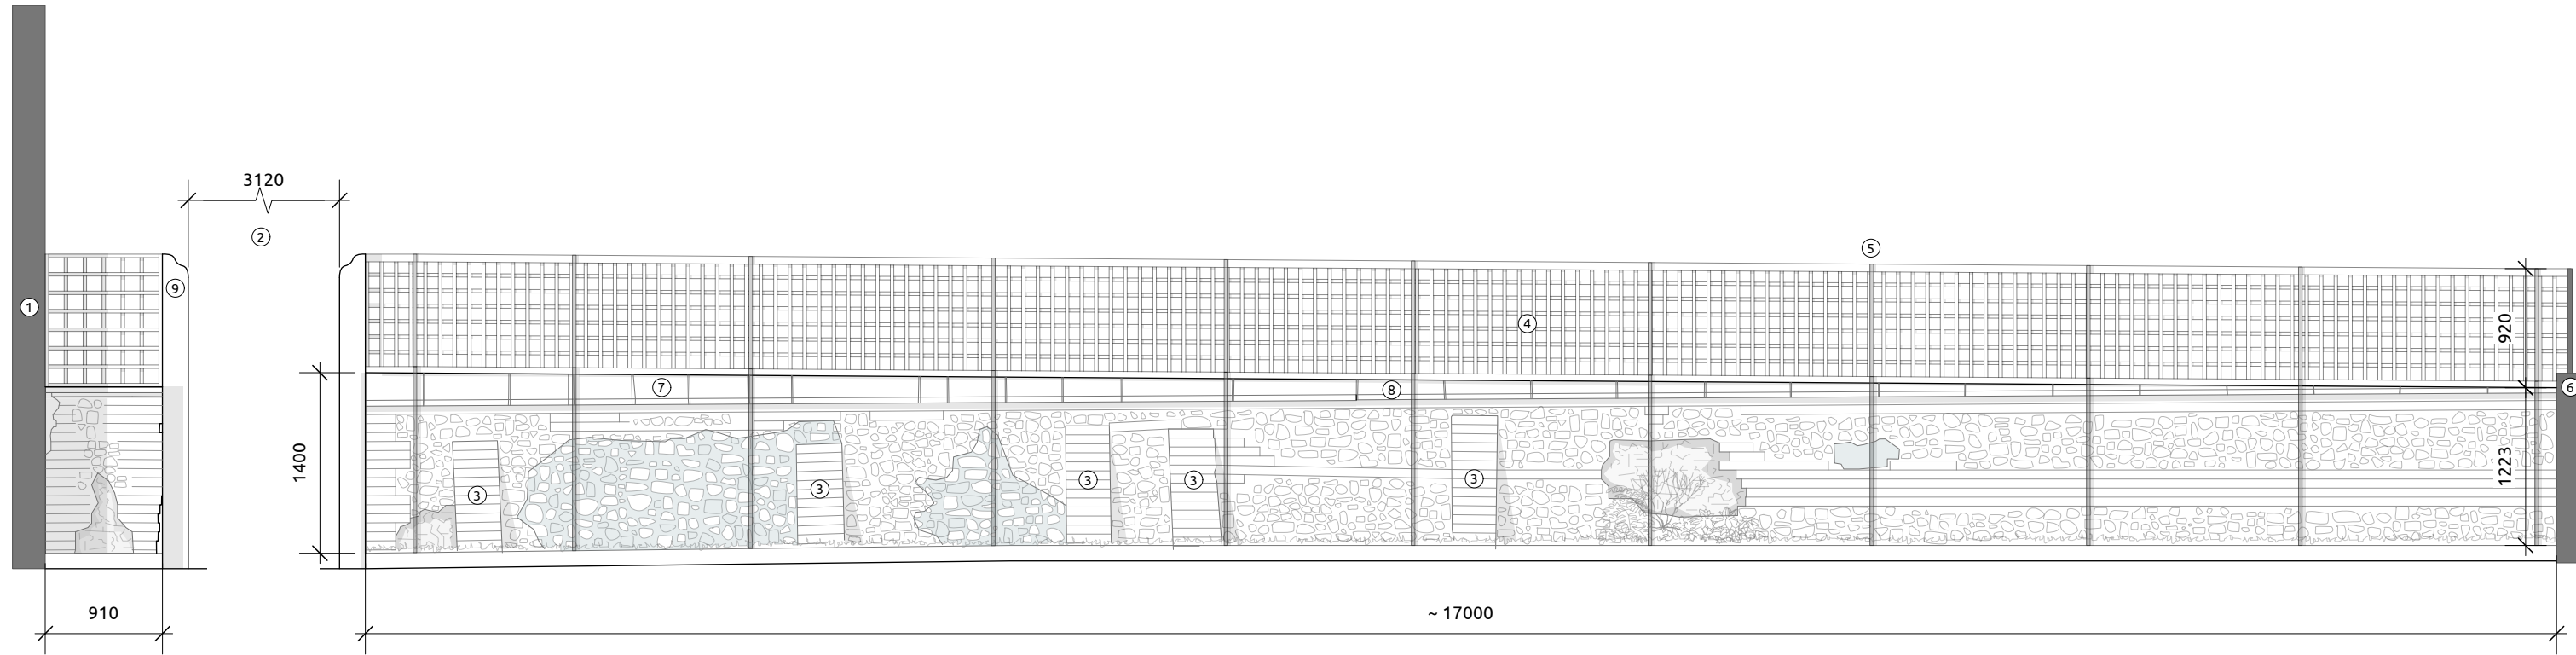

Rear Elevation

- ① Adjoining Bulford Manor buildings.
- ② Car park entrance gateway, cut through original wall.
- ③ Later buttresses.
- ④ Wooden trellis, added for privacy/security.
- ⑤ Metal brackets supporting trellis.
- ⑥ Adjoining modern brick wall.
- ⑦ Stone coping.
- ⑧ Concrete coping.
- ⑨ Modern (steel?) gateposts.

S3 SUITABLE FOR REVIEW AND COMMENTS

Revisions:	P1	Initial Issue	15/01/2026
	P2	Planning	30/01/2026

PROJECT: Bulford Manor Wall

SHEET: Rear Elevation as Existing

This drawing is ©copyright Pritchard Architecture 2025. No dimensions to be scaled from this drawing except for planning purposes

DRAWING NO: V1013 - PRA - ZZ - XX - DR - A - 30001

SCALE: 1:50 @A3 0 1 2 m

REV: P2

DATE: January 2026

PRITCHARD
ARCHITECTURE
Porters Lodge, College Road
HM Naval Base, Portsmouth, P01 3LJ
email: studio@pritchardarchitecture.co.uk