



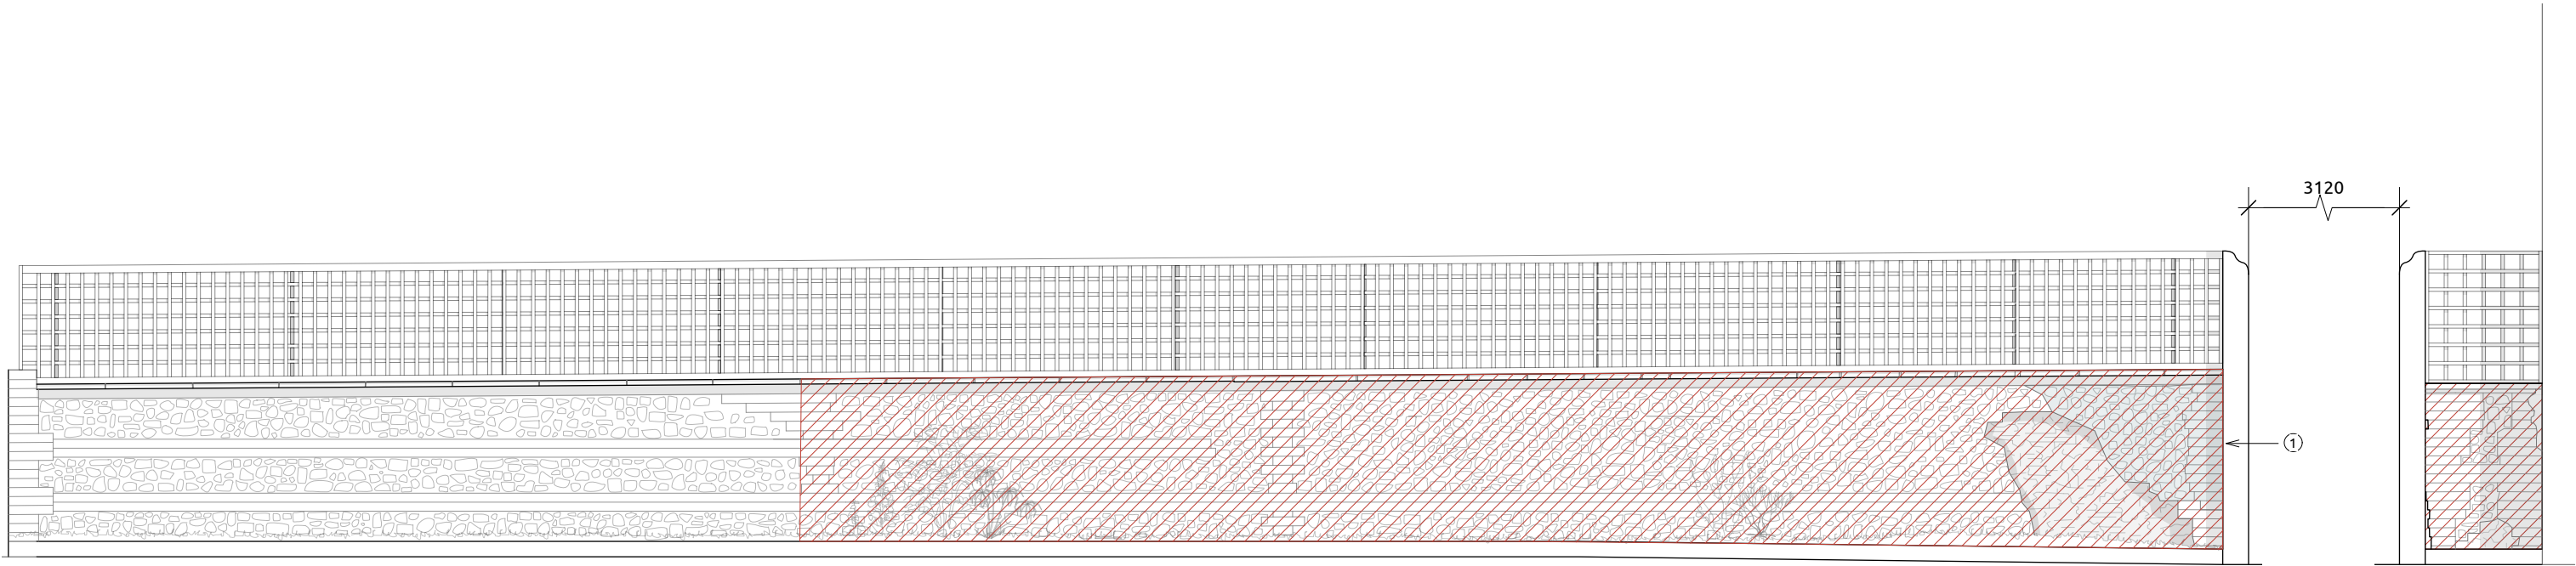

Front Elevation

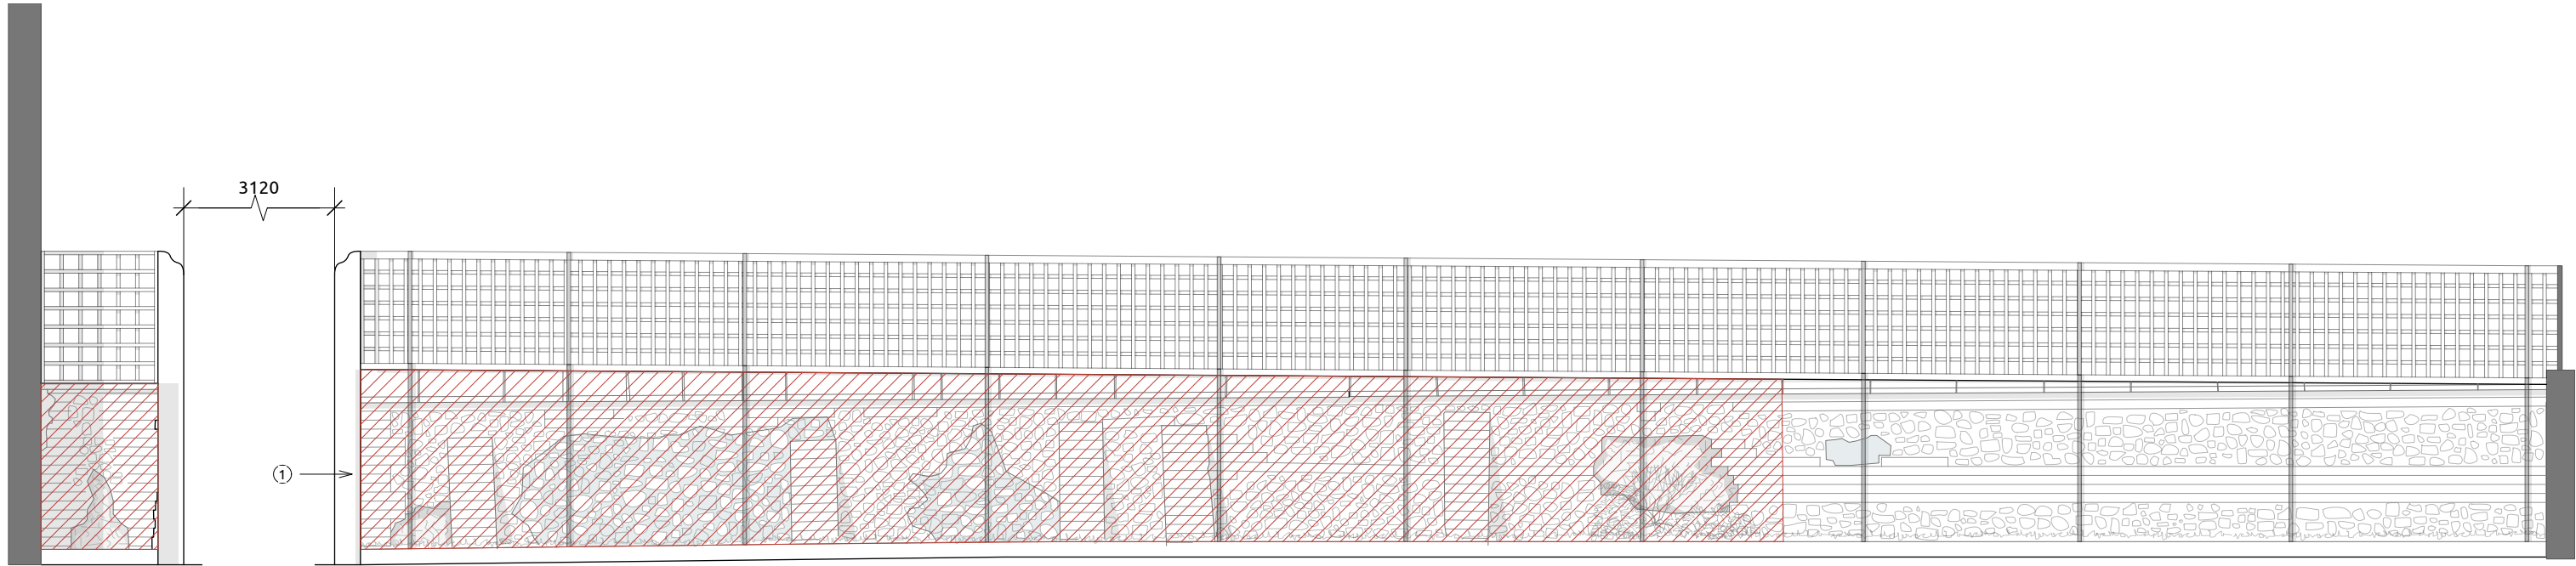

Rear Elevation

A - Instability

 Dangerously unstable

 Severe lean to this end. Likely due to gate being cut through wall with no pier.

S3 SUITABLE FOR REVIEW AND COMMENTS


Revisions:	P1	Initial Issue	15/01/2026
	P2	Planning Issue	30/01/2026

PROJECT: Bulford Manor Wall

DRAWING NO: V1013 - PRA - ZZ - XX - DR - A - 30002

REV: P2

SHEET: Condition Drawing A - Instability

 SCALE: 1:50 @A3 

DATE: Jan 2026

This drawing is ©copyright Pritchard Architecture 2025. No dimensions to be scaled from this drawing except for planning purposes

PRITCHARD
ARCHITECTURE
Porters Lodge, College Road
HM Naval Base, Portsmouth, P01 3LJ
email: studio@pritchardarchitecture.co.uk