


Revision Notes		
date	rev	note
03/12/25	P1	First issue for clients comments
09/12/25	P2	Revised to clients comments
12/12/25	P3	Issued for PLANNING

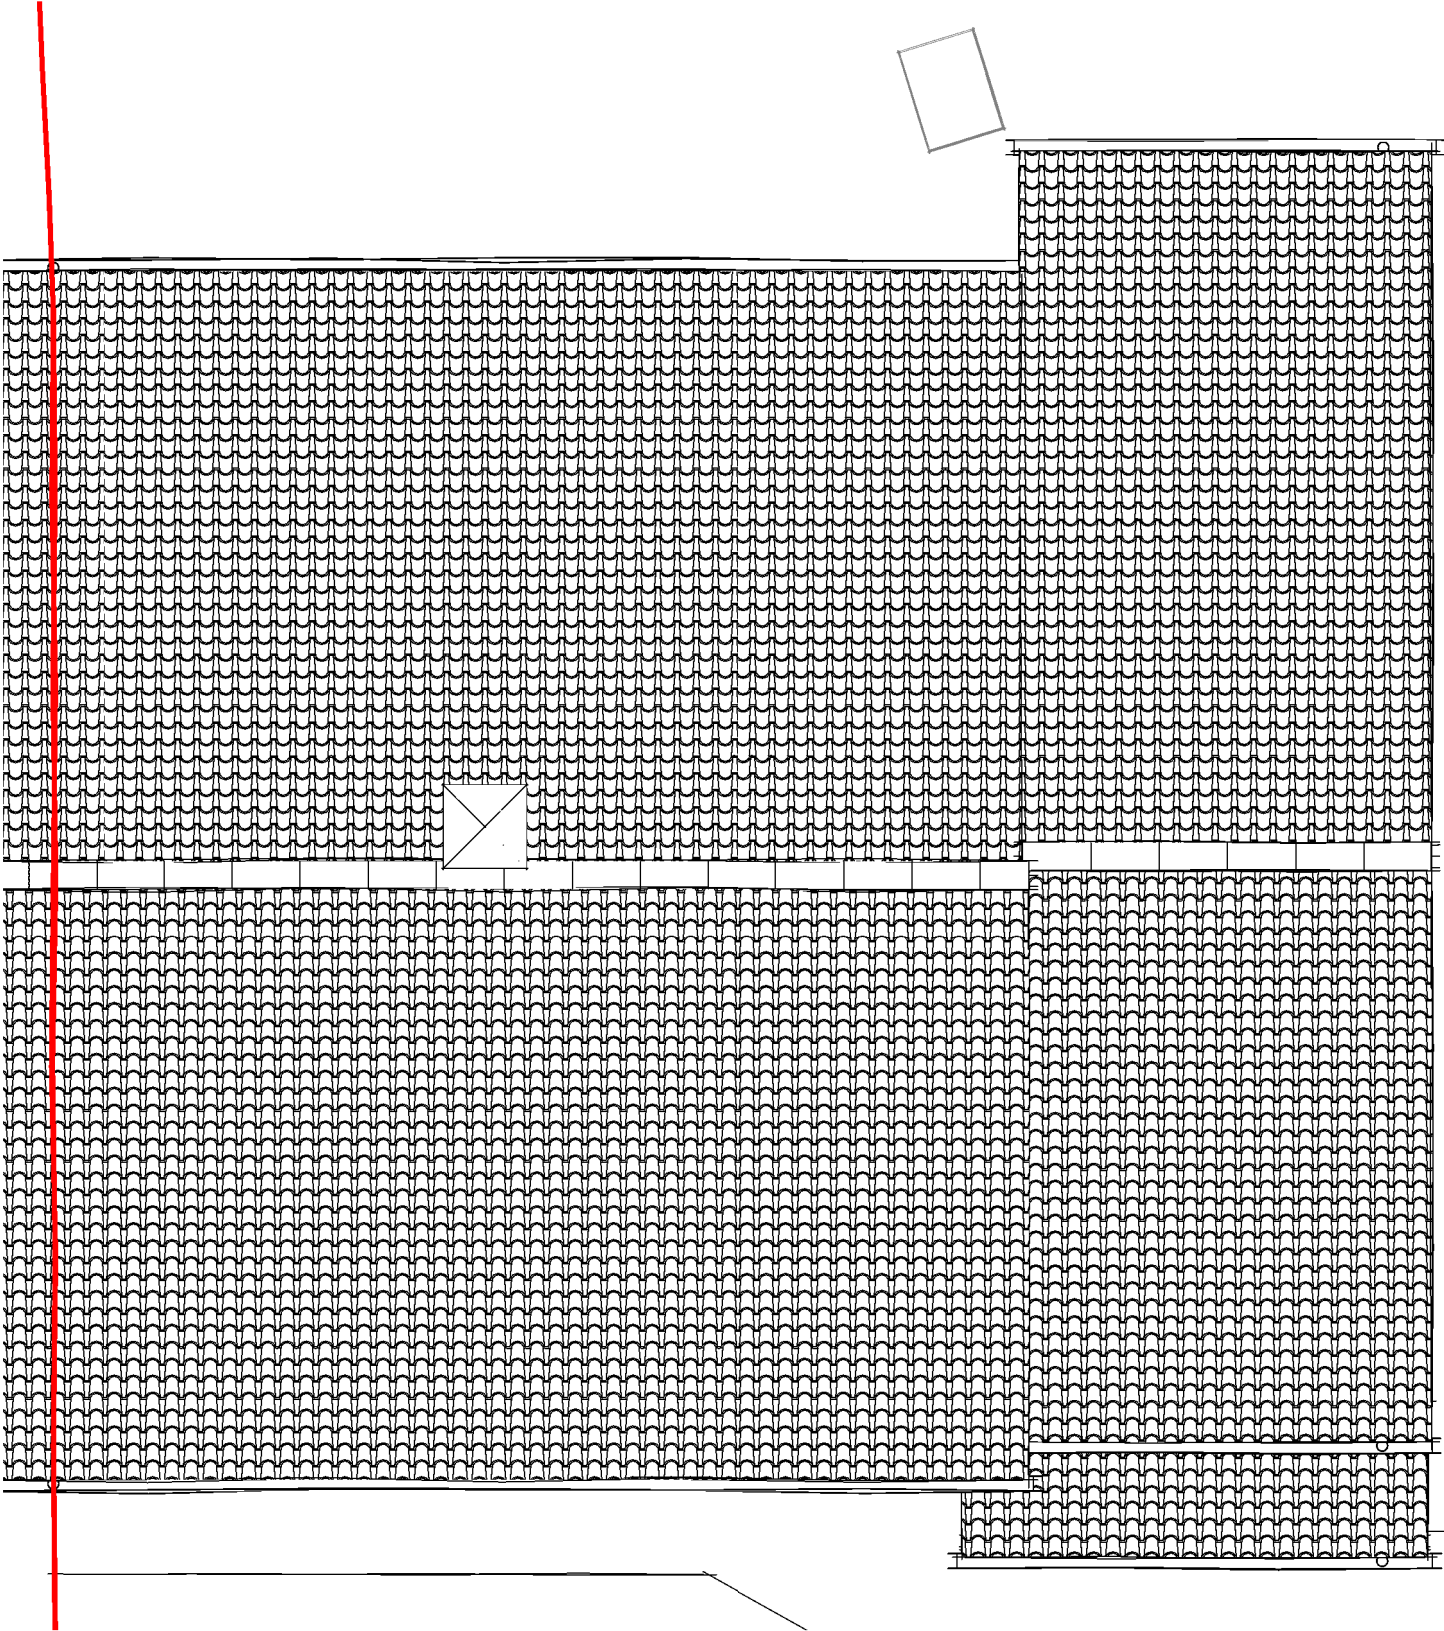

Client Mr & Mrs Earland	Project No 25-031	
Date 12/03/25	Drawing No 014	Rev P3
Scale at A3 1 : 50	Drawn N Sharp	

7 Garston Road, Frome, Somerset
BA11 1RN
m: 0781 208 5841
e: nick@sharpdesignservices.co.uk
Sharp Design Services Limited Company registration No. 11105879
Registered office: 7 Garston Road, Frome, Somerset. BA11 1RN

18 Rodwell Park - Two Storey Side Extension
Proposed Roof Plan

