
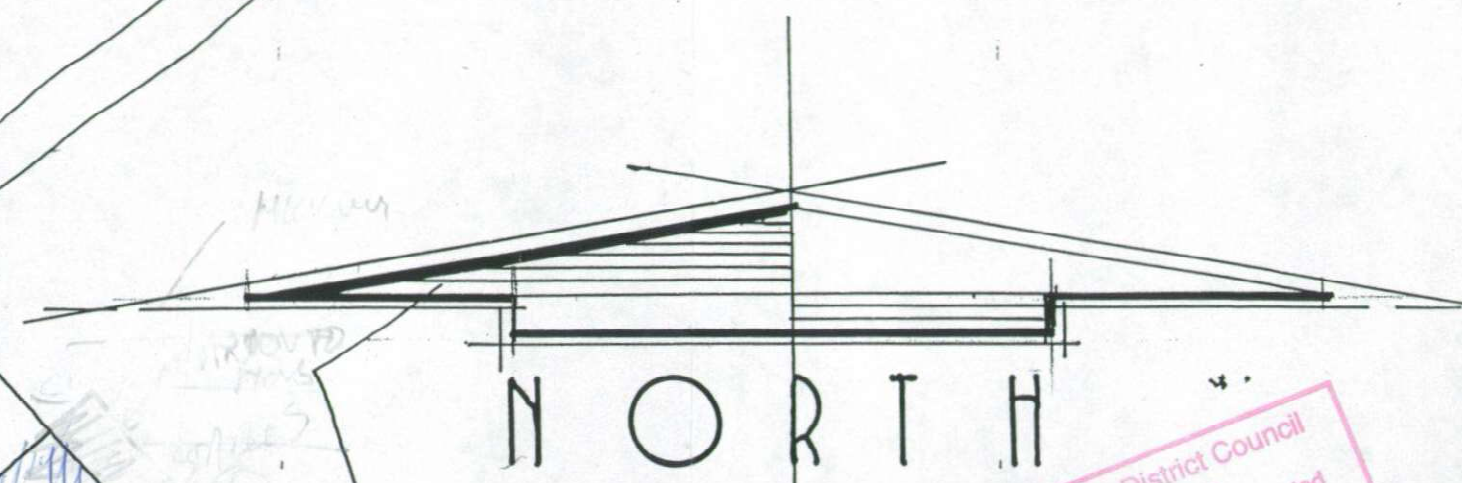


N9822791

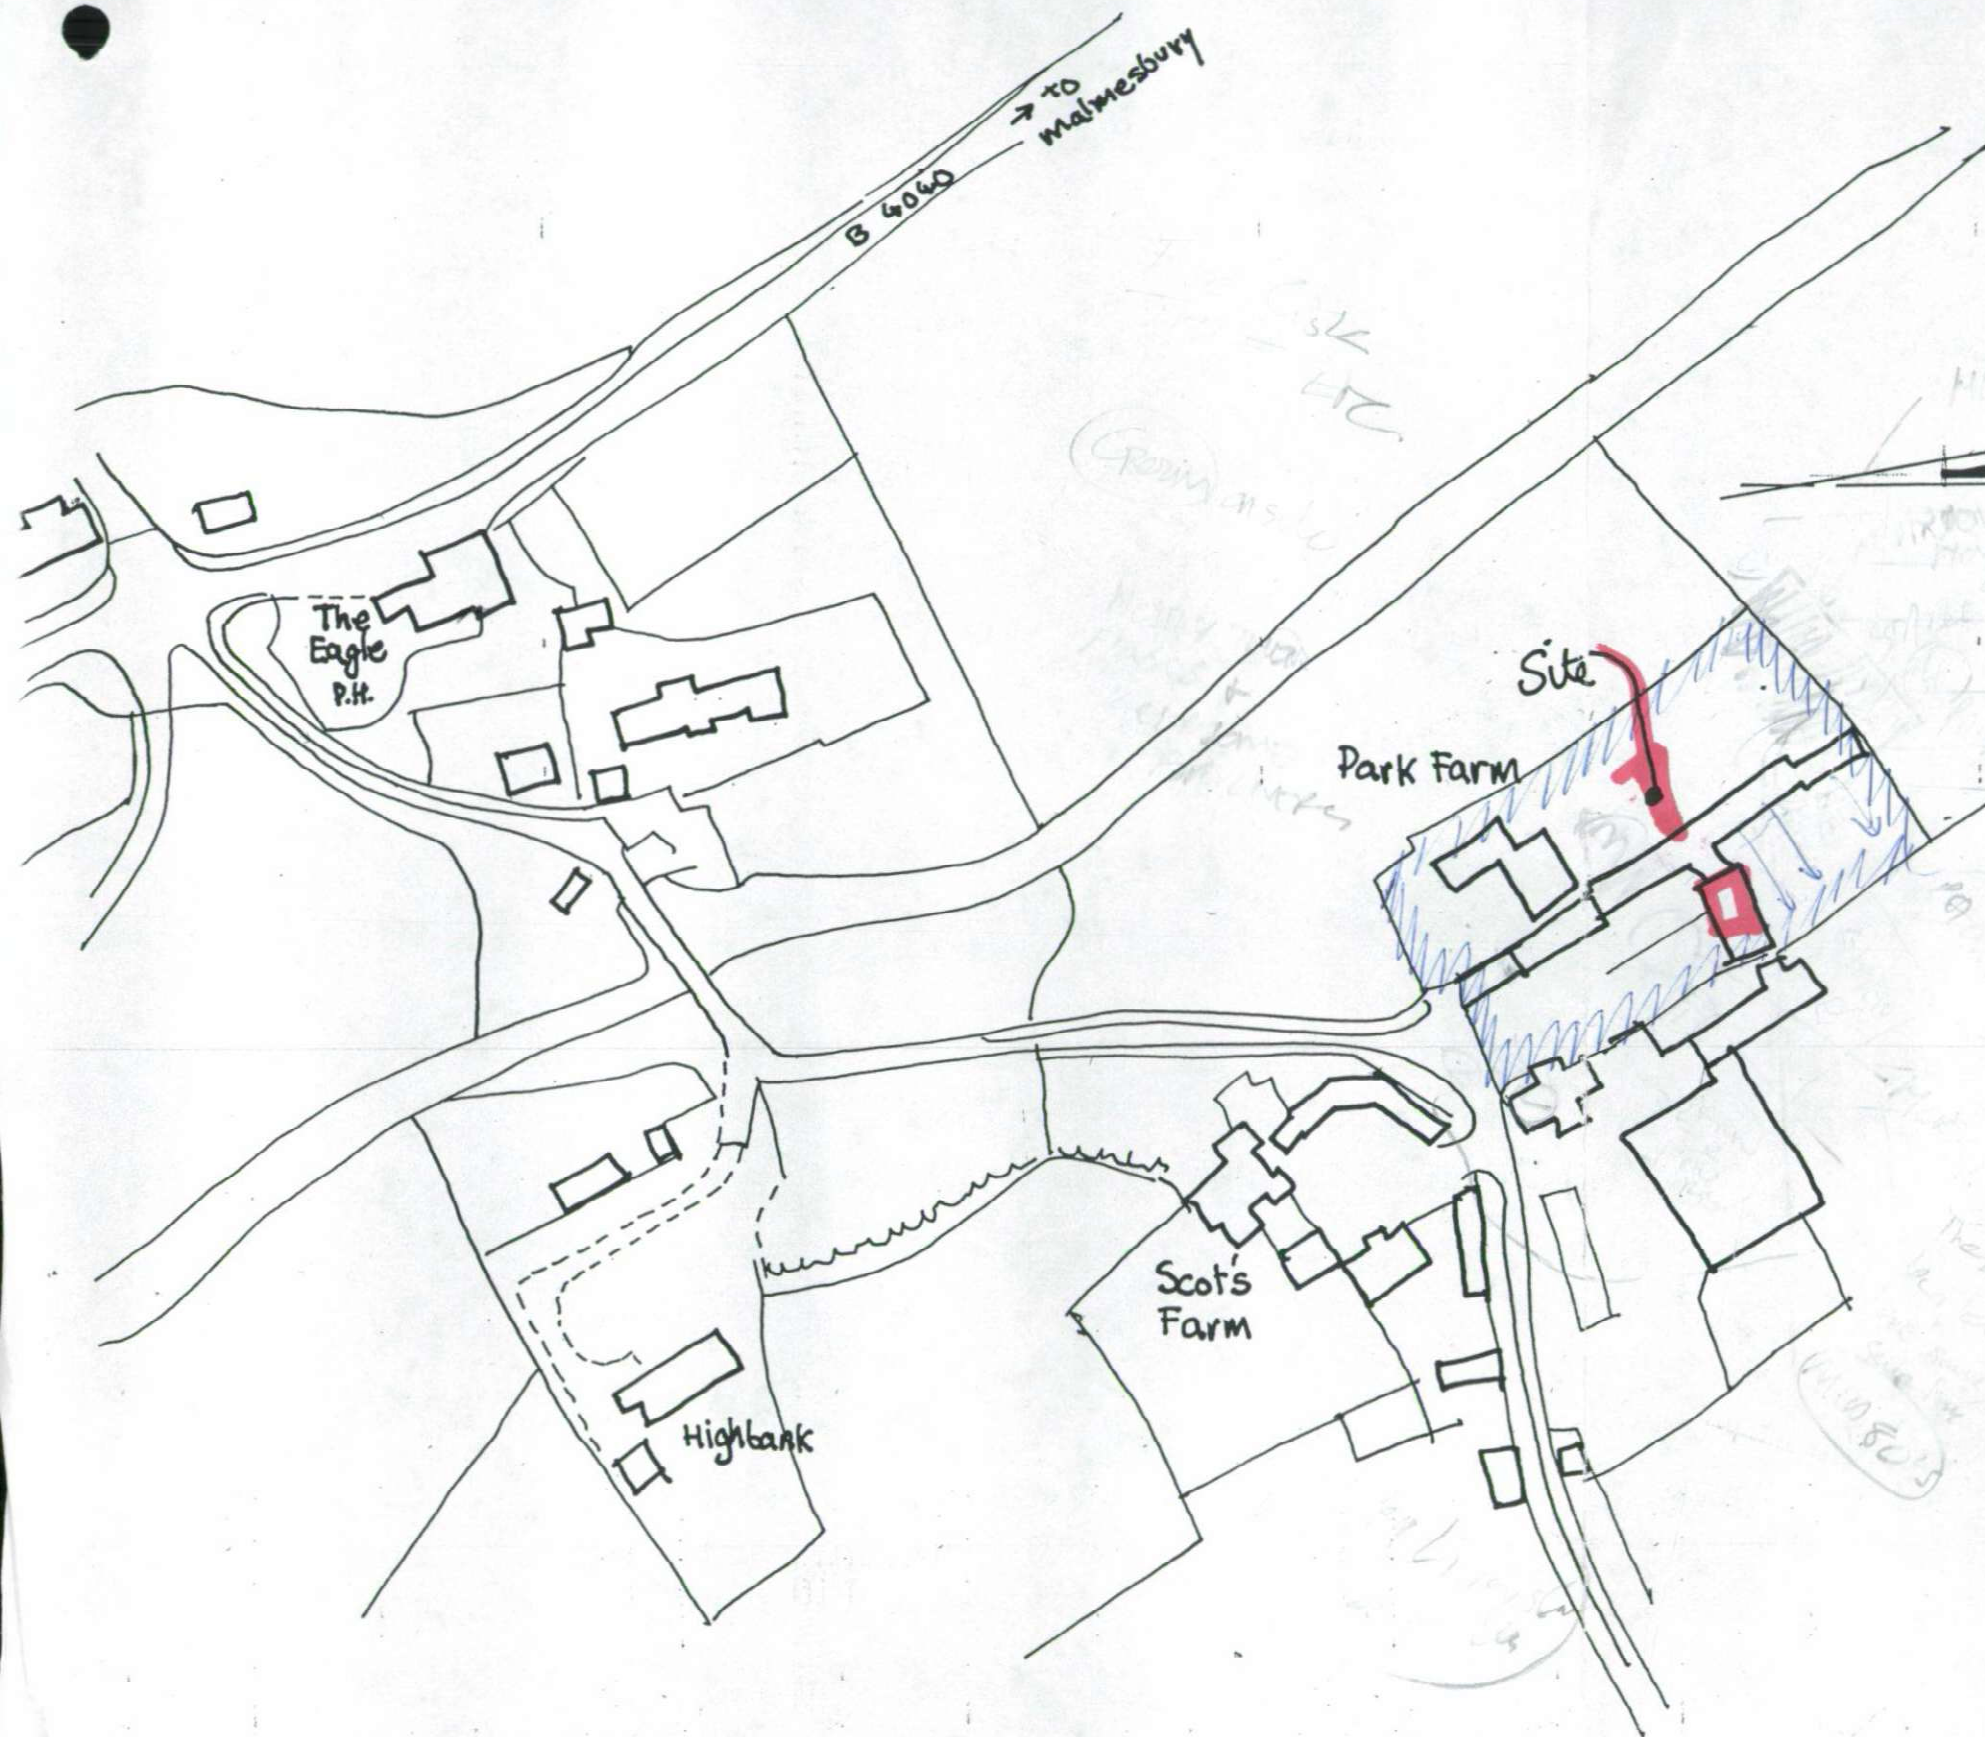

North Wiltshire District Council
The Planning Acts
Certified as a document incorporated
into the decision made on
-1 JUL 1999
In respect of the application as
submitted, or as amended, under
the reference number written herein.

PLAN CONSIDERED
BY COMMITTEE
- 7 DEC 1998
NORTH WILTSHIRE
DISTRICT COUNCIL

LOCATION 1:1250.

CHARLES MANNING
ARCHITECTURAL & PLANNING CONSULTANT.
Agriculture House, LANGLEY BURRELL, Nr. Chippenham, Wiltshire
TELEPHONE & FAX: (01249) 652218.

PROJECT: INSTALLATION OF FRENCH DOORS TO REAR ELEVATION OF PARK
FARM, PINKNEY FOR MR & MRS LIVINGSTONE LEARMONTH TEL: 01666 840926
DATE: MAY '95 DRAWING NUMBER: 97/CAM/95/ Revision:

SCALES: Floor plans 1:50 Elevations 1:50

CHARLES MANNING, this drawing/design is COPYRIGHT and cannot be copied or used in anyway for the above project or similar ventures, by any means without the express permission of Charles Manning. Always use written measurements in preference to scaling. If in doubt ask, report any discrepancies & always use the latest approved plans endorsed by the Local Authority. Consult on any design changes to the project, so amendments can be made. Computer generated compiled building specification & lettering.