




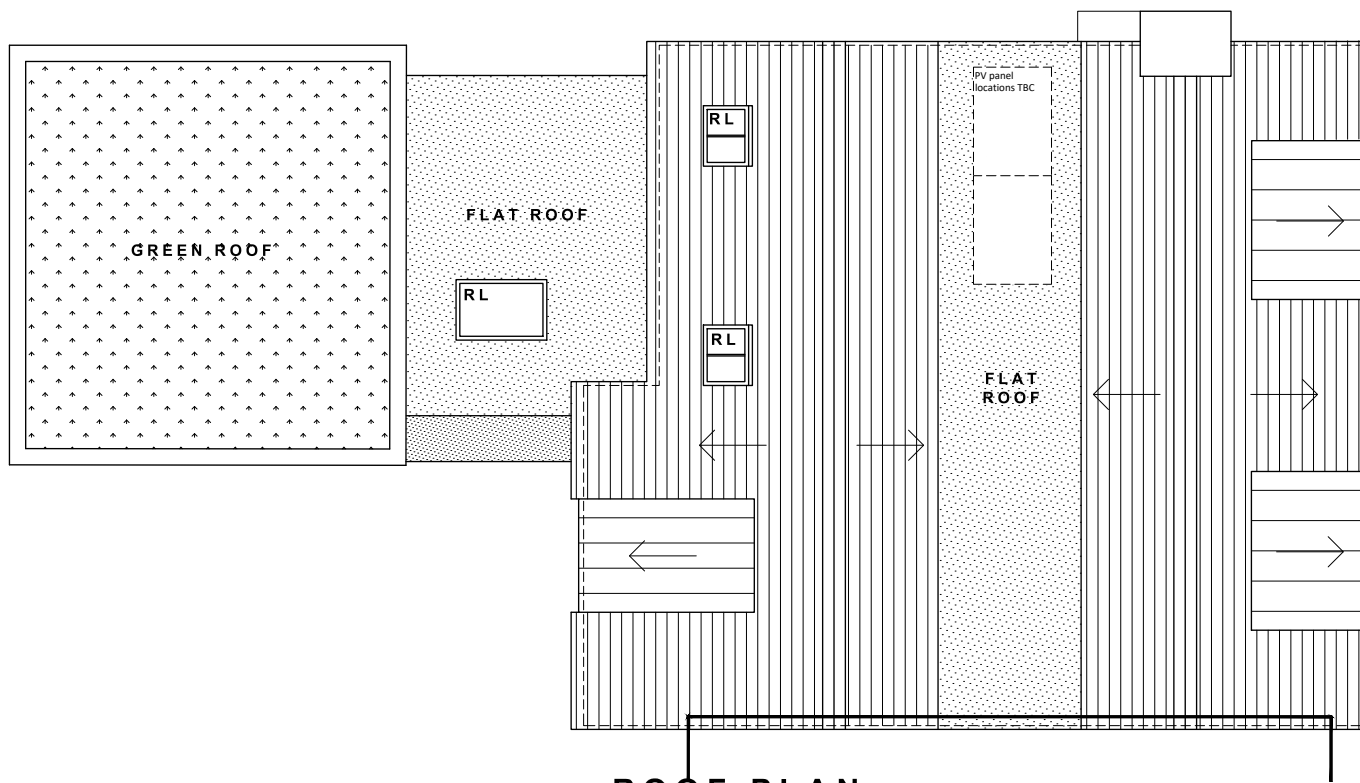

ROOF PLAN

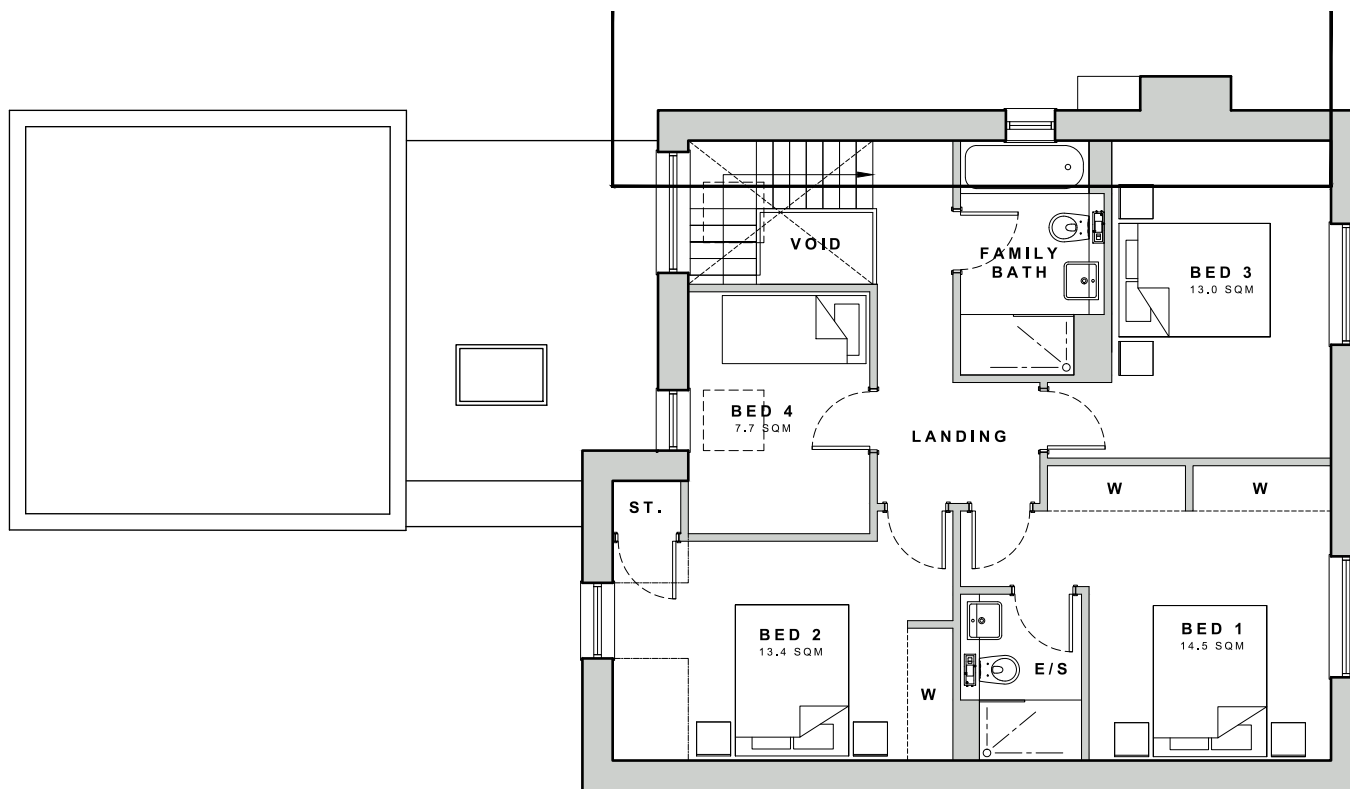

FIRST FLOOR PLAN

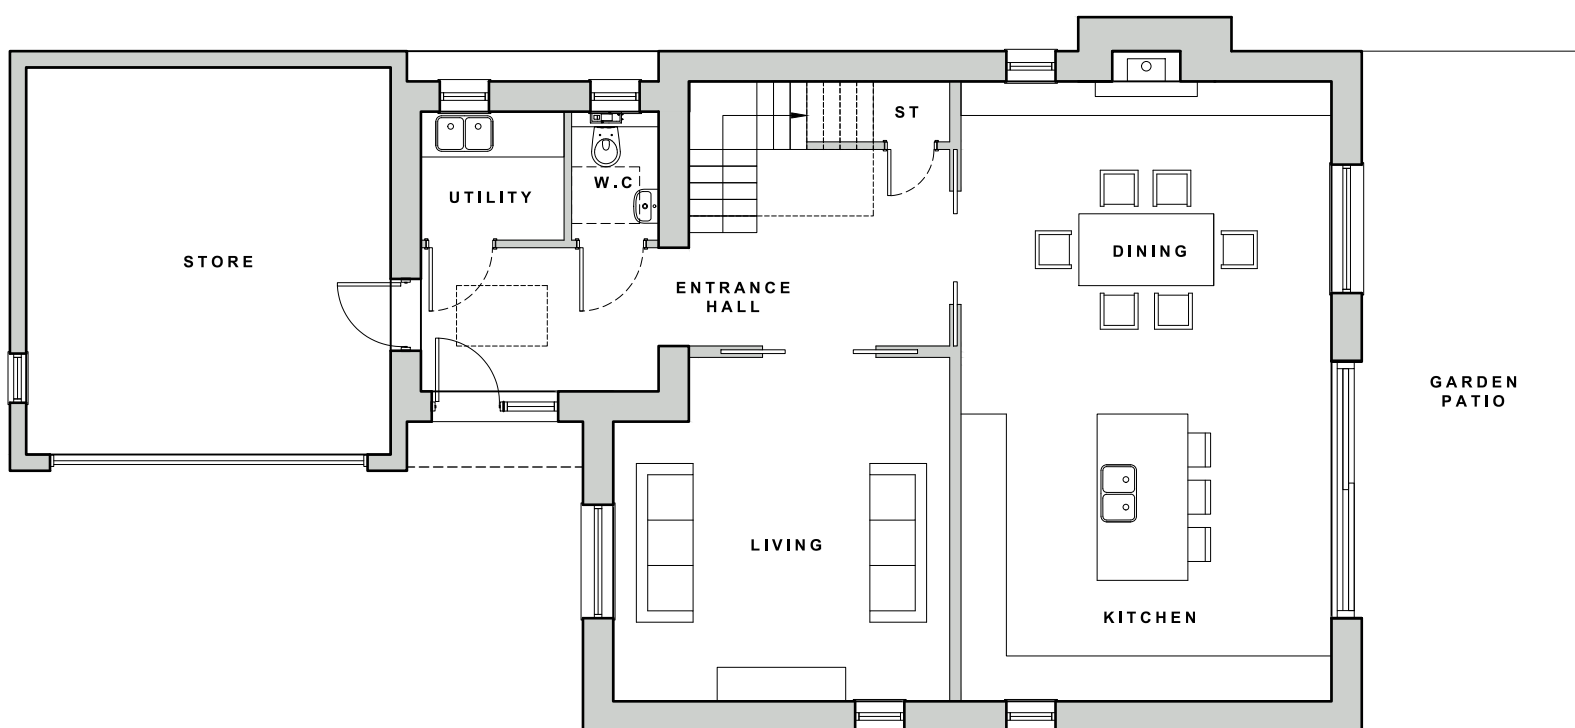

GROUND FLOOR PLAN

PROPOSAL SUBJECT TO:
SITE SURVEY;
STATUTORY APPROVALS;
DESIGN DEVELOPMENT.

Project Title
Land off 36 Bath Road
Bradford on Avon BA15 1SR

Drawing Title
Proposed Floor Plans
Plot 2

Date
June 2025

Drawn
AB

Checked
AT

Scale
1:100@A3

07/10/25 PVs added
Date Description

AB AT A
Drawn Checked Rev.

**ANGUS MEEK
ARCHITECTS**

Cedar Yard, 290A Gloucester Road, Bristol, BS7 8PD
T 0117 942 82 86 E architecture@angusmeek.co.uk

Project No. Drawing No. Rev.
2834 P201 A

Not to be reproduced in part or whole, without consent. Any discrepancies to be reported to the architect. Contractors to verify all dimensions and sizes on site.