

PHOTOGRAPHS TAKEN 16th January 2026
NOT TO SCALE




NORTH ELEVATION




EAST ELEVATION



SOUTH ELEVATION

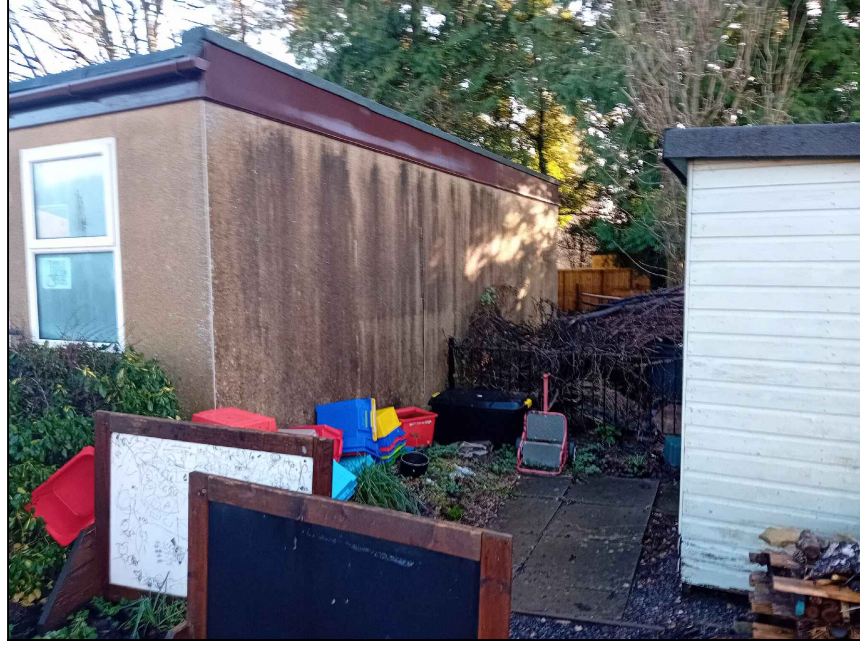


WEST ELEVATION

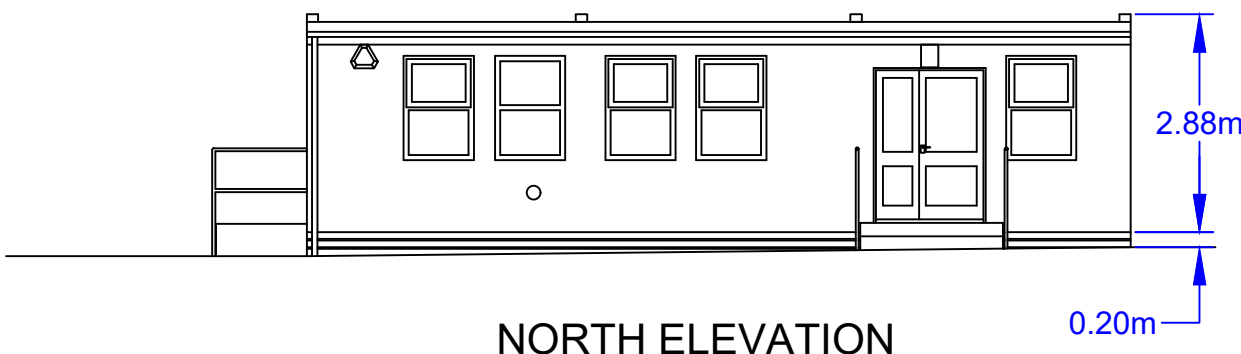

NORTH ELEVATION




EAST ELEVATION

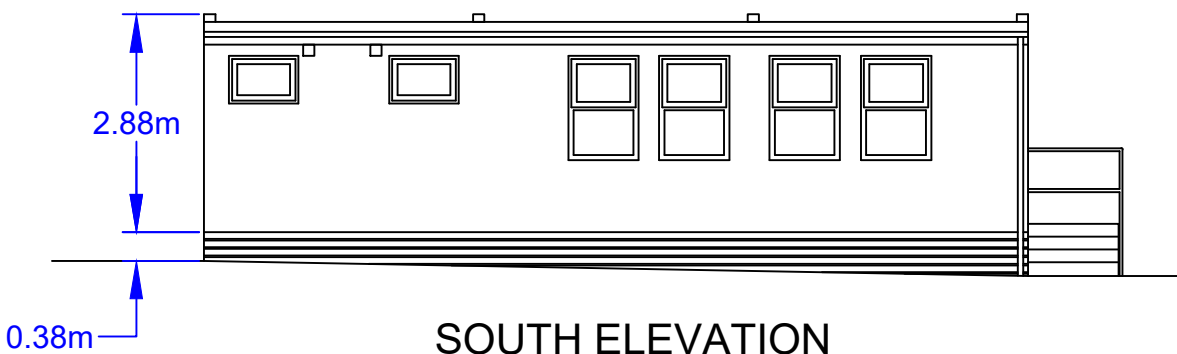


SOUTH ELEVATION




WEST ELEVATION

 

ELEVATIONS
SCALE 1:100

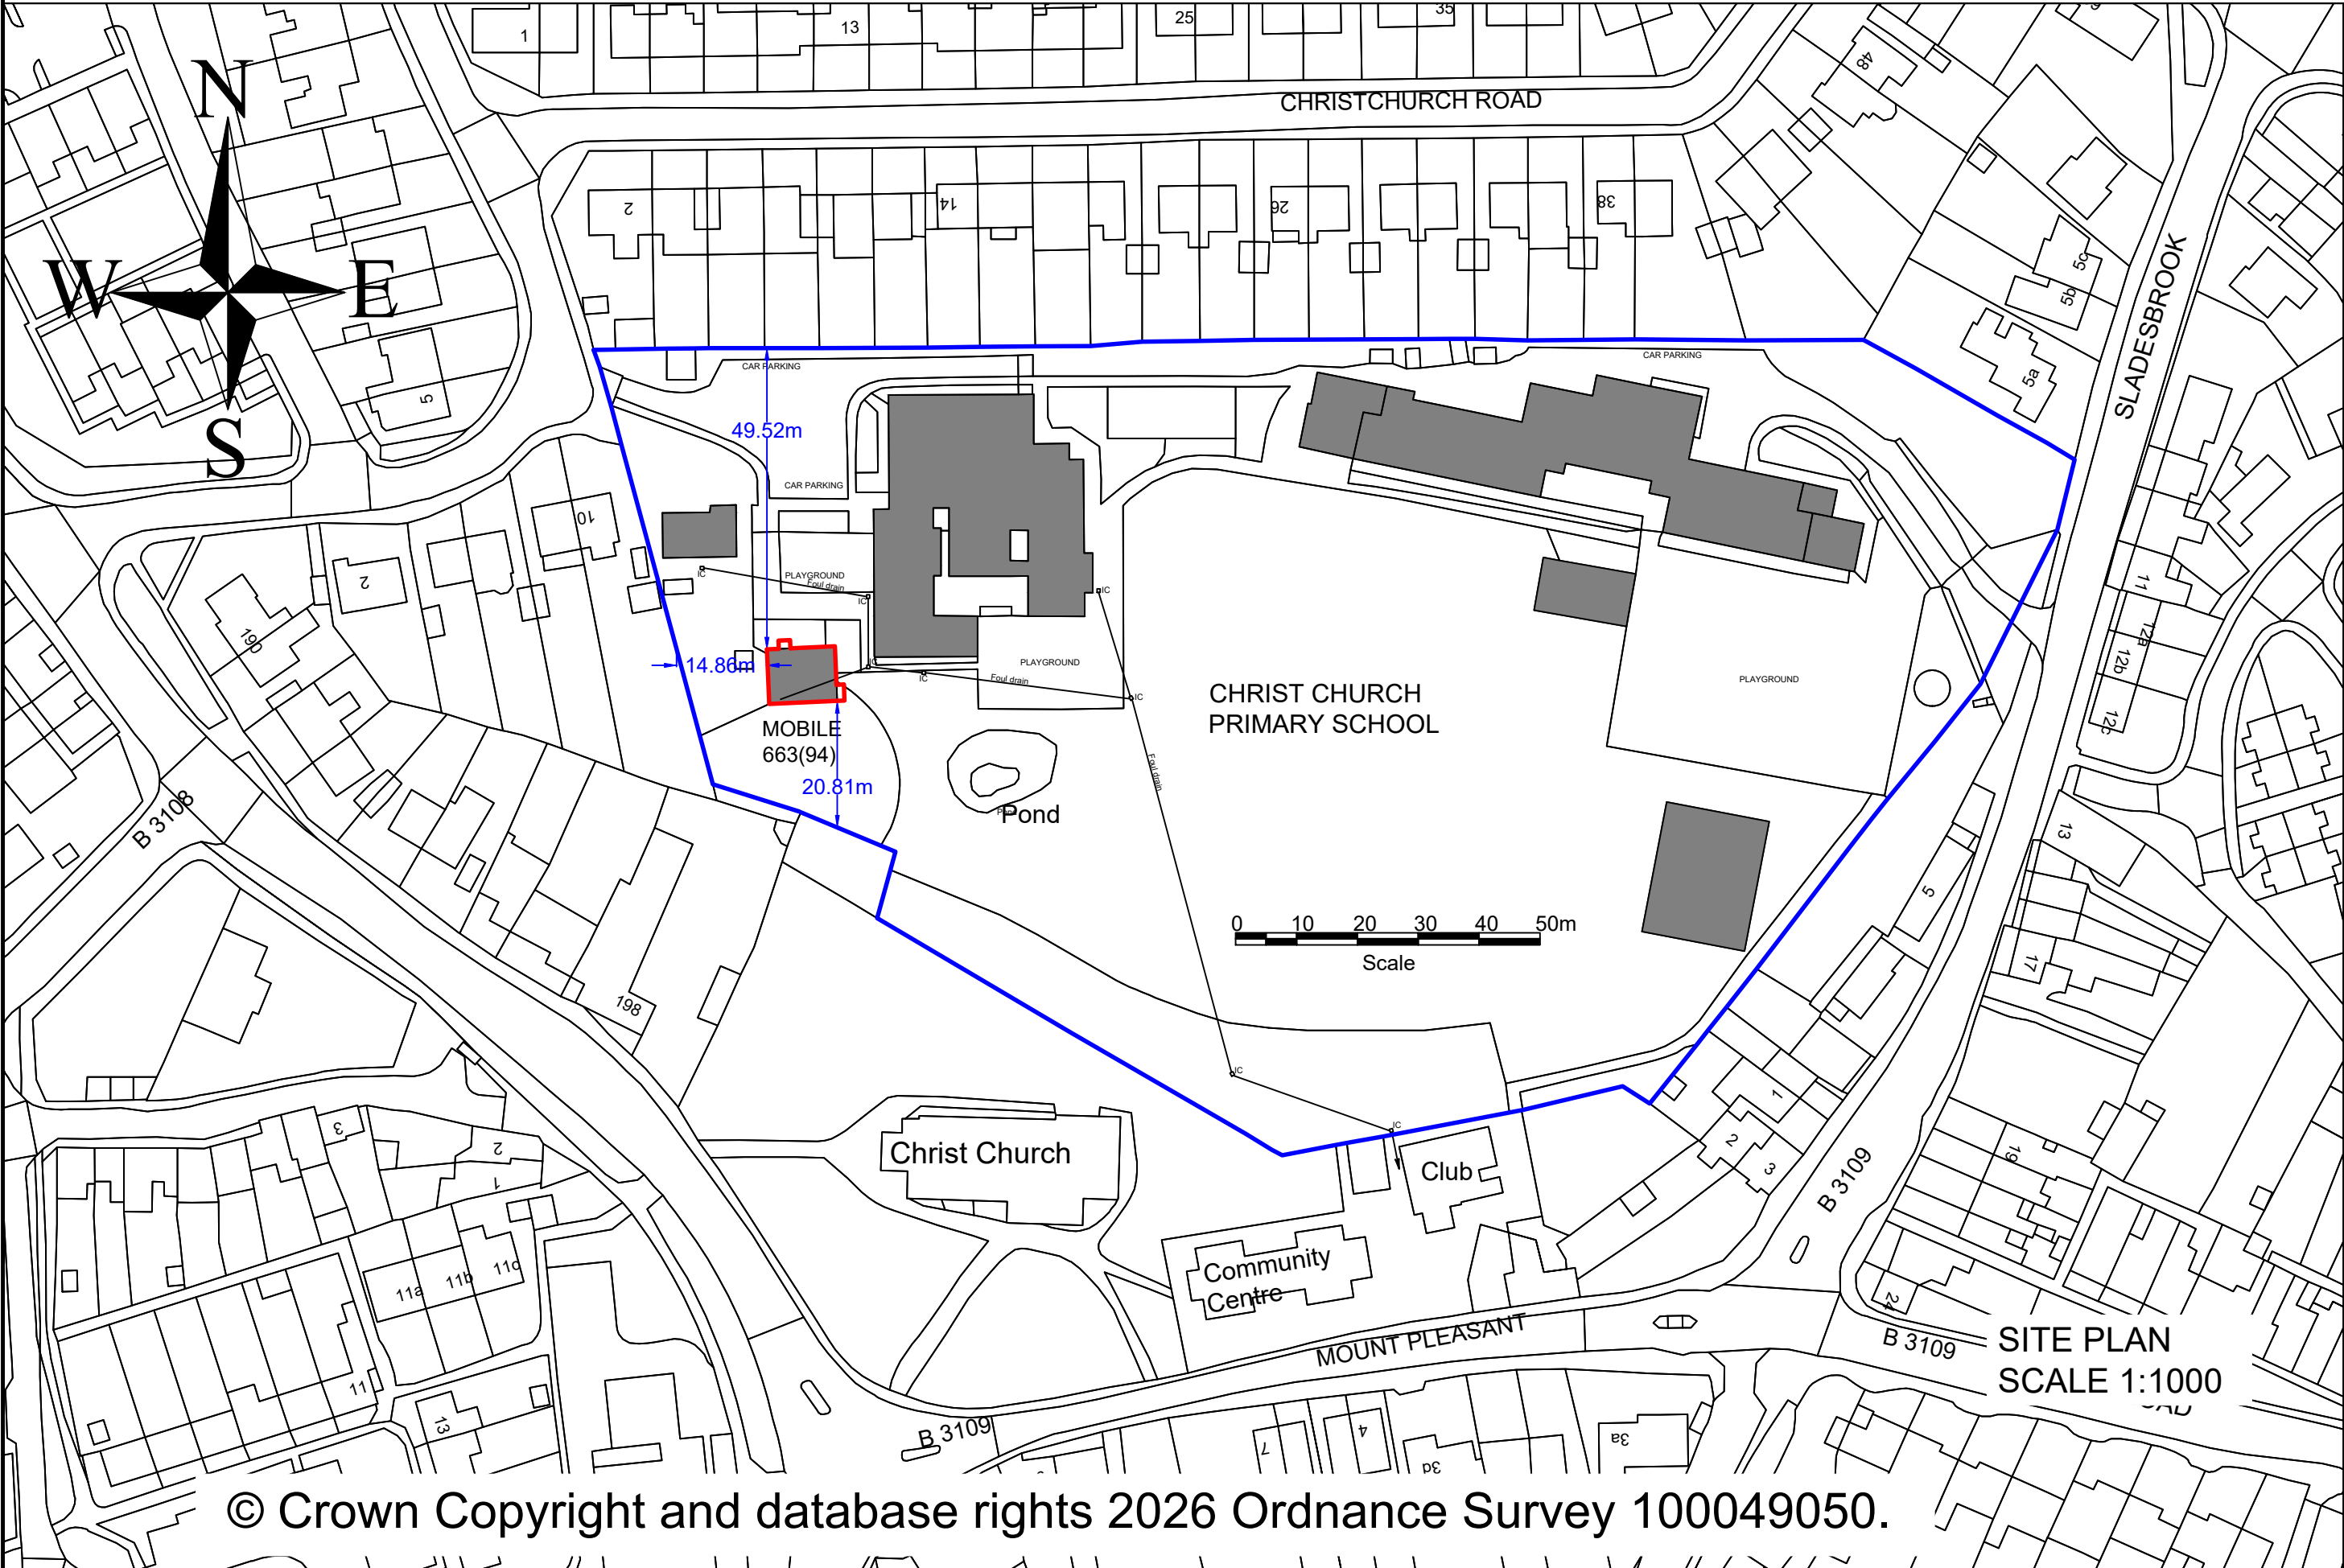

© Crown Copyright and database rights 2026 Ordnance Survey 100049050.

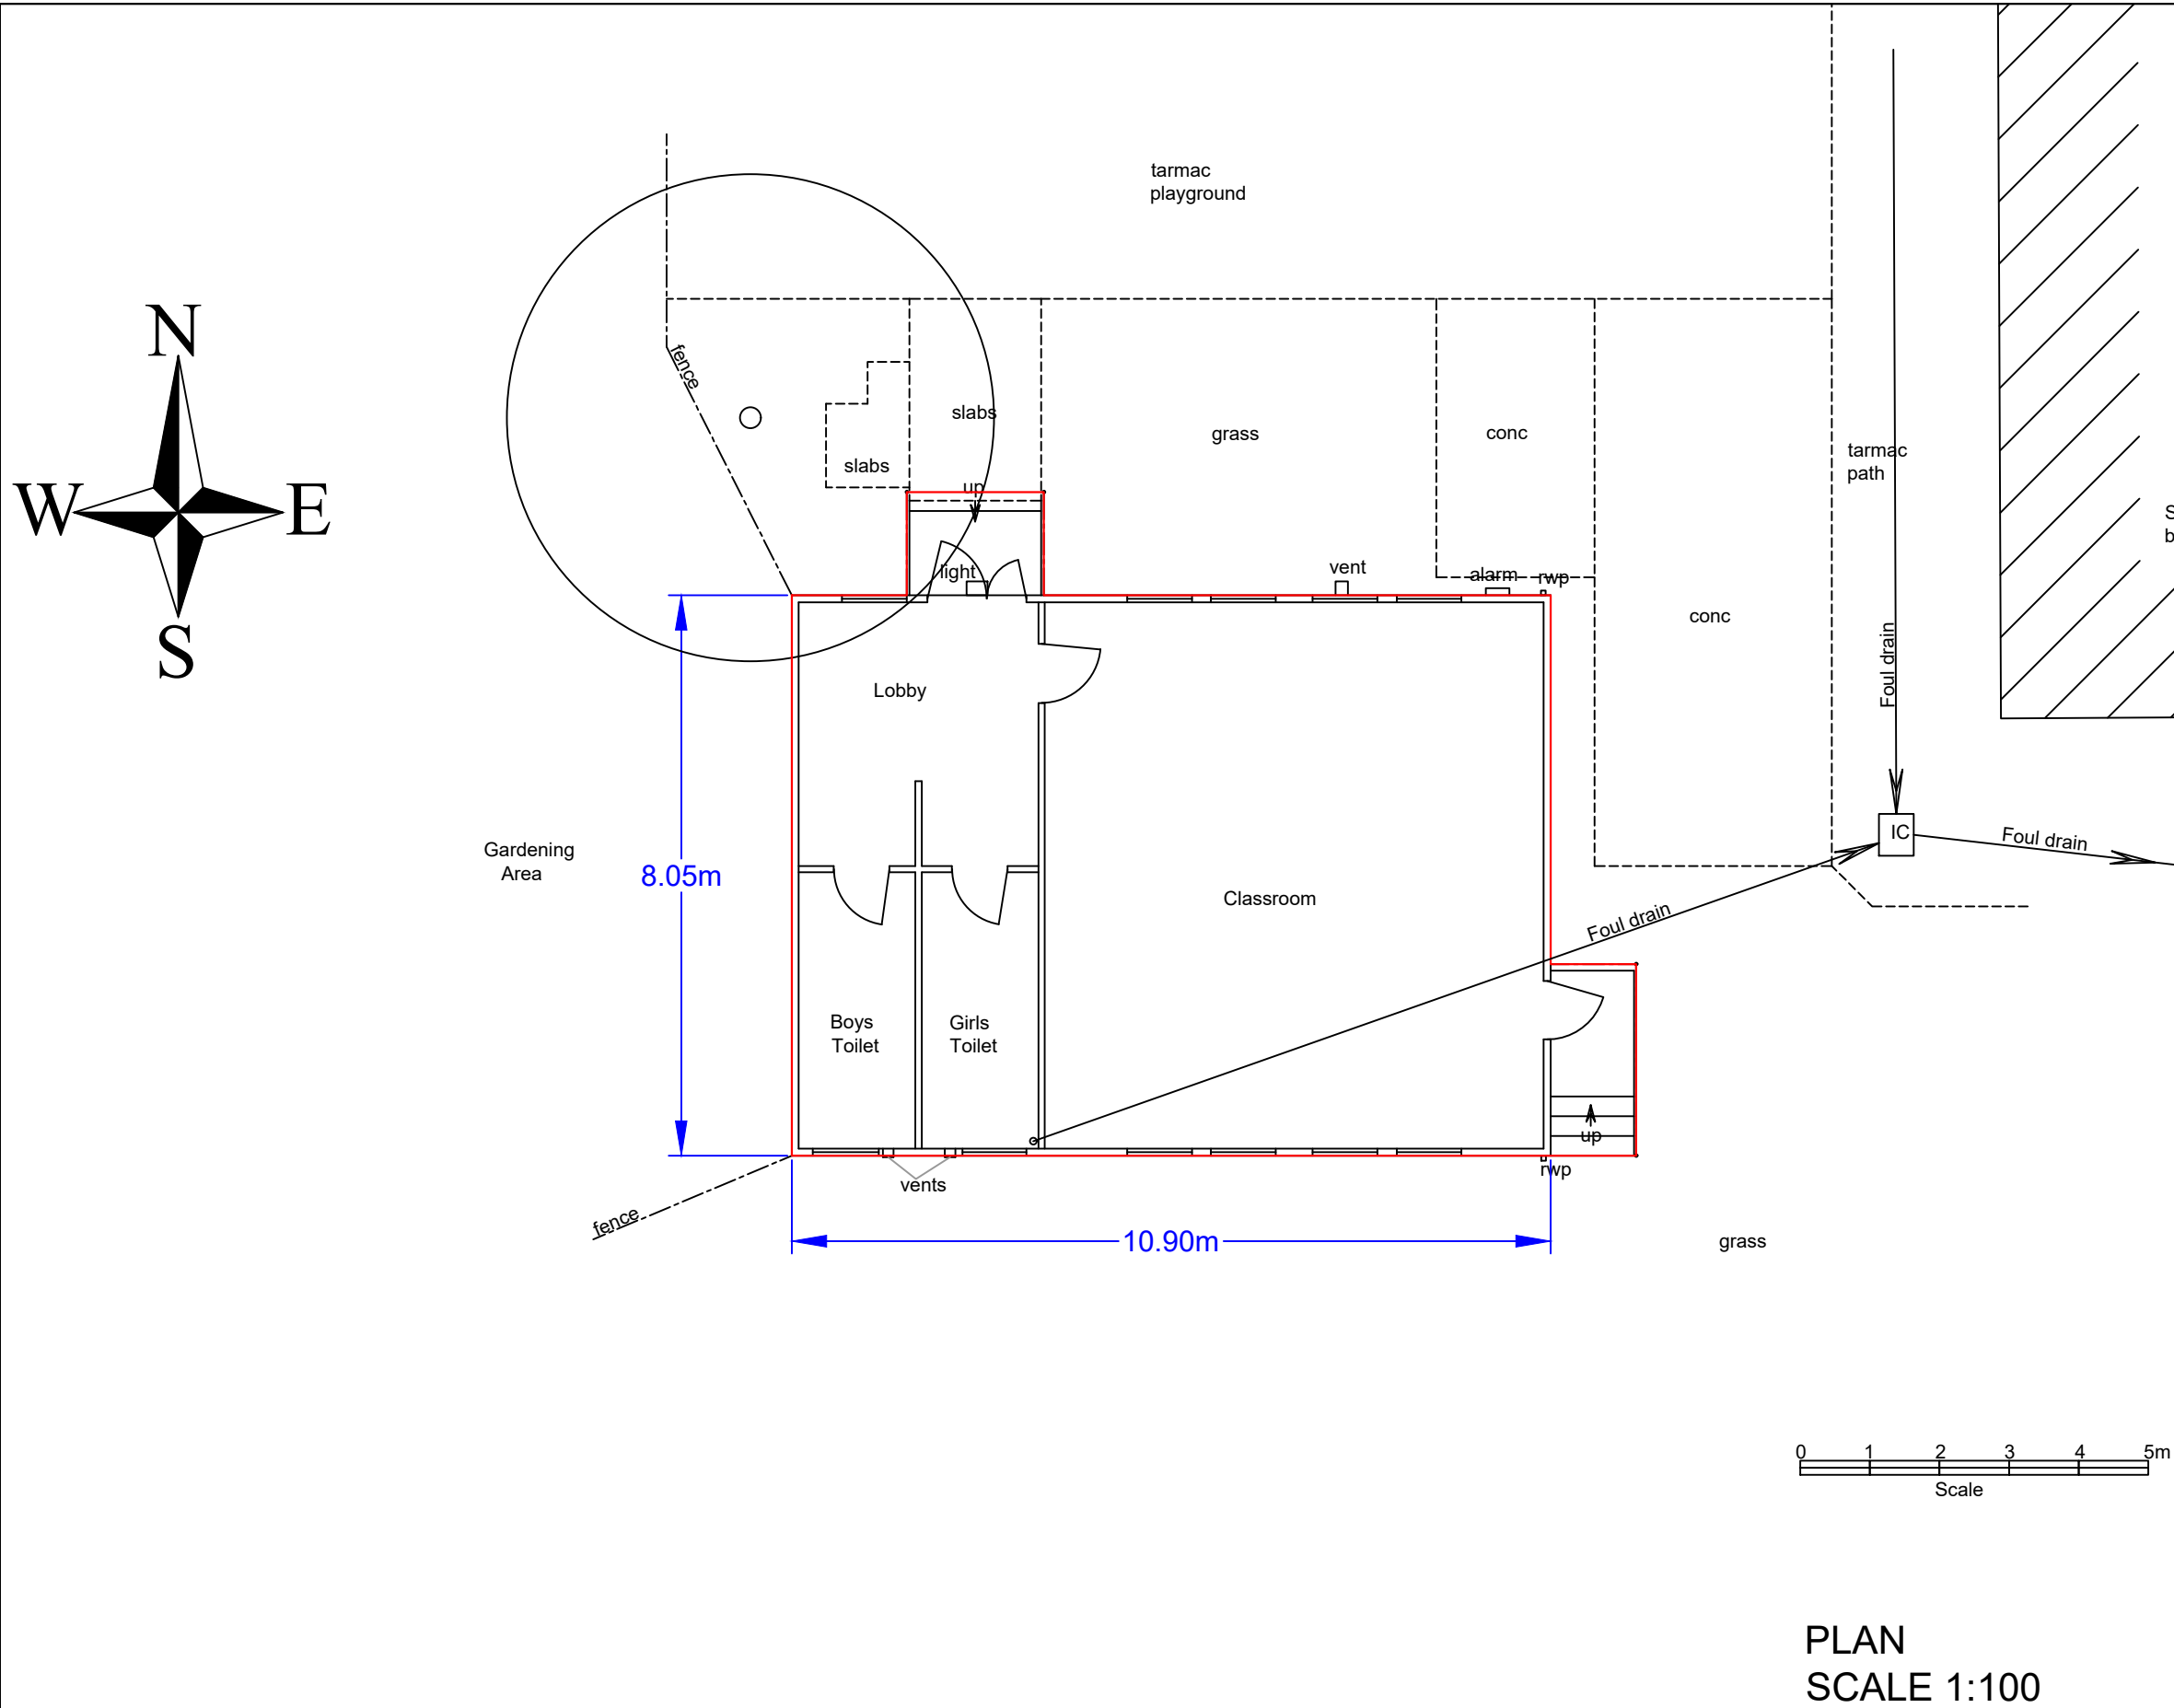

PLAN
SCALE 1:100

NOTES:

E					
D					
C					
B					
A					
O	Jan 2026	P.F.S.			ORIGINAL
REV	DATE	DRAWN	CHECK	APPRV	DESCRIPTION

Wiltshire Council

Wiltshire Council
County Hall
Bythesea Road
Trowbridge BA14 8JN

PROJECT:
**BRADFORD on AVON
CHRIST CHURCH PRIMARY SCHOOL
MOBILE 663(94)**

DRAWING TITLE:
**PLAN, ELEVATIONS,
LOCATION, PLAN
and PHOTOGRAPHS**

SCALES:	AS SHOWN @ A1		
DRAWING No.	1443/24	REV.	O
FILE REF:			