

 


NOTES:
This drawing is copyright of the Architects and must not be used without their permission. All dimensions to be checked on site. Discrepancies and omissions to be reported immediately to the Architect.

 


Scale 1:50 @ A1 - 1:100 @ A3

DRAWING LEGEND	
	Existing
	Proposed
	Demolished/Removed
	Above/Below
	Existing Levels
	Proposed Levels
	Boundary Line

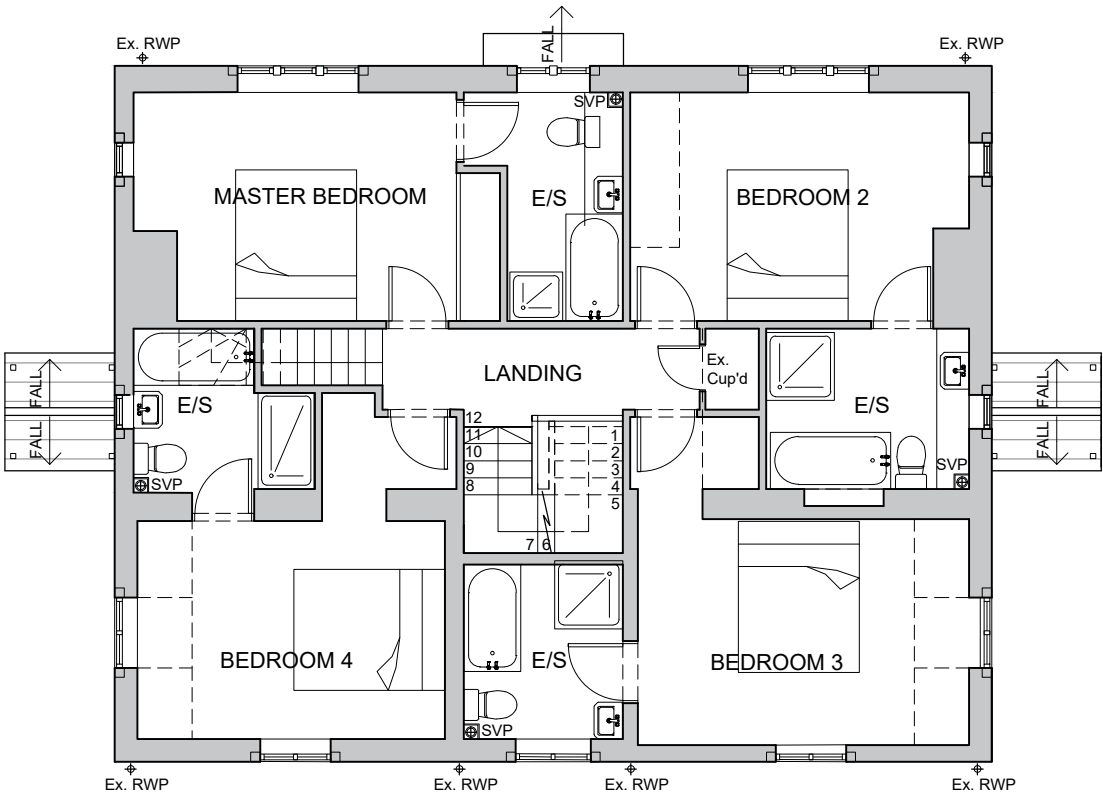


Proposed First Floor Plan (As Existing)

1:50 @ A1 (1:100 @ A3)

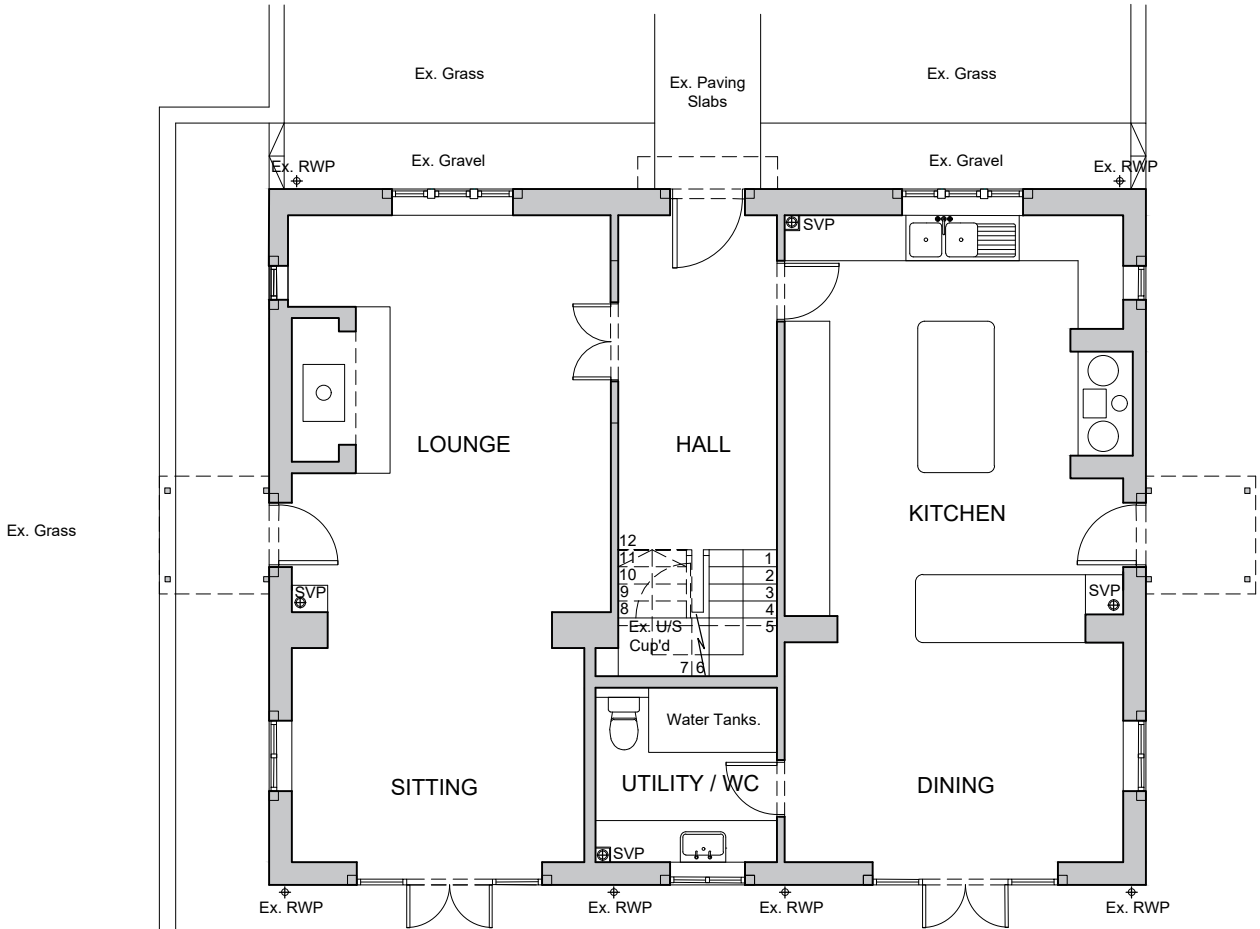

Proposed Ground Floor Plan (As Existing)

1:50 @ A1 (1:100 @ A3)

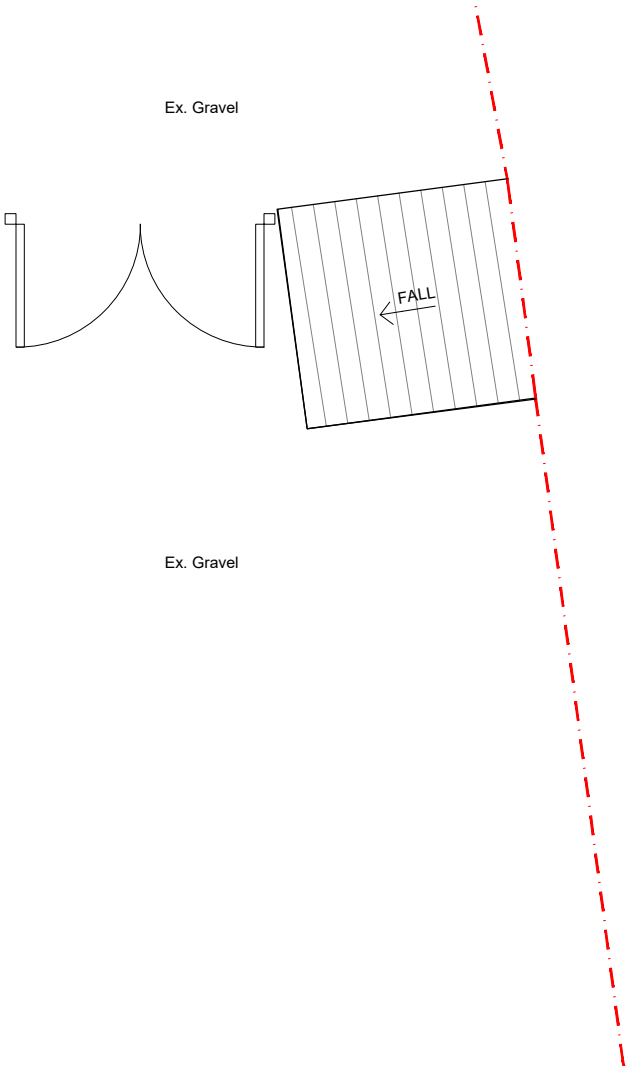

Rev	Revision	Date
-----	----------	------



Macey's Architectural Design & Development Ltd
15 Craybourne Road, Melksham, Wiltshire, SN12 7DH
Email: benmacey@maddltd.co.uk Tel: [REDACTED]

Title: Proposed Ground Floor & First Floor Plans

Project: Moorfield Farm, 2 Church Street, Wiltshire, BA14 6EW

Client: Mr & Mrs Stevens
Drawing Scale: 1:50 @ A1 (1:100 @ A3)
Drawing Date: January 2026

Drawing Number: 26/1055/202