




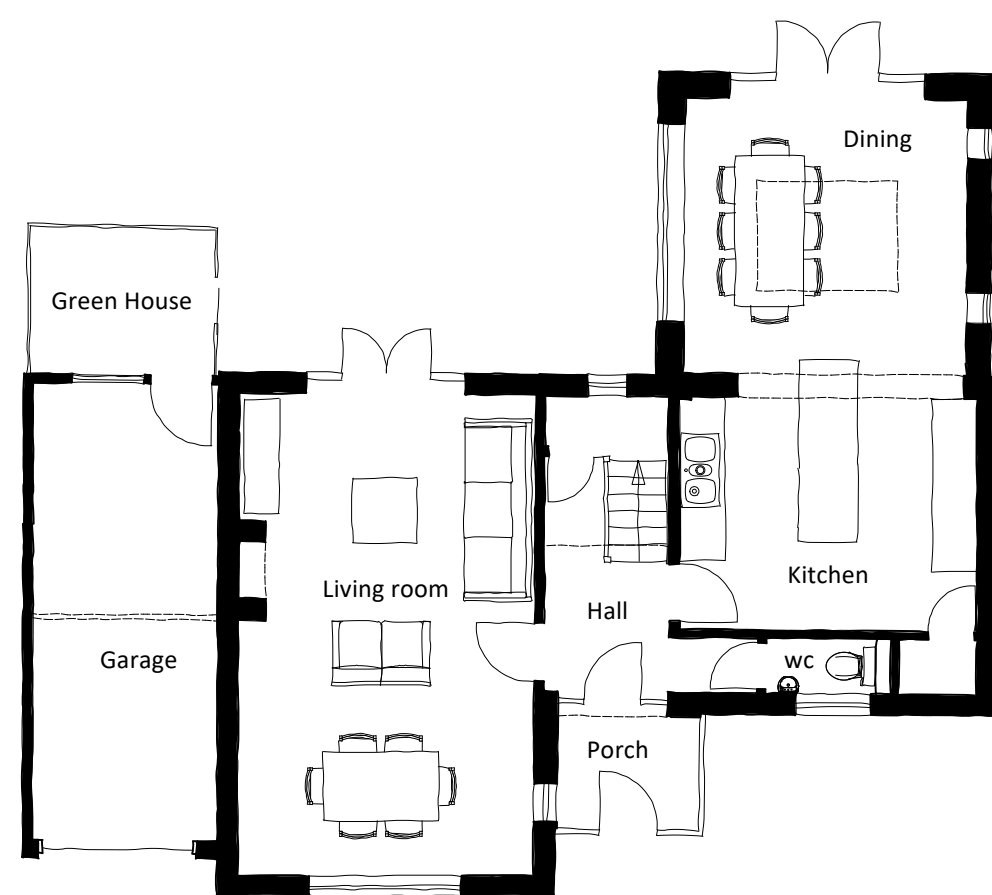


0 1 2 3 4 5 m
1:100

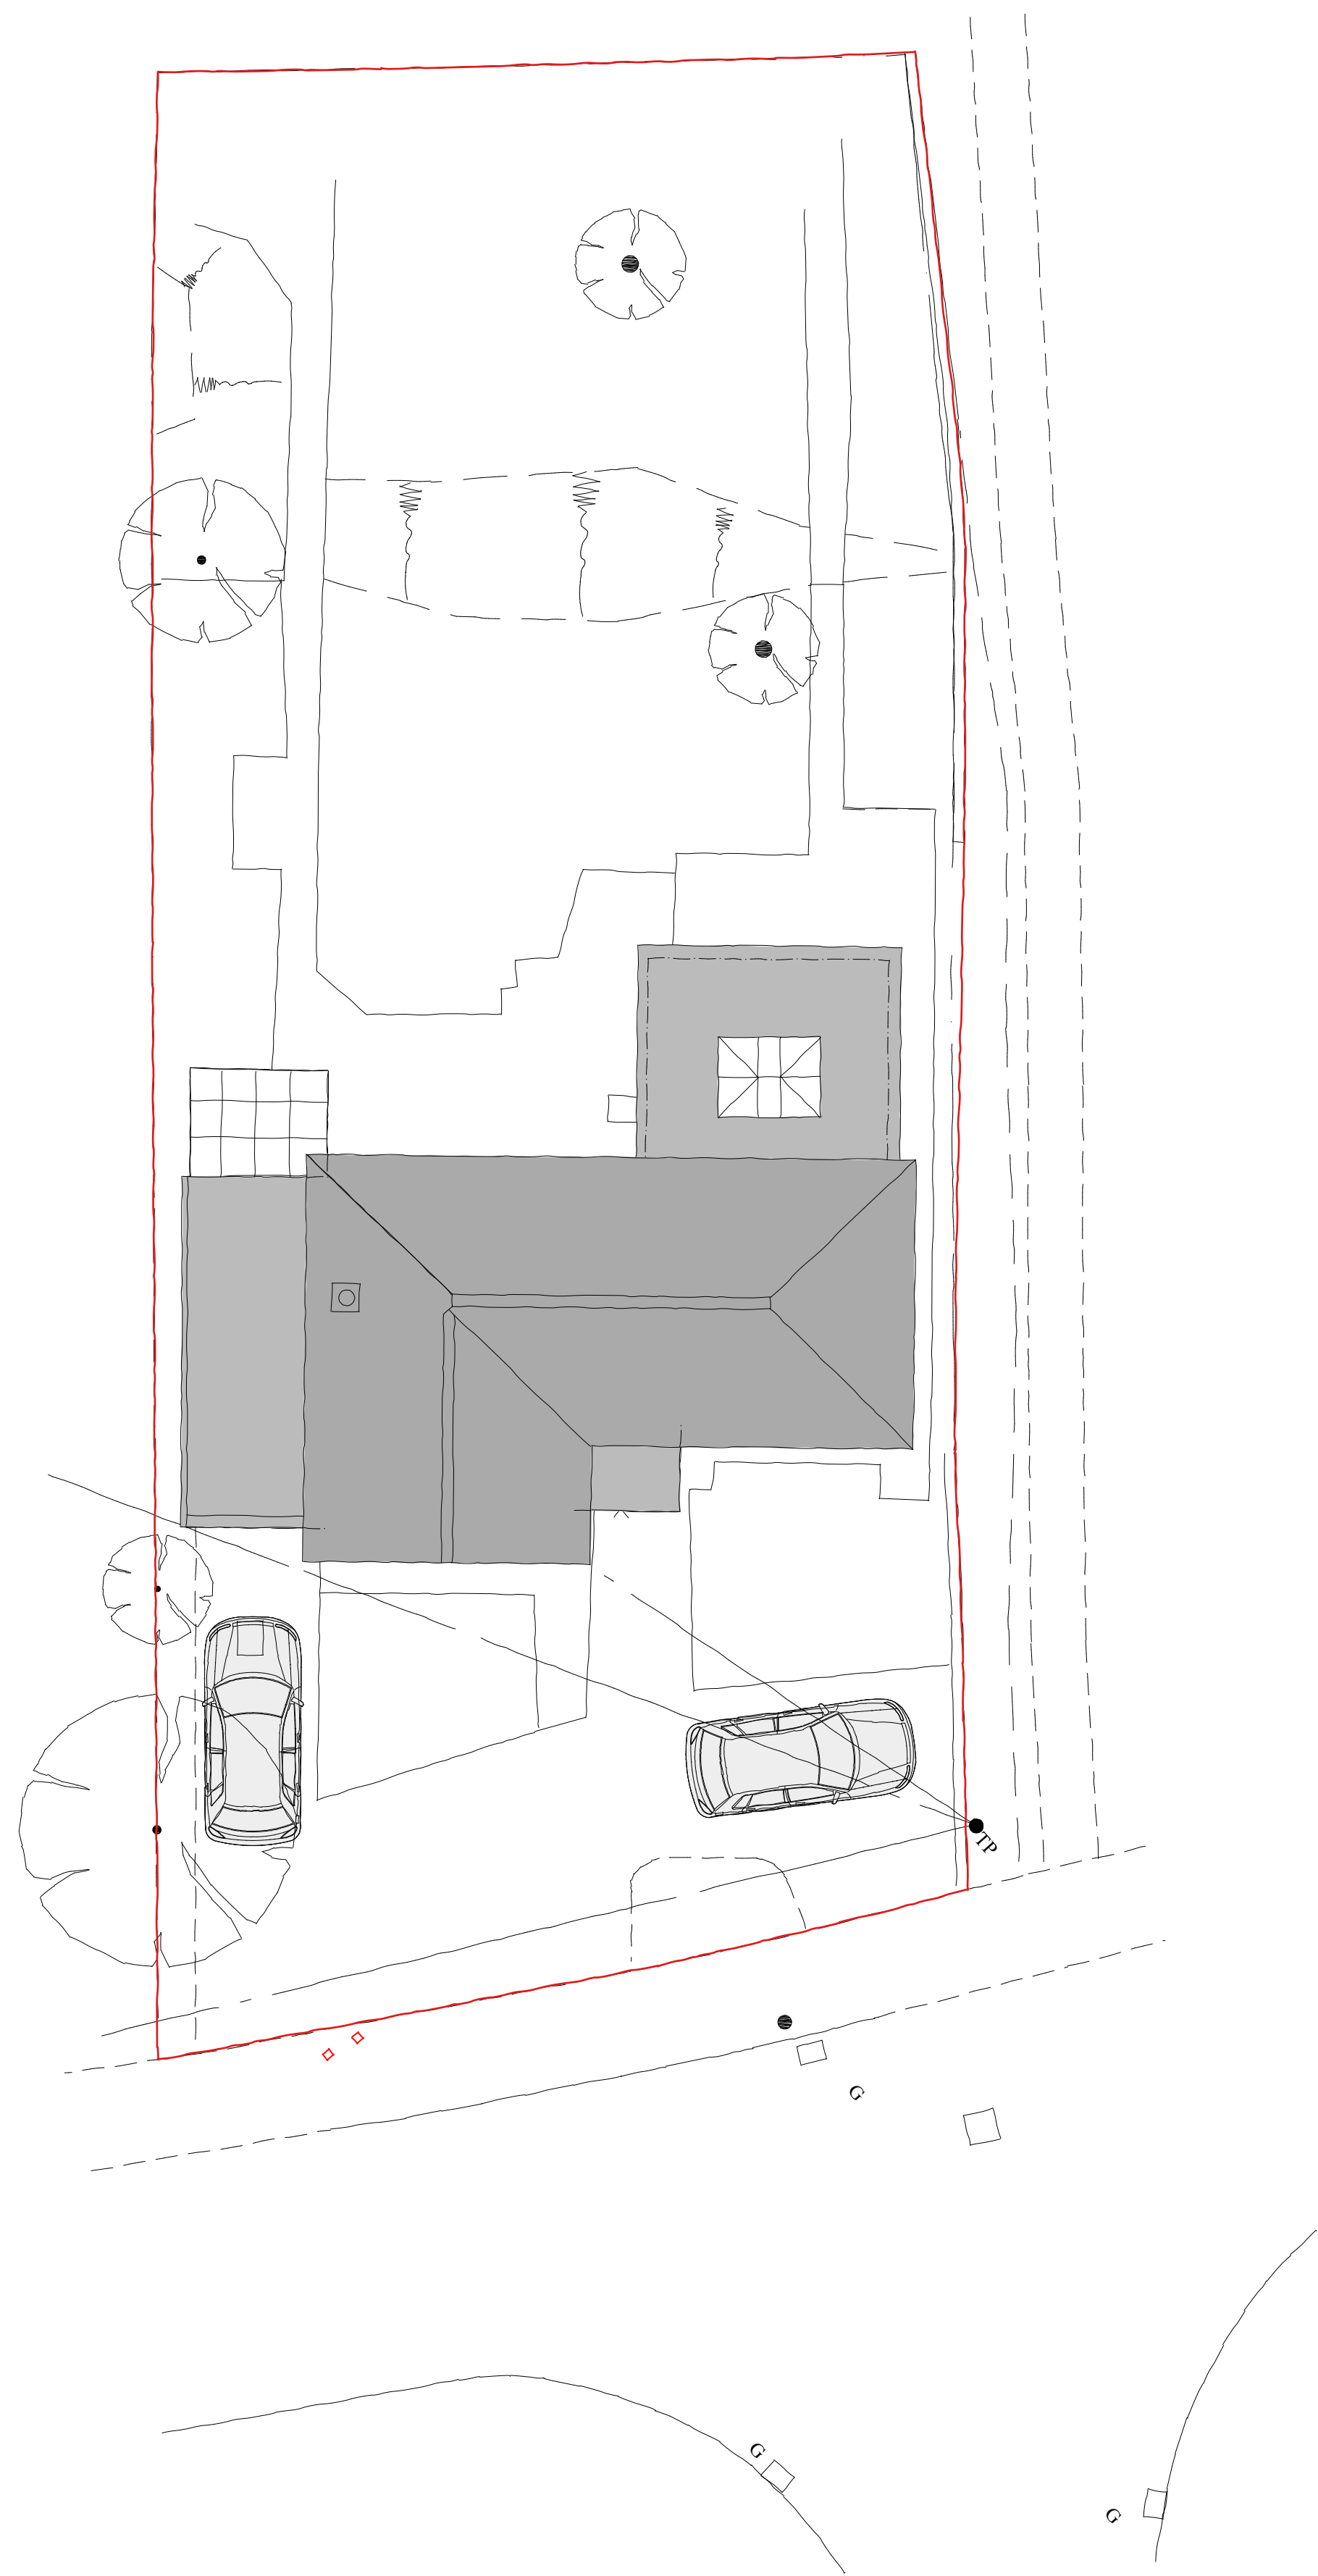

1:100 Existing First Floor Plan

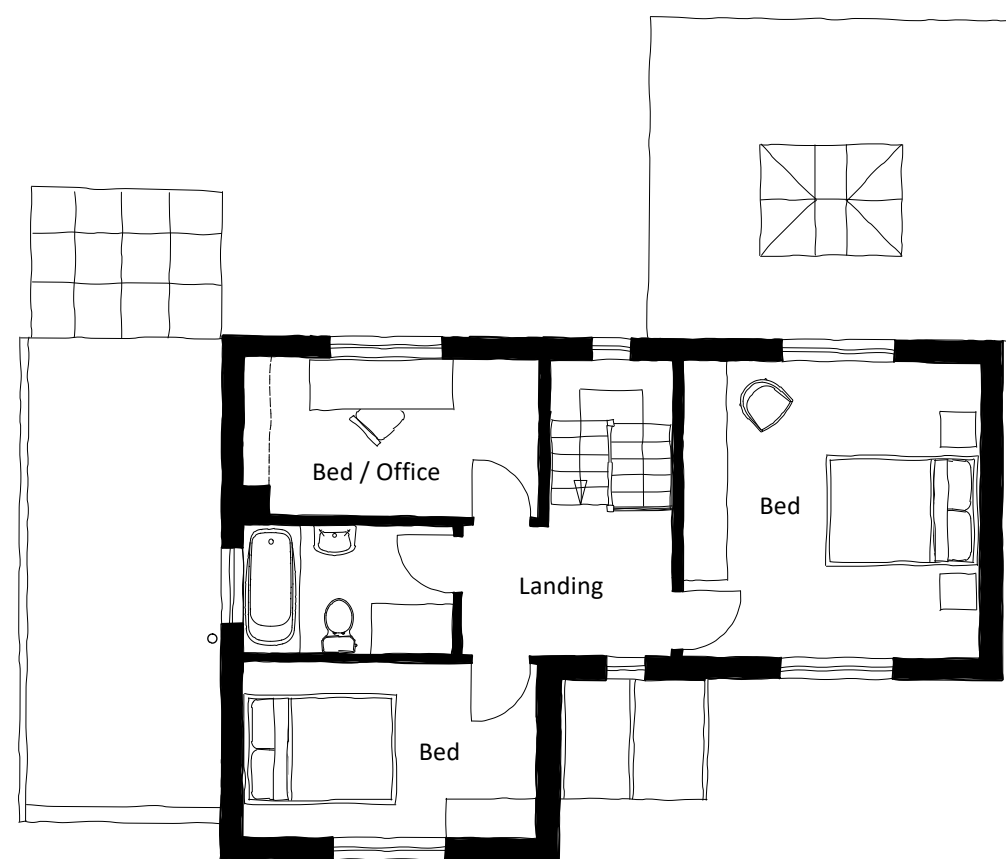


1:100 Existing NW Elevation

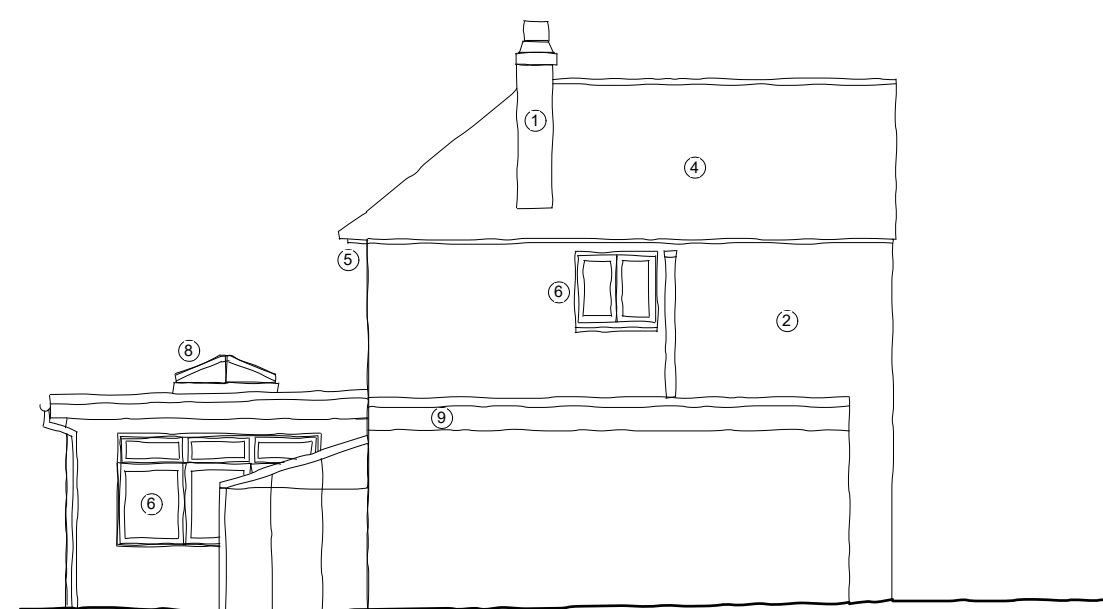

1:100 Existing NE Elevation



1:100 Existing SE Elevation

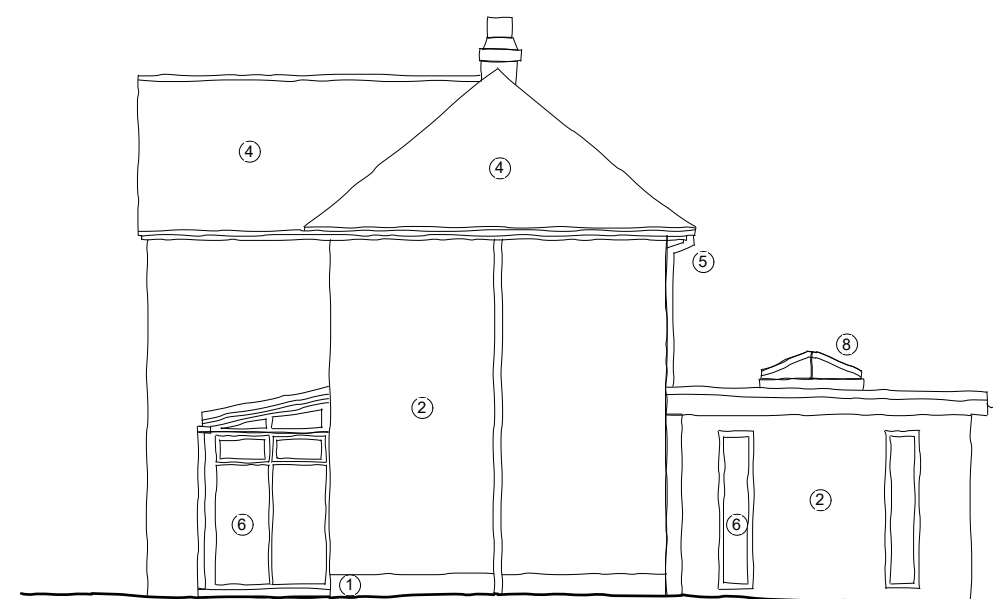

1:100 Existing SW Elevation

- Material Key**
- ① - Brick
 - ② - Render
 - ③ - UPVC Doors
 - ④ - Concrete Tile
 - ⑤ - UPVC gutters and downpipes
 - ⑥ - UPVC Windows
 - ⑦ - Wooden doors
 - ⑧ - UPVC Roof lantern
 - ⑨ - Corrugated roofing

This drawing is the copyright of PKA Architects Ltd.
Registered in England and Wales No 8605083.
Do not rely on Scaled Dimensions - work to figured
dimensions only. If in doubt - ASK.
All dimensions to be checked on site by contractor
Work to existing building features where appropriate
Any OS copyright data on this drawing is reproduced
under license

Date	No.	Revision Notes
P&K ARCHITECTS PKA Architects Ltd RIBA CHARTERED PRACTICE Featherbrook, Whitley Road, Potterne, Devizes, Wiltshire SN10 5TD tanz@pk-architects.com www.pk-architects.com		
Project Title Extension and alterations.		
Address 62 Queens Road, Devizes, SN10 5HR		
Client John & Elaine Ingledew		
Sheet Title Existing GA Drawings		
Scale 1/100 @A1	Drawn By SW	Date 23/01/2026
Project ID. 2167 -	Stage. EX-	Sheet No. OO1 -
Status PLANNING	Stage Key. EX - Existing SA - Sketch PI - Planning WD - Working DR - Building Regulations TI - Tender CK - Construction AB - As Built	
File Name 2167 - E2 Queens Road - GA Drawings.vwx		