




East (Side) Elevation [1:100]



North (Front) Elevation [1:100]

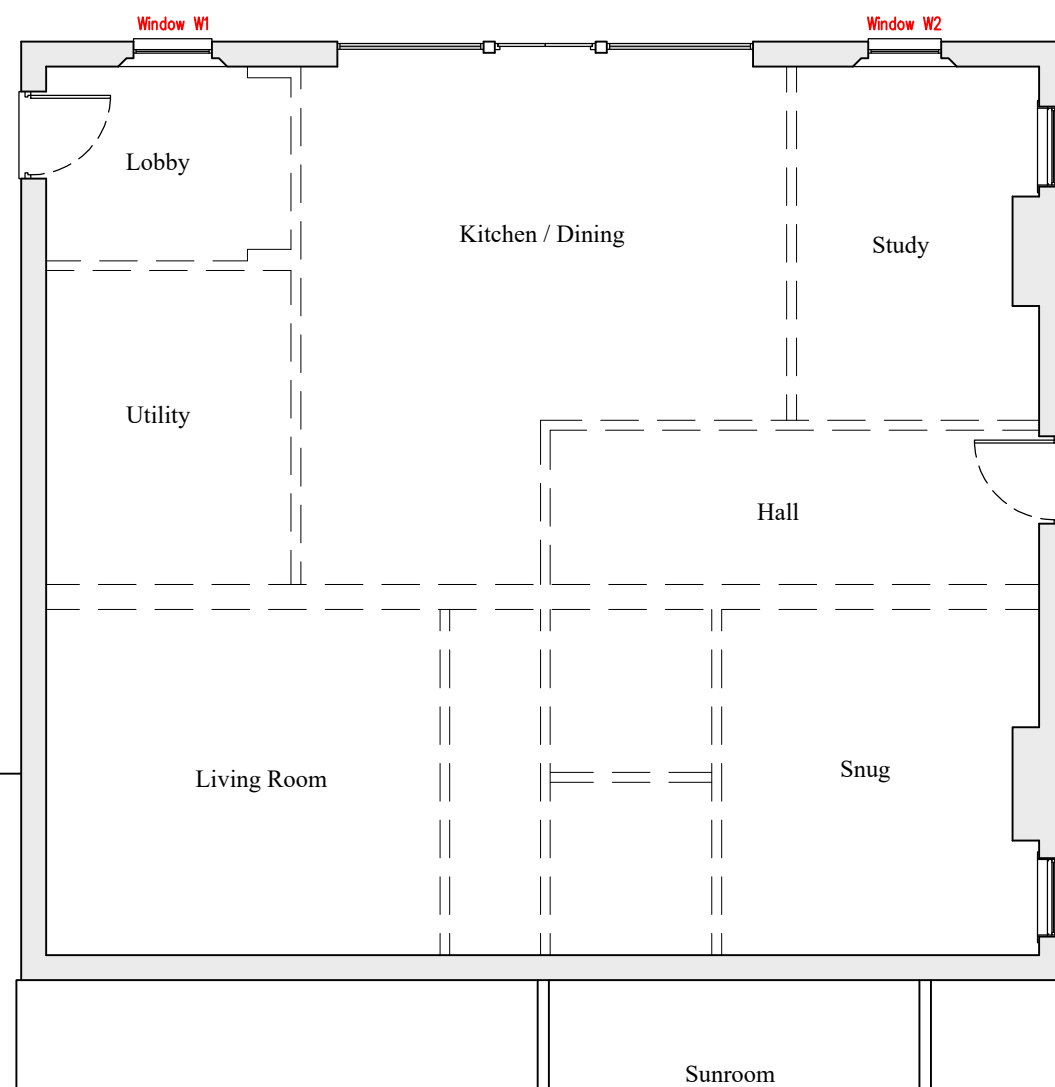

Ground Floor Plan [1:100]




Window W1
(single glazed in metal casements
with glazing bars)



Window W2
(single glazed in metal casements)



SCALE IN METRES [1:100 on A2]

 

WAYNE CARD
ARCHITECTURAL SERVICES
The Studio, 36 Crookhays,
Shaftesbury, Dorset. SP7 8DX
Tel:- (01747) 851771
Mobile - 07970 984586
email - wayne.card@btconnect.com

JOB TITLE:
Proposed Replacement Windows @
Briden House, West Street,
Barford St Martin, SP3 4AH

DRAWING TITLE:
EXISTING FLOOR PLANS
& ELEVATIONS

DRAWING No:
WAC/1425/E02

REV: -
THIS DRAWING IS COPYRIGHT

SCALE: 1:100
PAPER: on A3
DATE: 02/02/26
DRAWN: WAC