



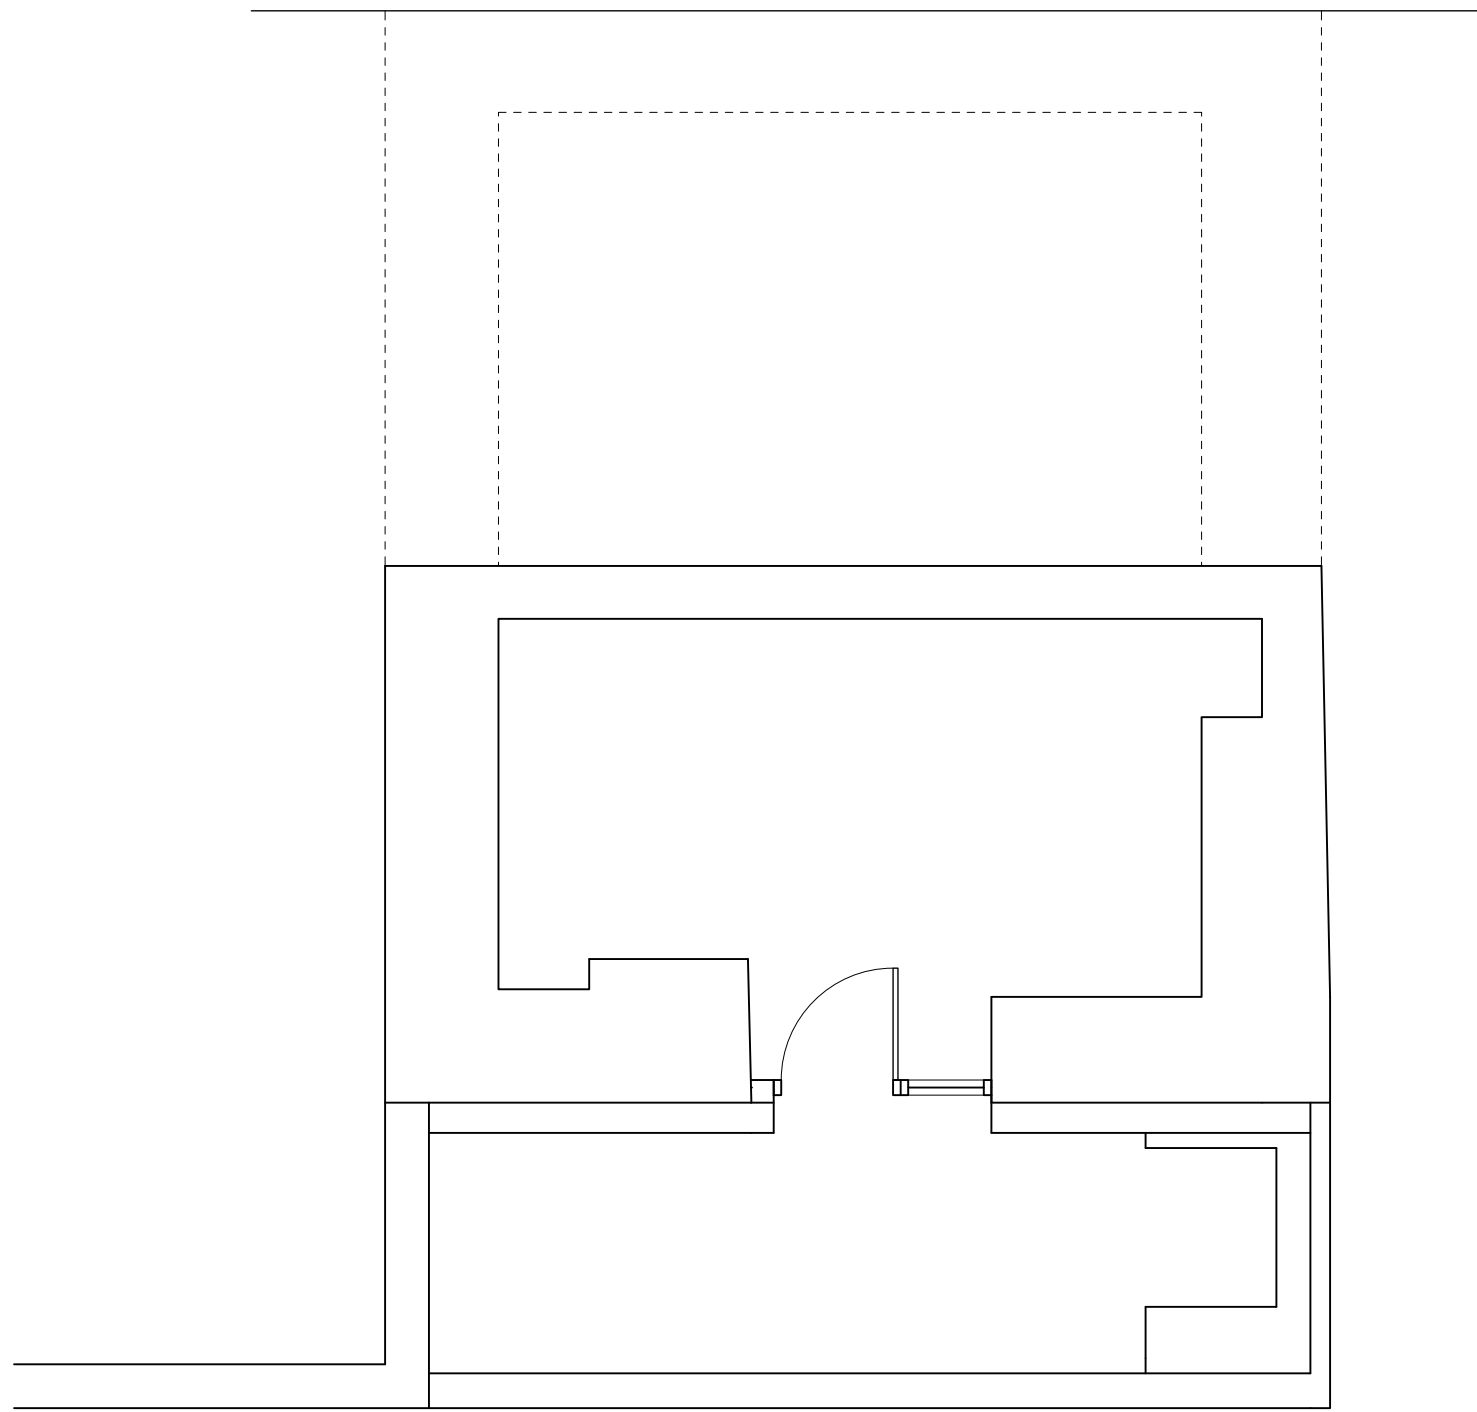

EXISTING BASEMENT FLOOR LAYOUT



EXISTING SOUTH EAST ELEVATION

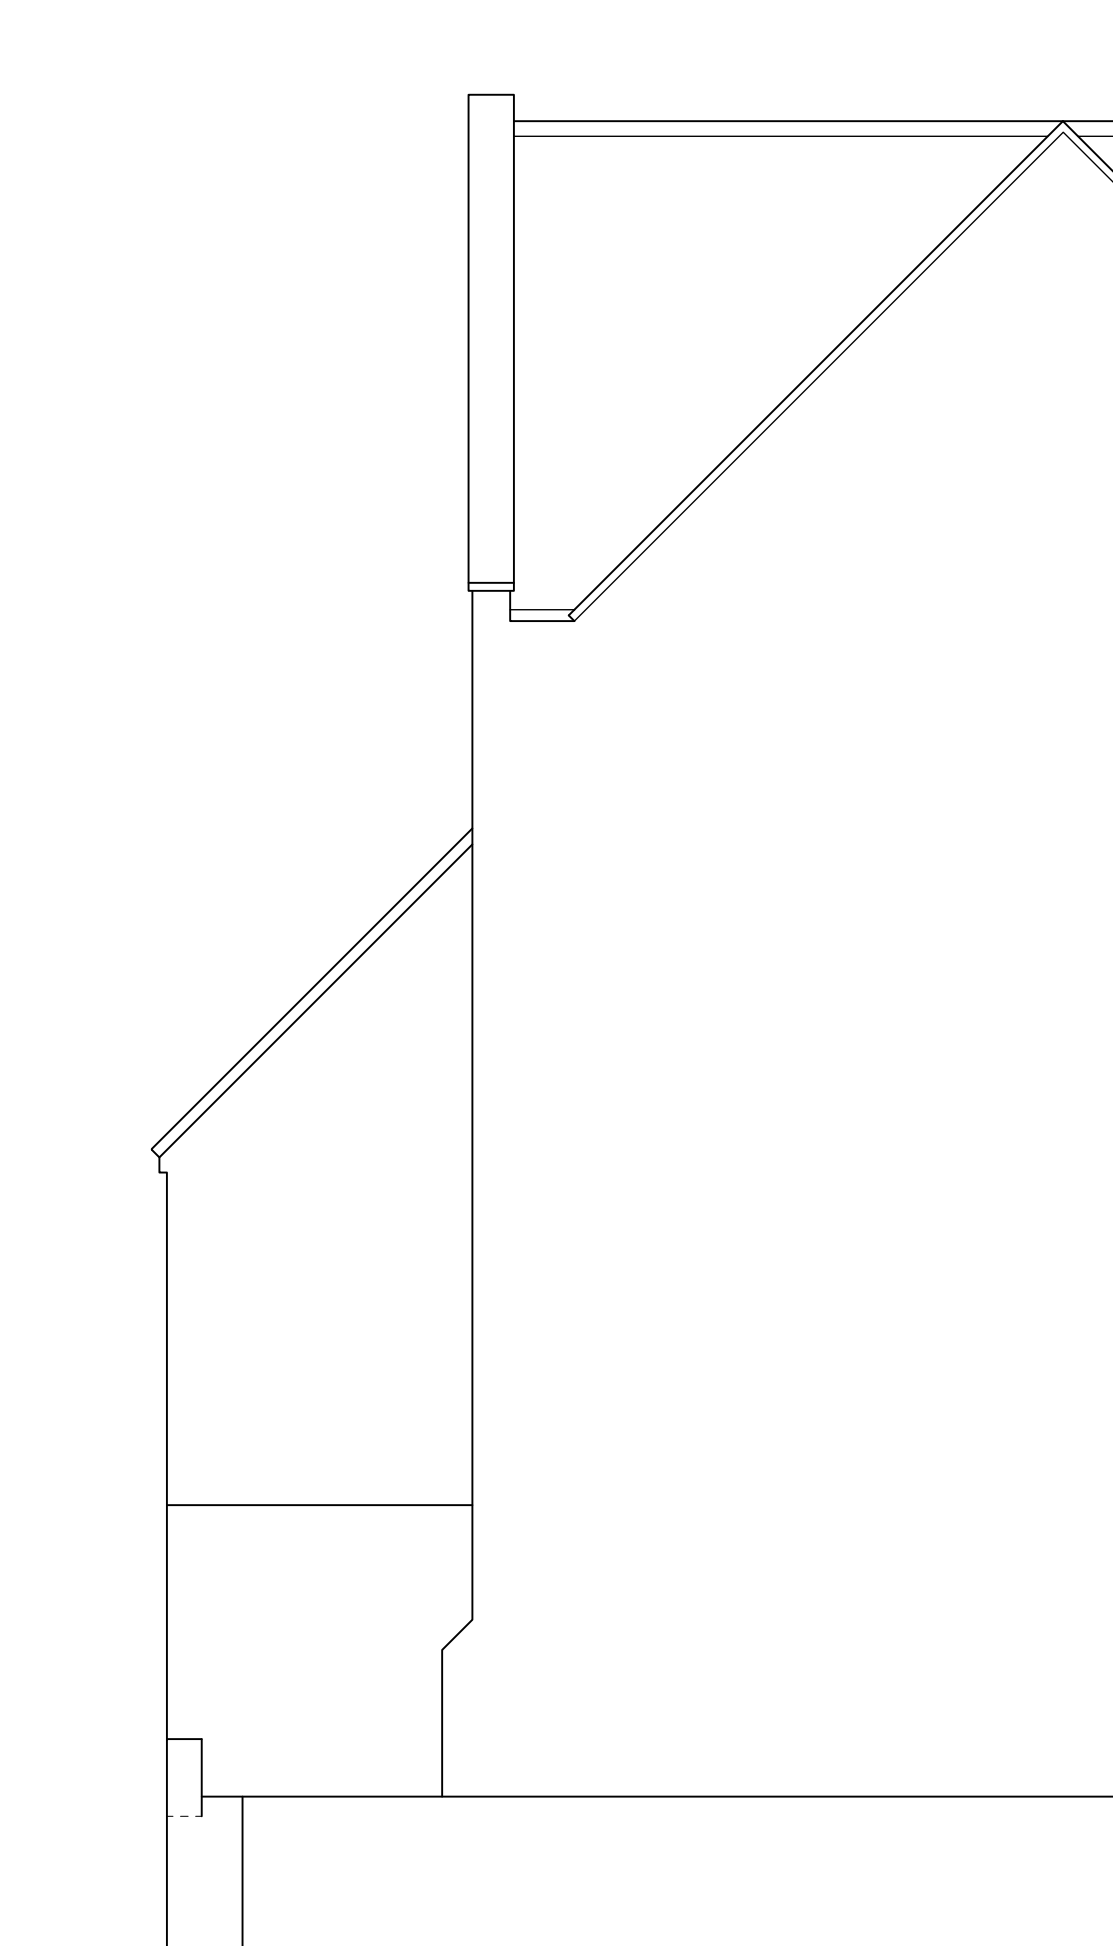

EXISTING NORTH EAST ELEVATION

SCALE BAR 1:20

5m



0 2 4 6 8 10m
SCALE BAR 1:100

0 1 2 3 4 5m
SCALE BAR 1:50

0 10 20 30 40 50m
SCALE BAR 1:500

Rev.	Date	Description	By	Chk	App
------	------	-------------	----	-----	-----

Client/Project	MS MIRANDA WINRAM
----------------	-------------------

Drawing Title	SURVEY AT 15 CULVER GDNS MALMESBURY WILTSHIRE
---------------	---

Designed SK	Drawn SK	Date 25 NOV 25	Scale 1:50,
CAD Reference			Size A1

Stephen Kingshott MCABE Katie Kingshott ACABE
--

Stephen Kingshott Building Consultancy Ltd 54 Springdale Ave Broadstone, Poole Dorset BH18 9EX Tel. 07973638931

DRAWN 0204/25/B	REVISION
--------------------	----------