


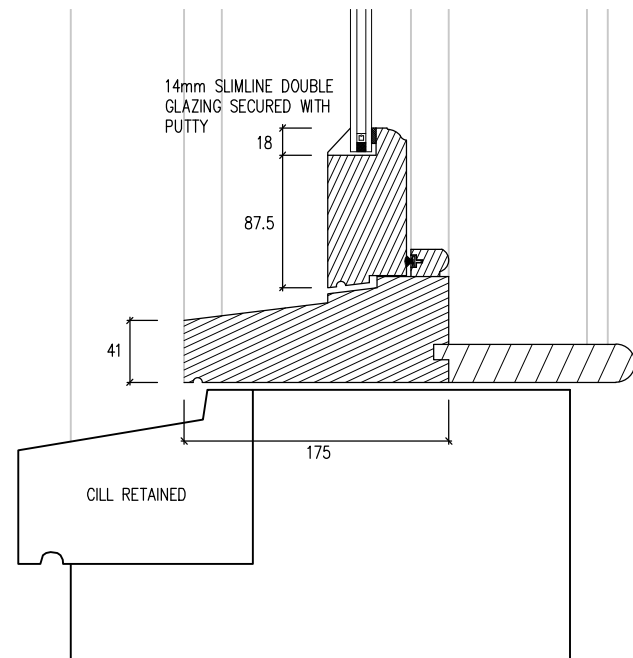
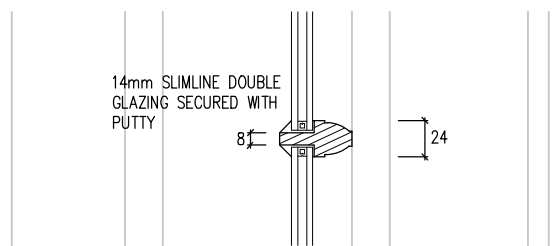


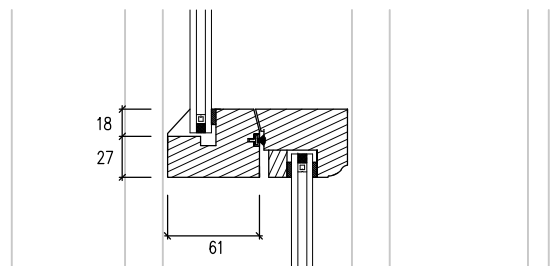


Cross-Section [1:5]

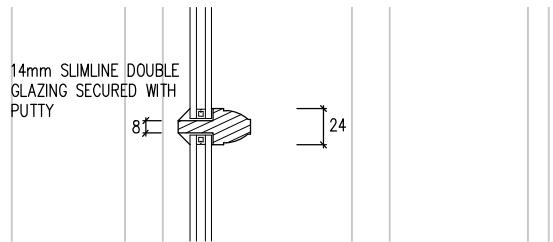


East (Side) Elevation [1:100]

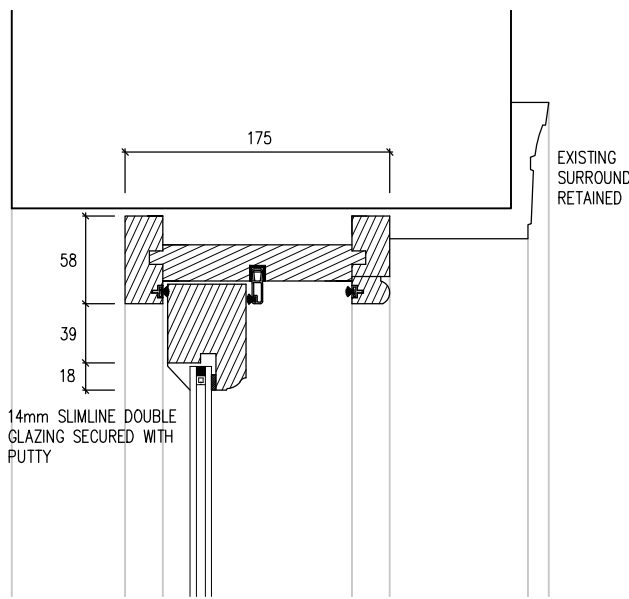

North (Front) Elevation [1:100]

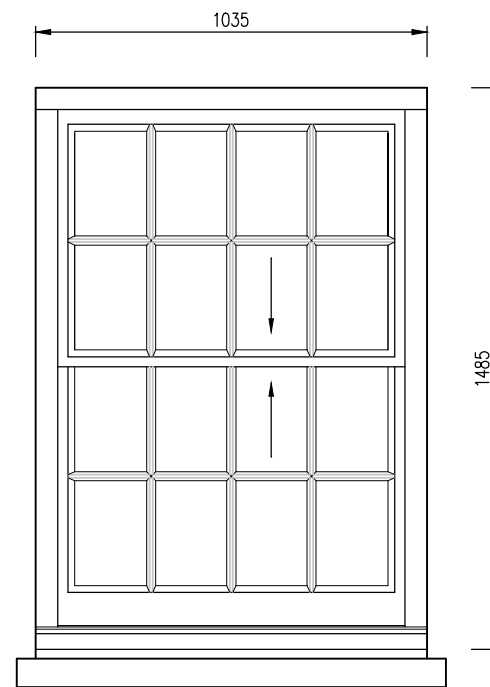


Window W1

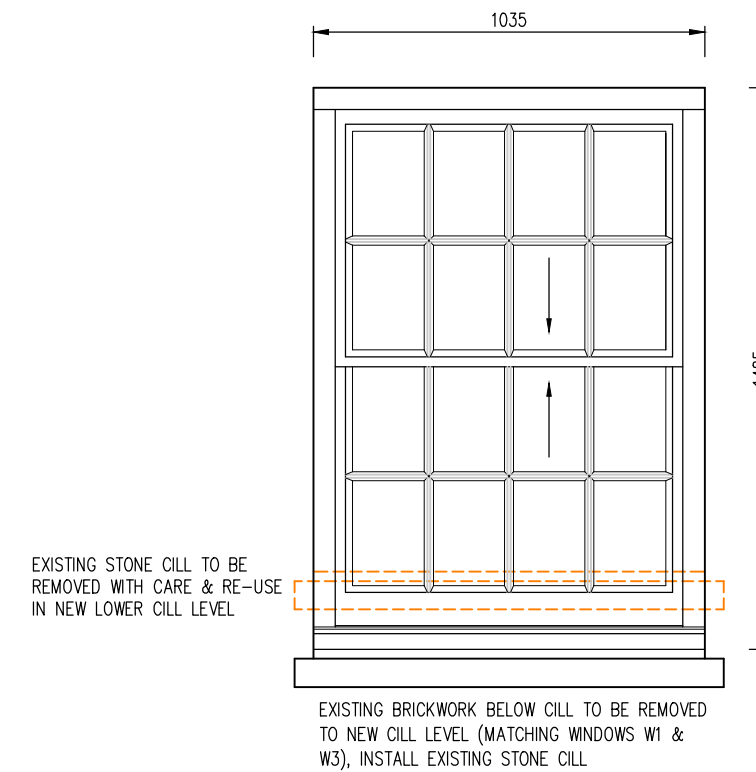


Window W2

New Window Elevations [1:20]

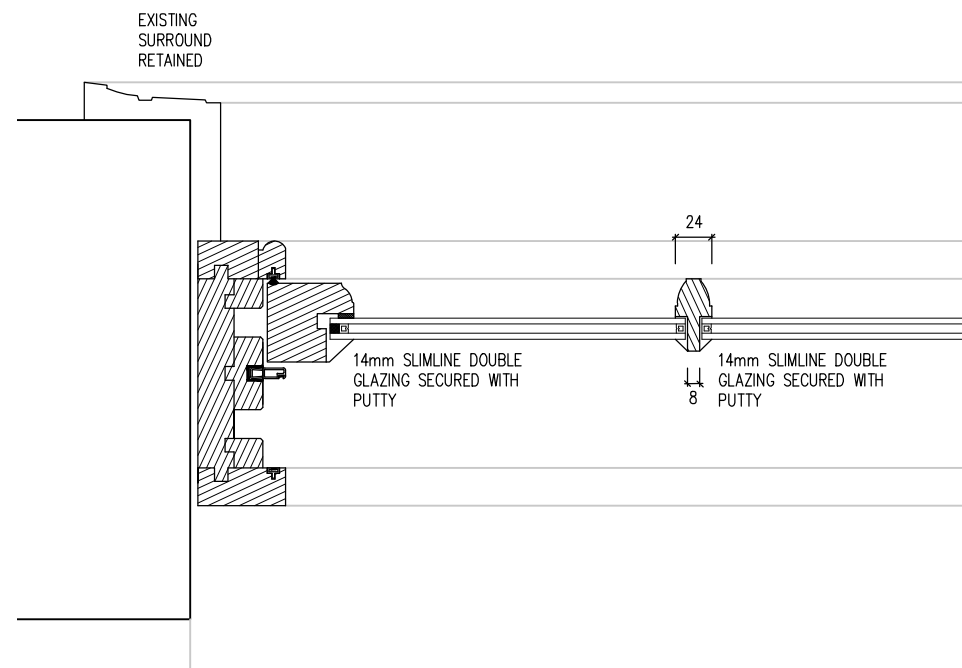

Cross-Section - Lower Level [1:5]

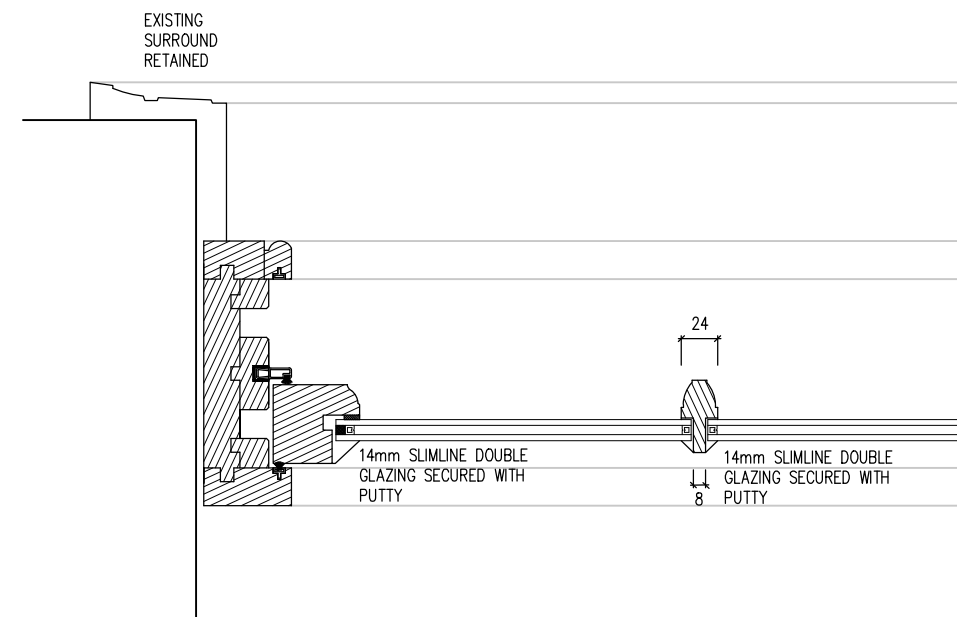

Cross-Section - Higher Level [1:5]

Notes:
Refer to As Existing Drawing WAC/1425/E02
for Location of Windows on Floor Plans

All New Windows to be Sliding Sash in White
Painted Timber within Existing Openings & Fitted
with Slimline Double Glazing & Glazing Bars

All Dimensions are to be Confirmed on Site
Prior to Any Window Manufacturing

SCALE IN METRES [1:20 on A2]



SCALE IN METRES [1:100 on A2]



A	Putty Note Added	02/02/26
Rev	Date	
WAYNE CARD ARCHITECTURAL SERVICES The Studio, 36 Crookhays, Shaftesbury, Dorset. SP7 8DX Tel:- (01747) 851771 Mobile - 07970 984586 email - wayne.card@btconnect.com		
JOB TITLE: Proposed Replacement Windows @ Briden House, West Street, Barford St Martin, SP3 4AH		
DRAWING TITLE: PROPOSED ELEVATIONS & WINDOW DETAILS		
DRAWING No: WAC/1425/P02		SCALE: 1:20/50
REV:- A		PAPER: on A2
THIS DRAWING IS COPYRIGHT		DATE: 02/02/26
		DRAWN: WAC