


SOUTH ELEVATION OF BRADFIELD MANOR

(showing extension at far left stepped back 15 metres from south elevation plane of manor)

ORIGINAL STATE

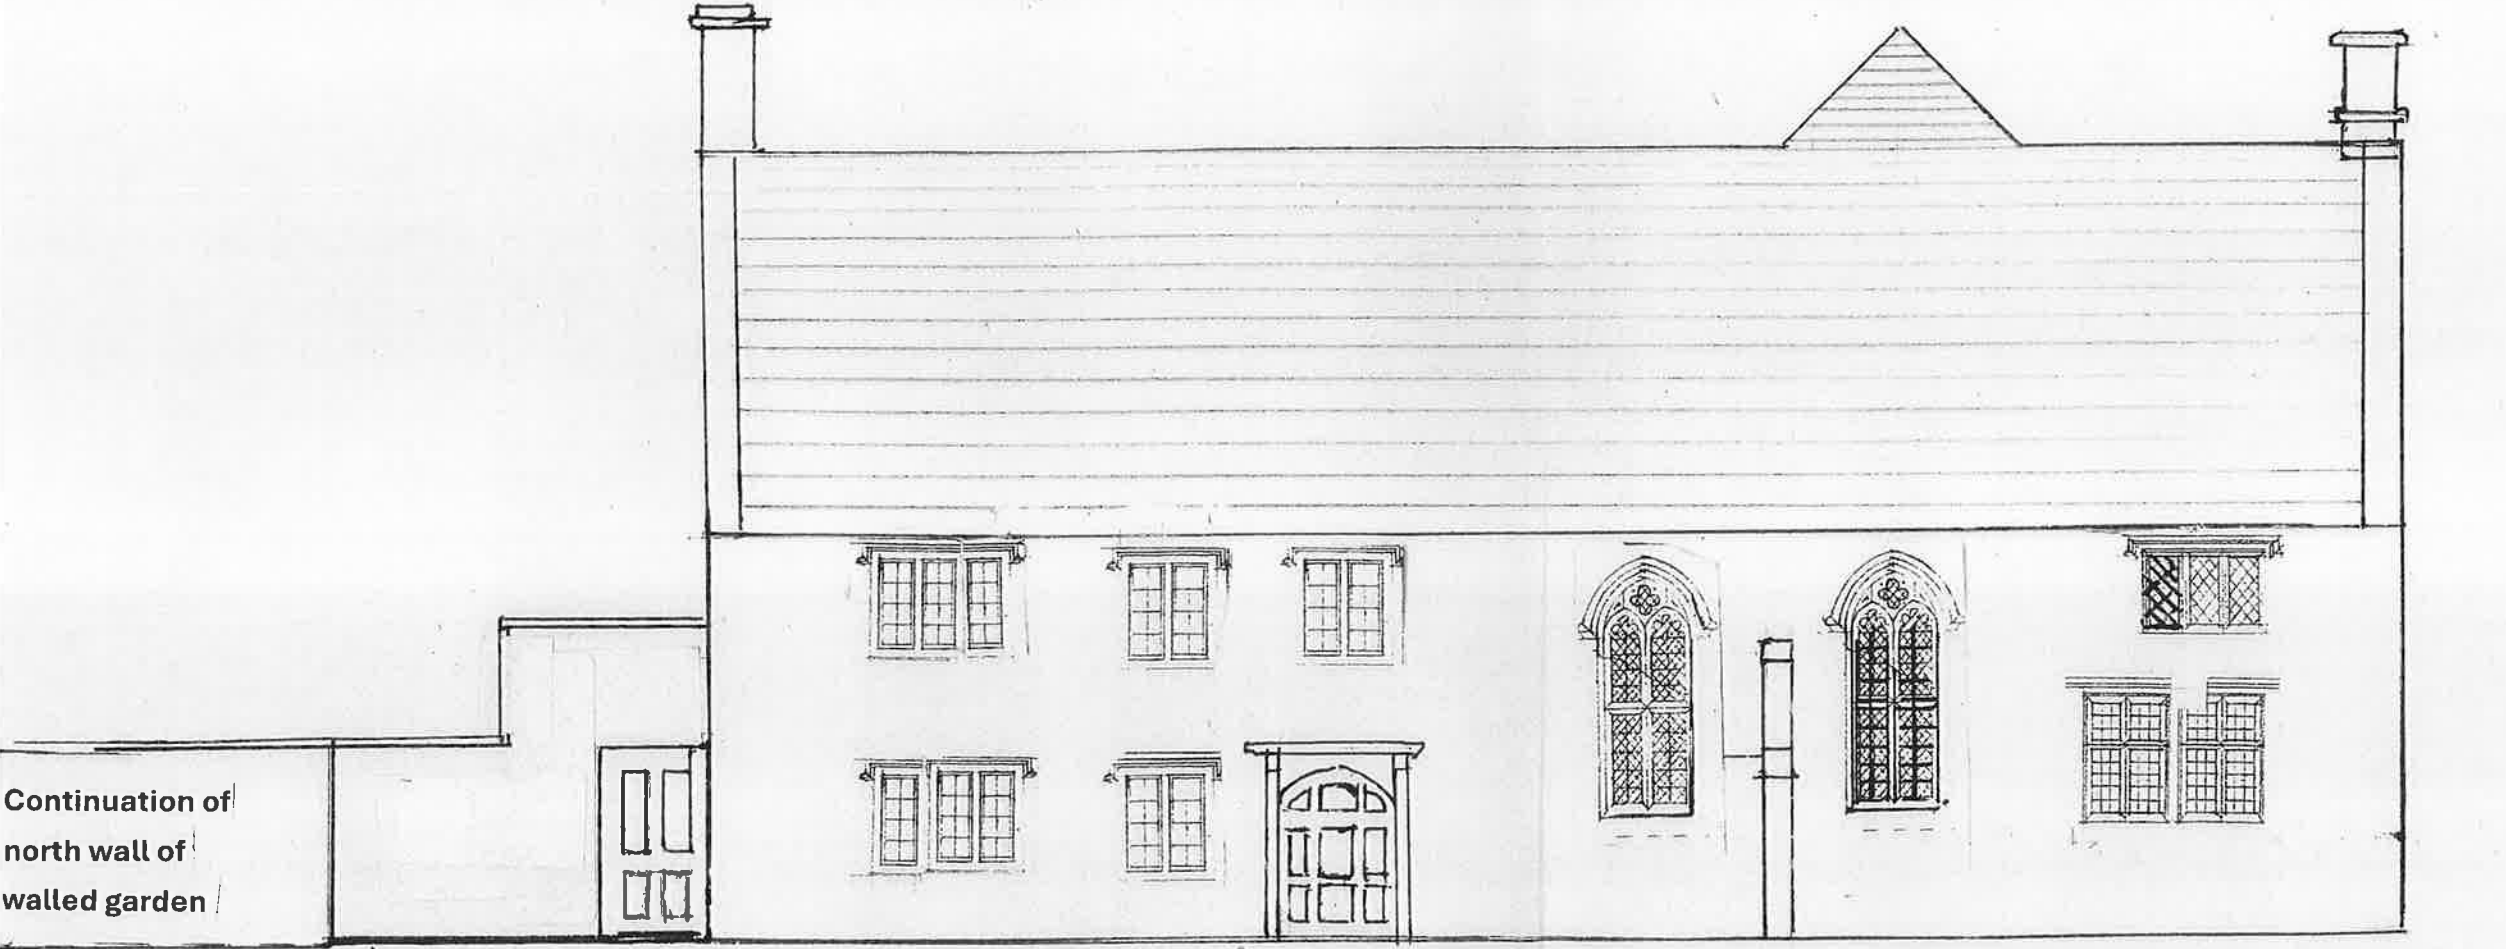

Continuation of
north wall of
walled garden

South wall of extension stepped back
from south elevation of manor by 15 metres

North wall of walled garden
stepped back approx. 3 metres
from south wall of extension.



SCALE 1 : 100 (metres)

PAPER SIZE A3