




SECOND FLOOR PLAN

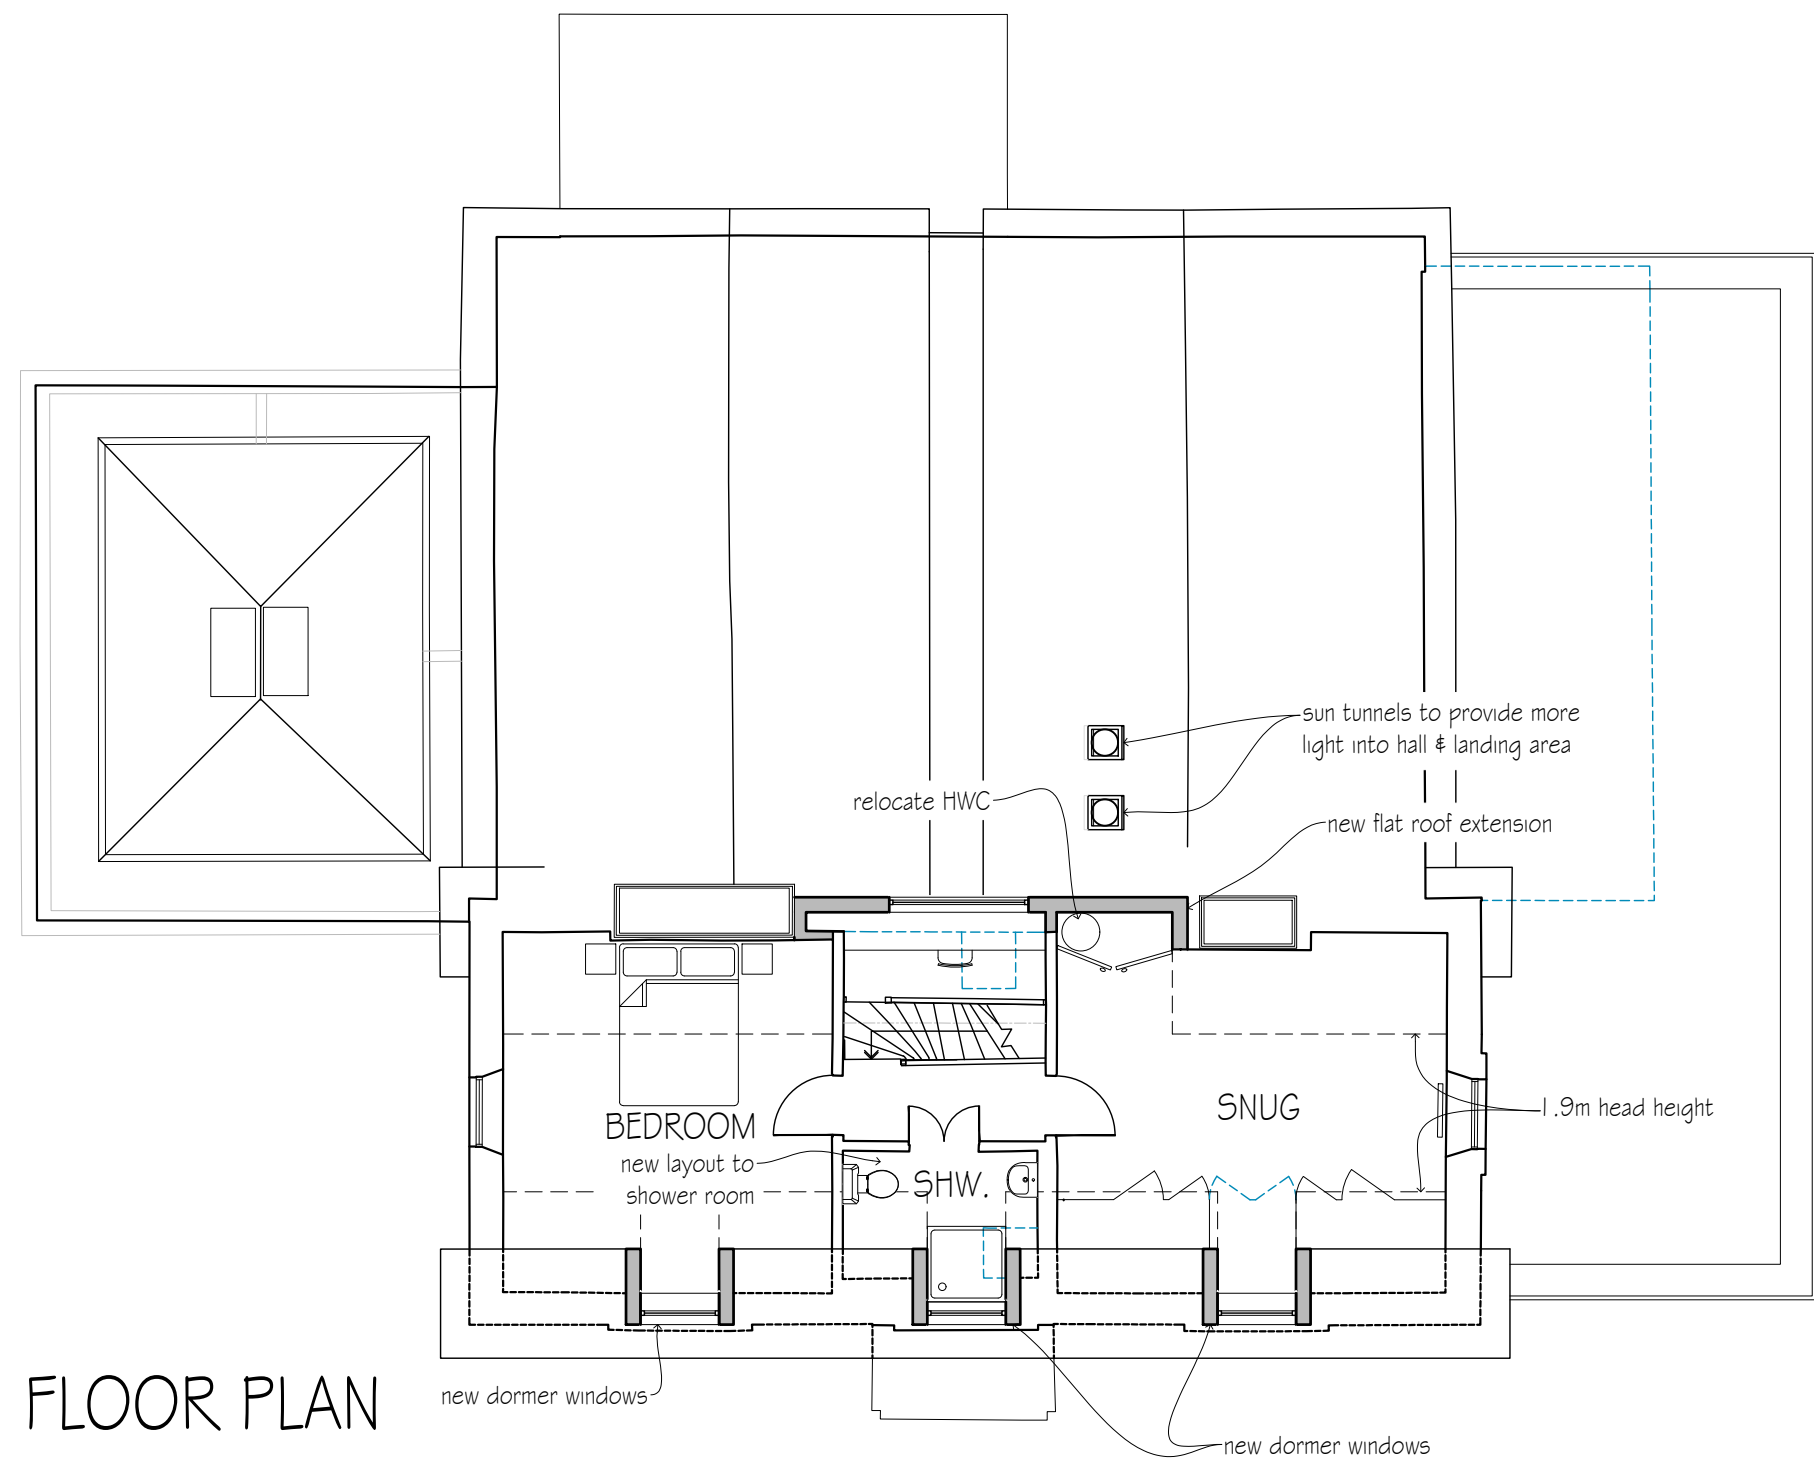

FIRST FLOOR PLAN

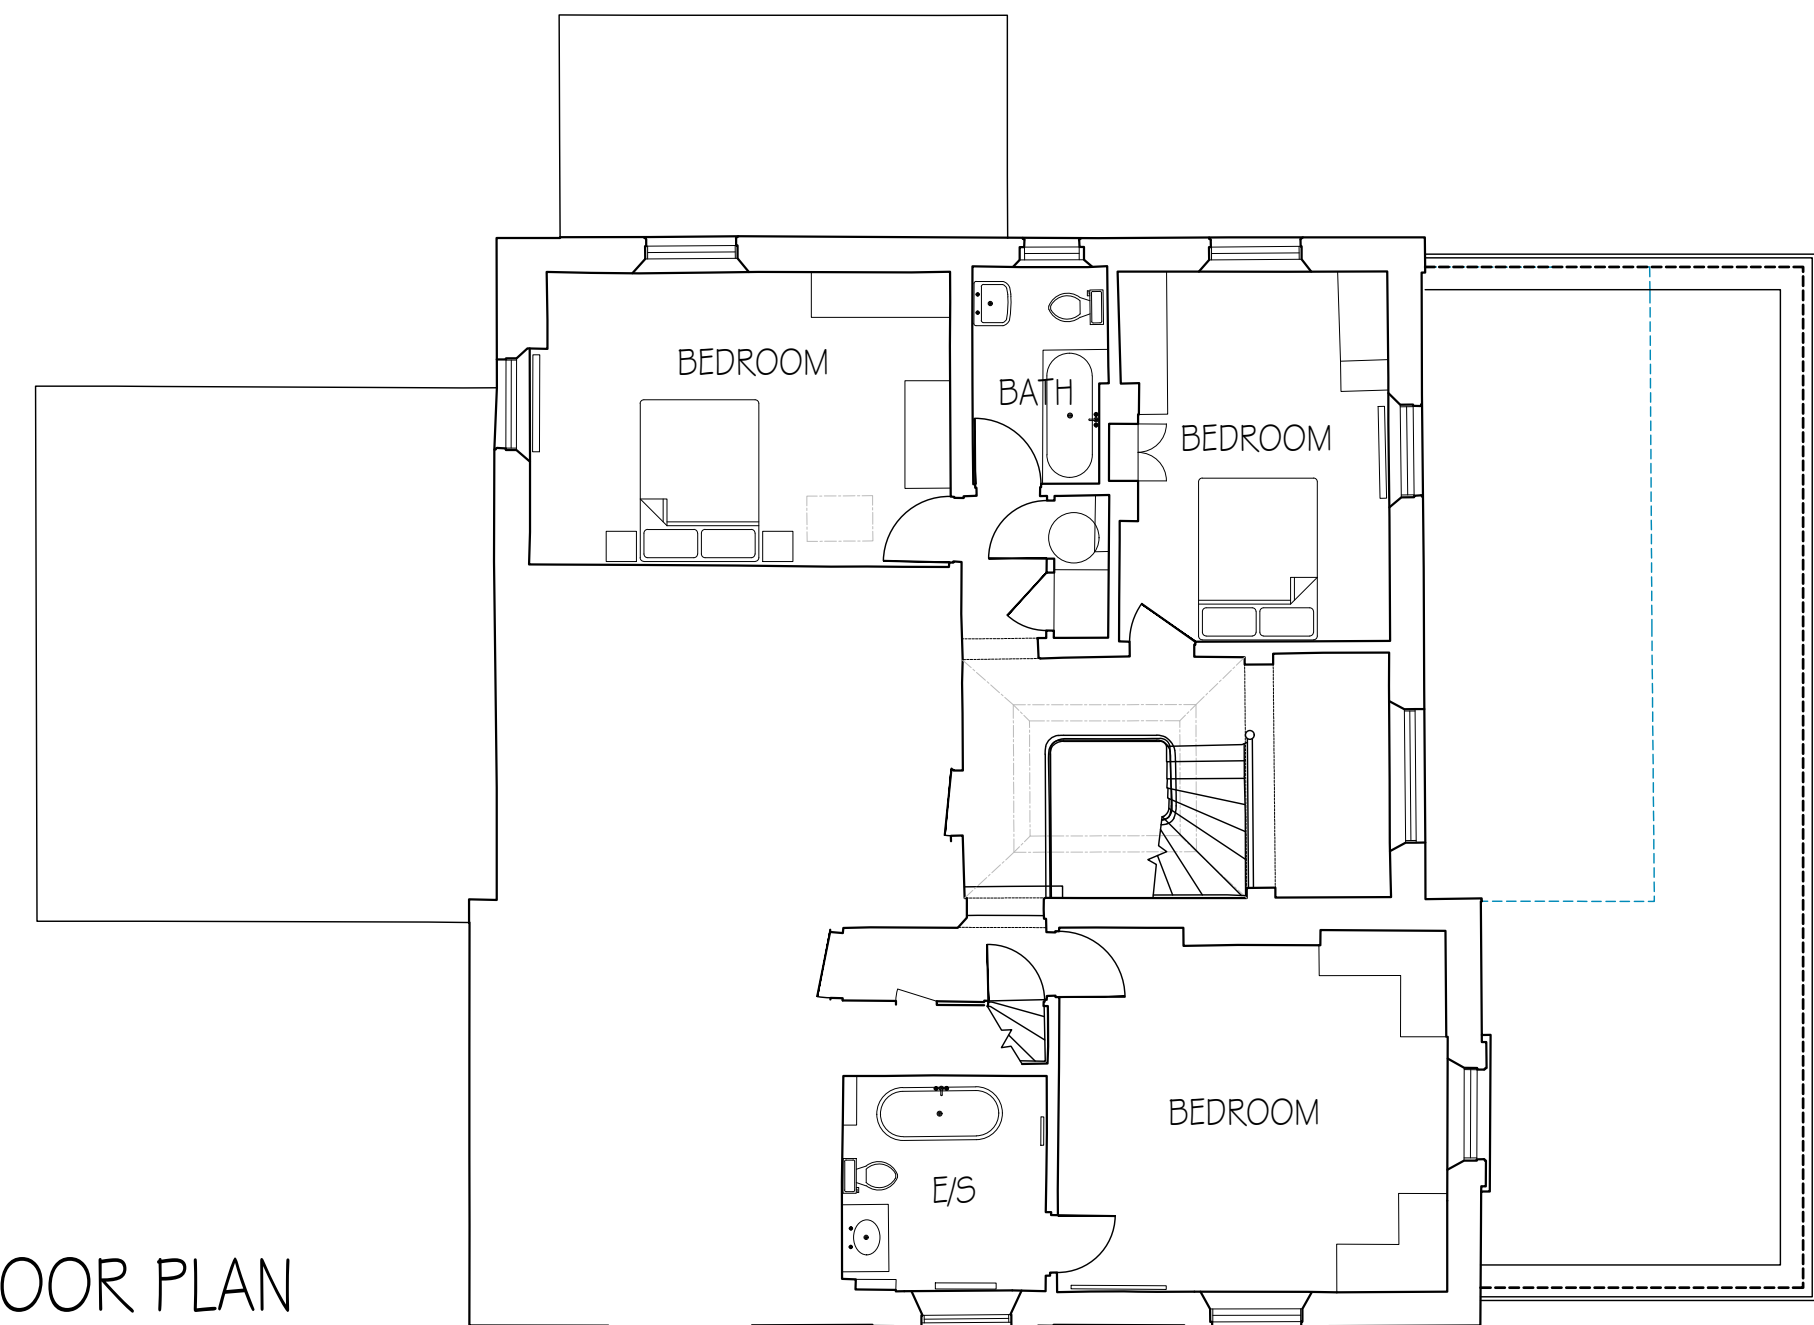

GROUND FLOOR PLAN

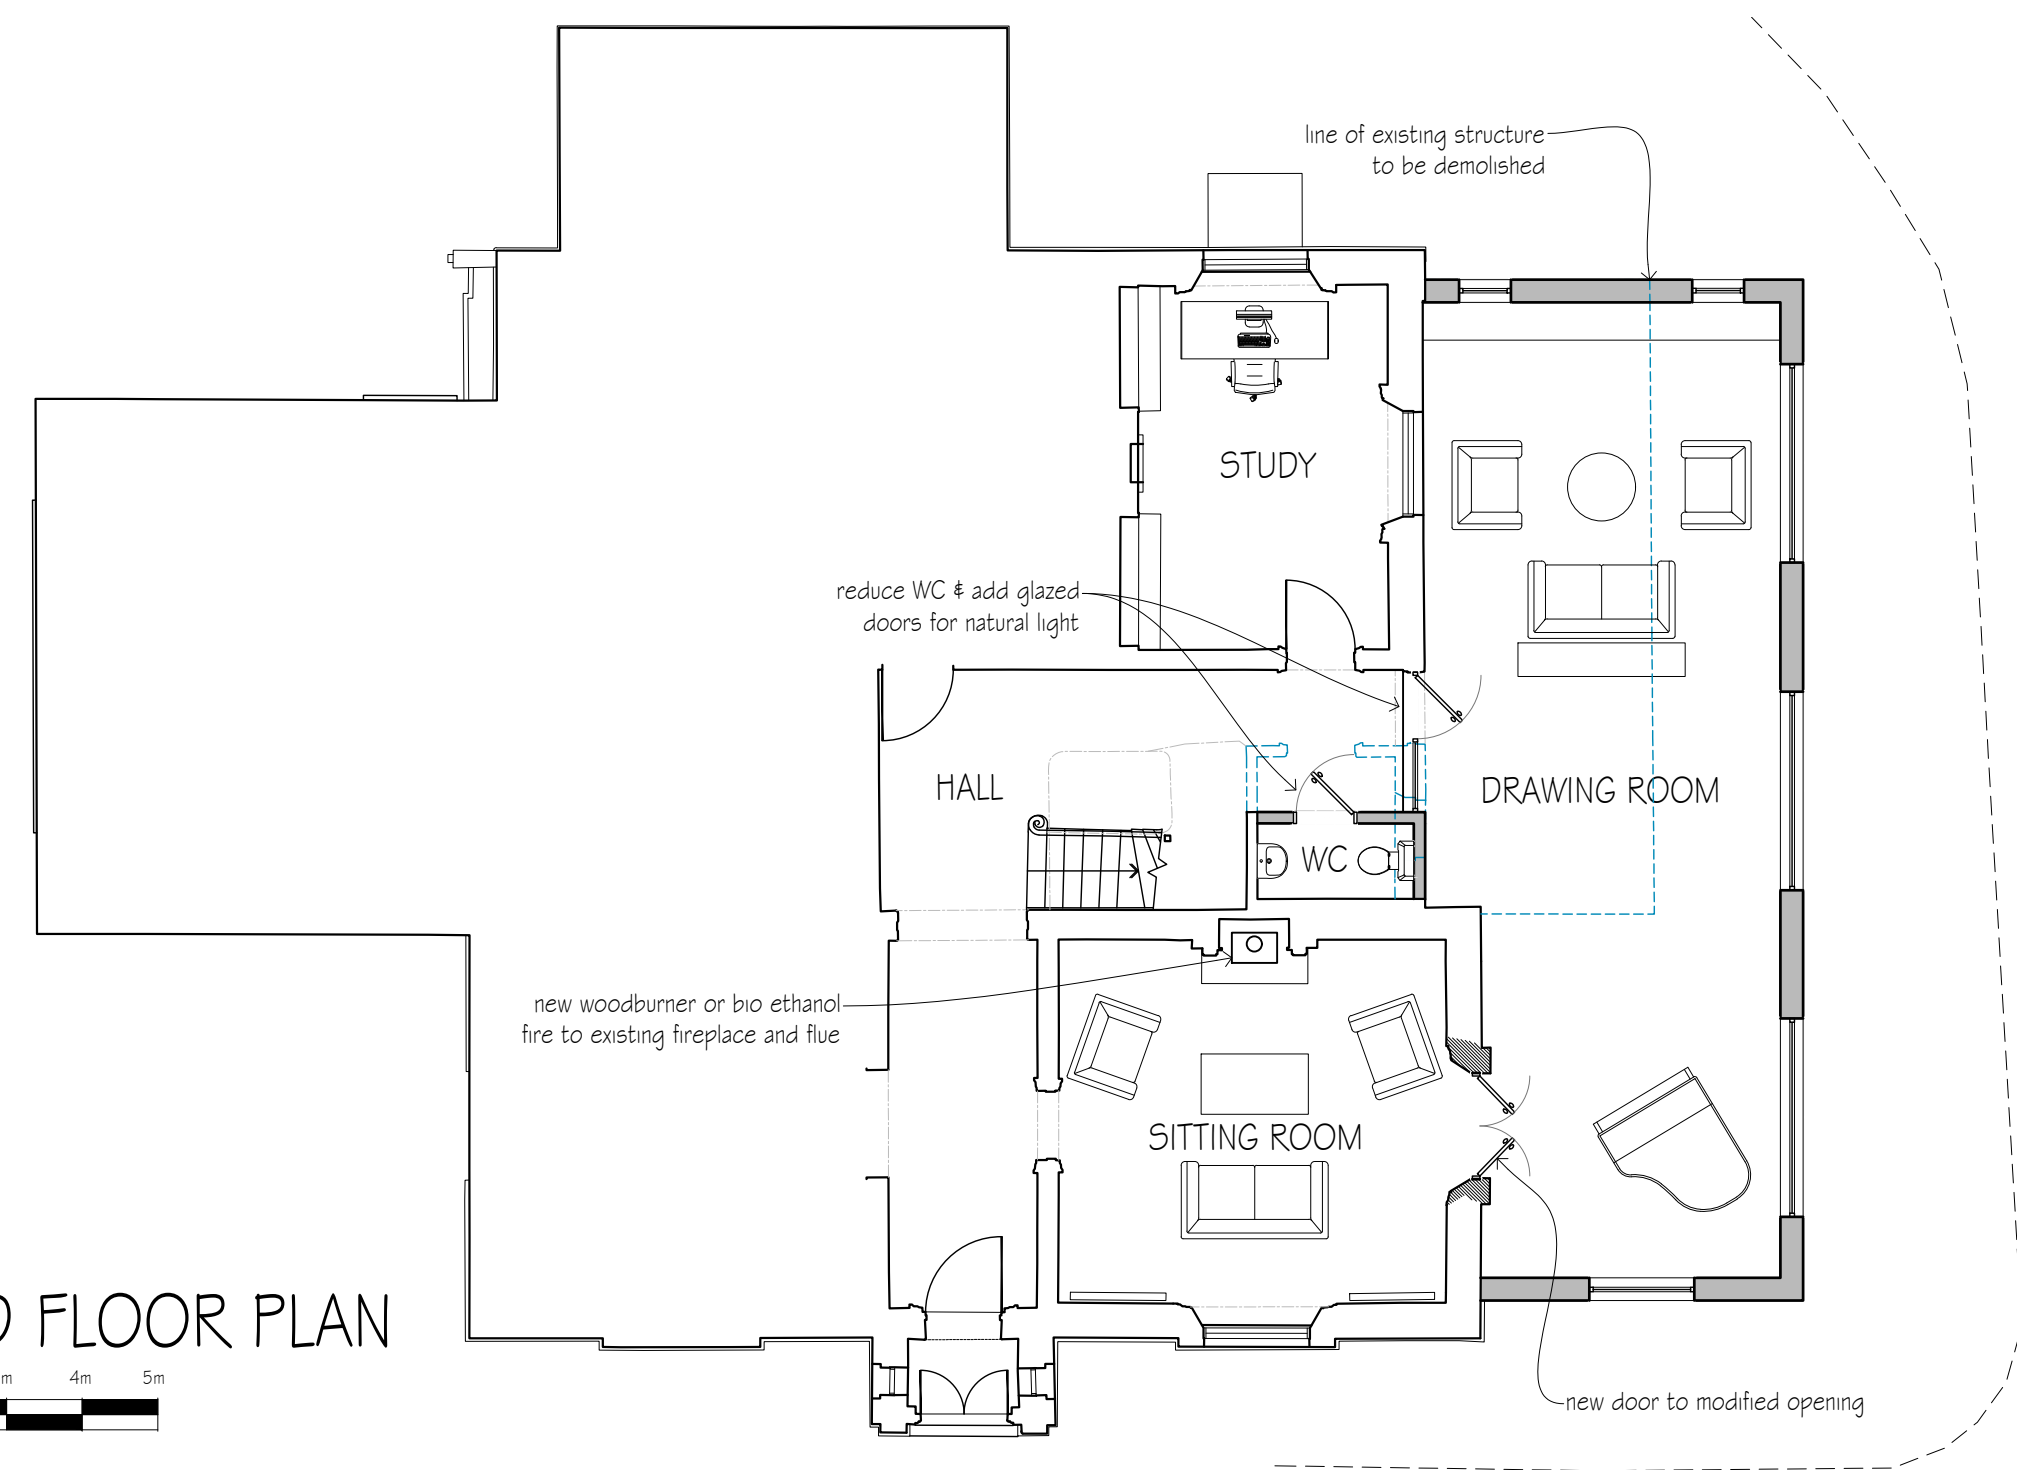

SOUTH ELEVATION



EAST ELEVATION



NORTH ELEVATION



WEST ELEVATION



KEY

—	Existing Wall
—	New Wall
—	New or adjusted opening in existing wall
---	Wall to be demolished
- - -	Rooflight or ceiling feature
----	Head height line (1.5m/2m)

B	Dormer material amended	BL	02.02.26
A	Dormers adjusted	BL	29.01.26
revisions		initial	date

Contractors, Sub Contractors and Suppliers are to check all relevant dimensions and levels of site and buildings before commencing any shop drawings or building work.

This drawing is copyright and may not be reproduced in any part of form without the written consent of Fowler Architecture and Planning

project
FAIRFIELD HOUSE
Pewsey

drawing
Design Scheme
Single Storey


scale
1:100 @A1

drawn by
BL

date
Oct 2025

230308-04
drawing no

B
rev

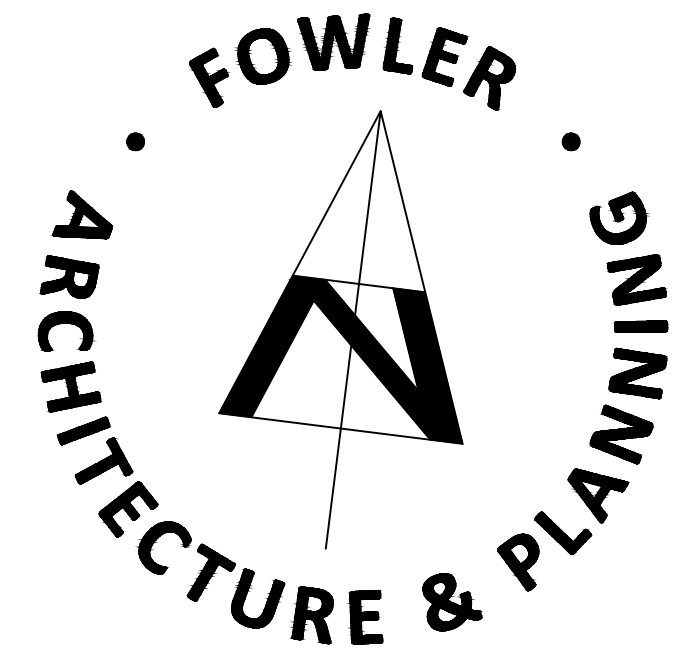

39 High Street
Pewsey
Wiltshire
SN9 5AF

tel (01672) 569444
fax (01672) 569488
enquiries@faap.co.uk