



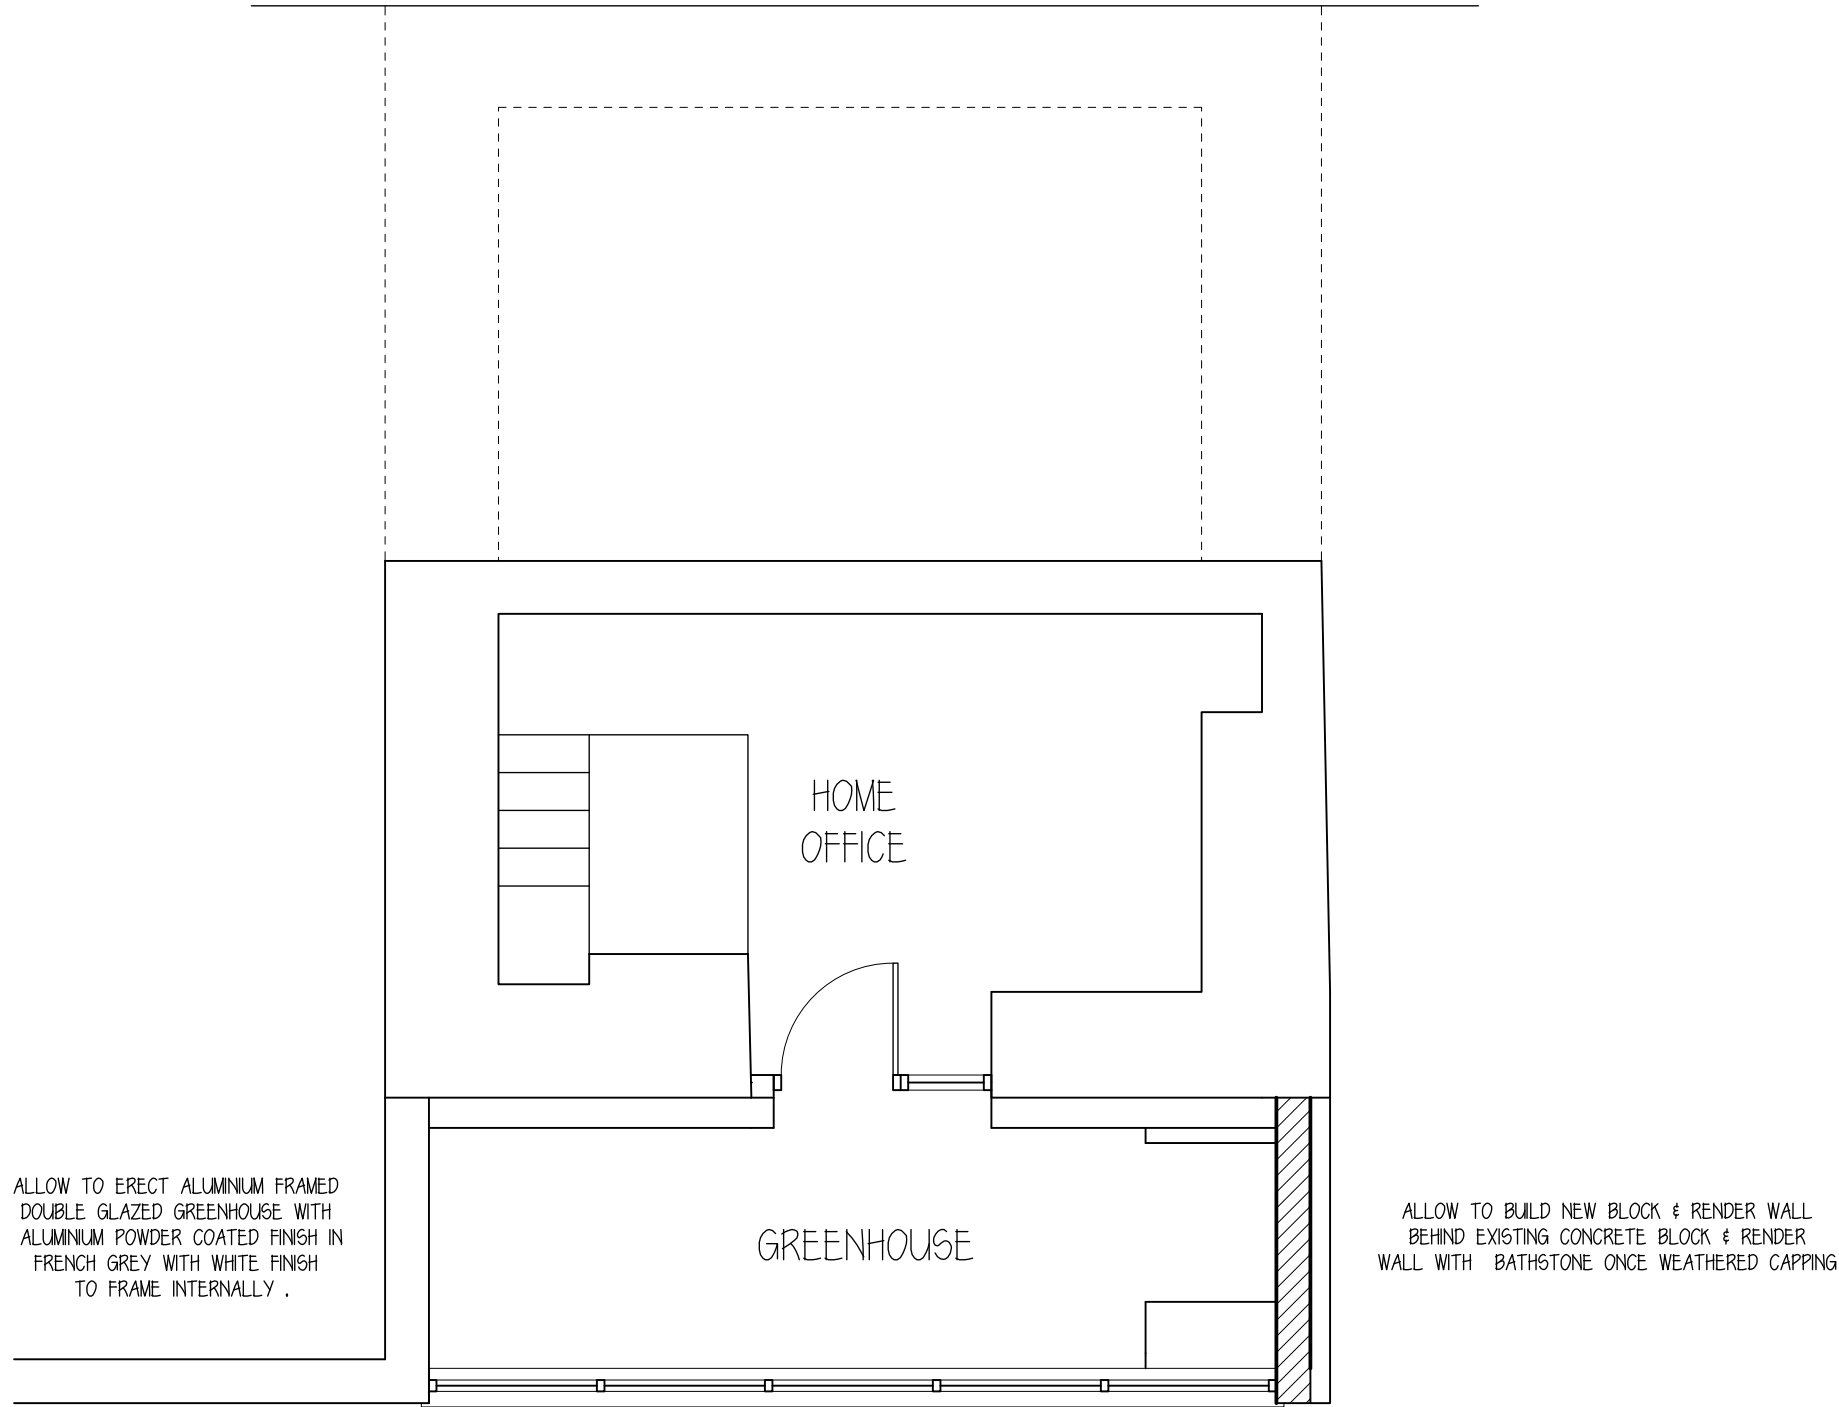


PROPOSED BASEMENT FLOOR LAYOUT

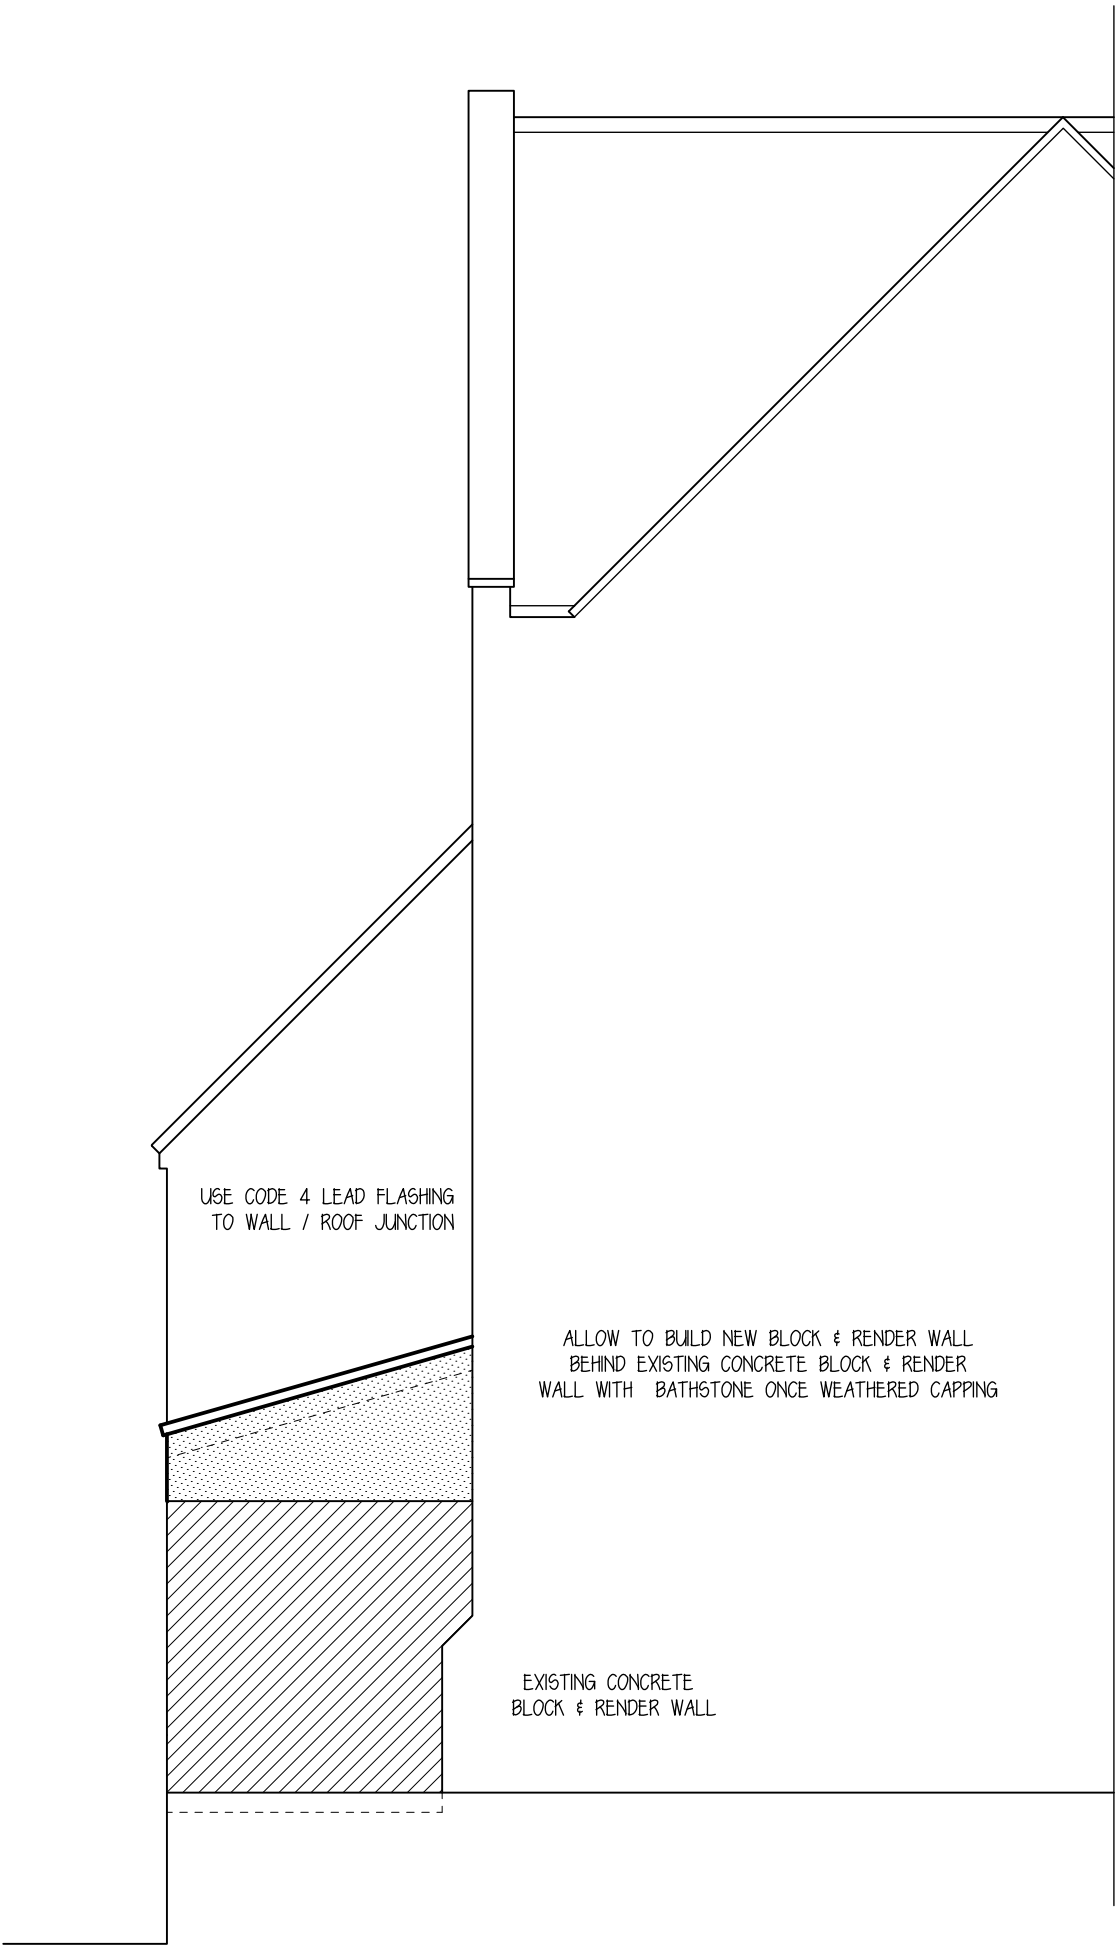

PROPOSED SOUTH EAST ELEVATION



PROPOSED NORTH EAST ELEVATION

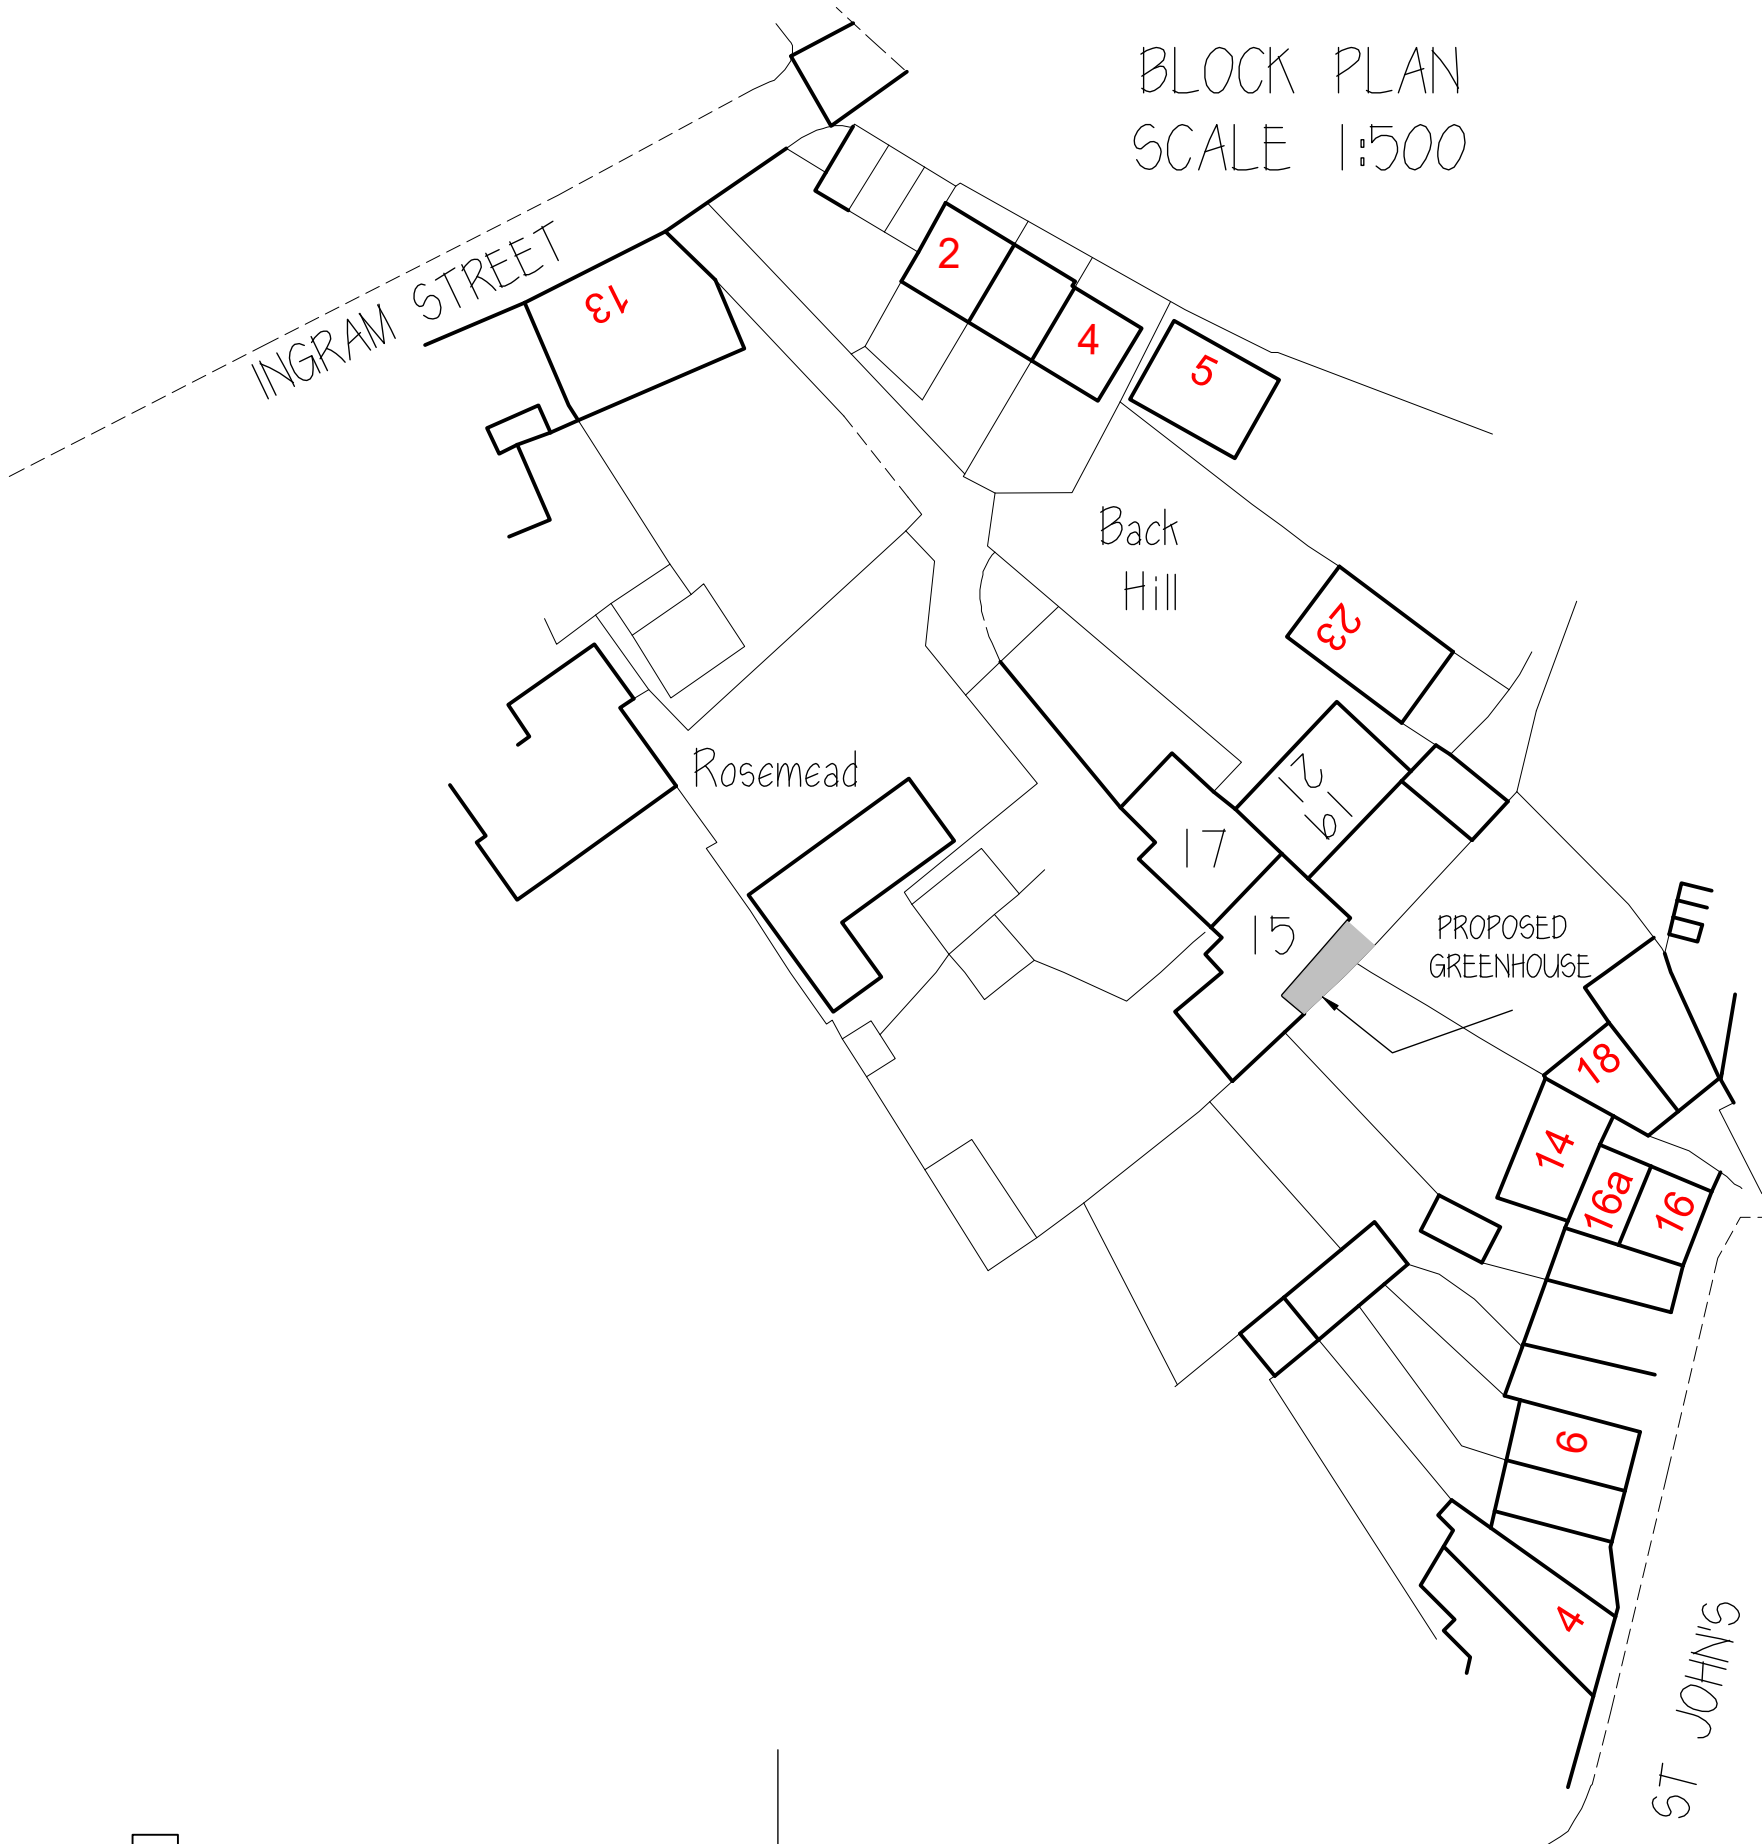

Rev.	Date	Description	By	Chk	App
------	------	-------------	----	-----	-----

Client/Project

MS MIRANDA WINRAM

Drawing Title

PROPOSED GREENHOUSE AT 15 CULVER GONS MALMESBURY WILTSHIRE

Designed	SK	Drawn	SK	Date	26 NOV 25	Scale	1:50,
CAD Reference						Size	A1

Stephen Kingshott MCABE

Katie Kingshott ACABE

Stephen Kingshott Building Consultancy Ltd
54 Springdale Ave
Broadstone, Poole
Dorset BH18 9EX
Tel. 07973638931

DRAWING NUMBER	0204/25/C	REVISION
----------------	-----------	----------