





1:100 Existing South Elevation

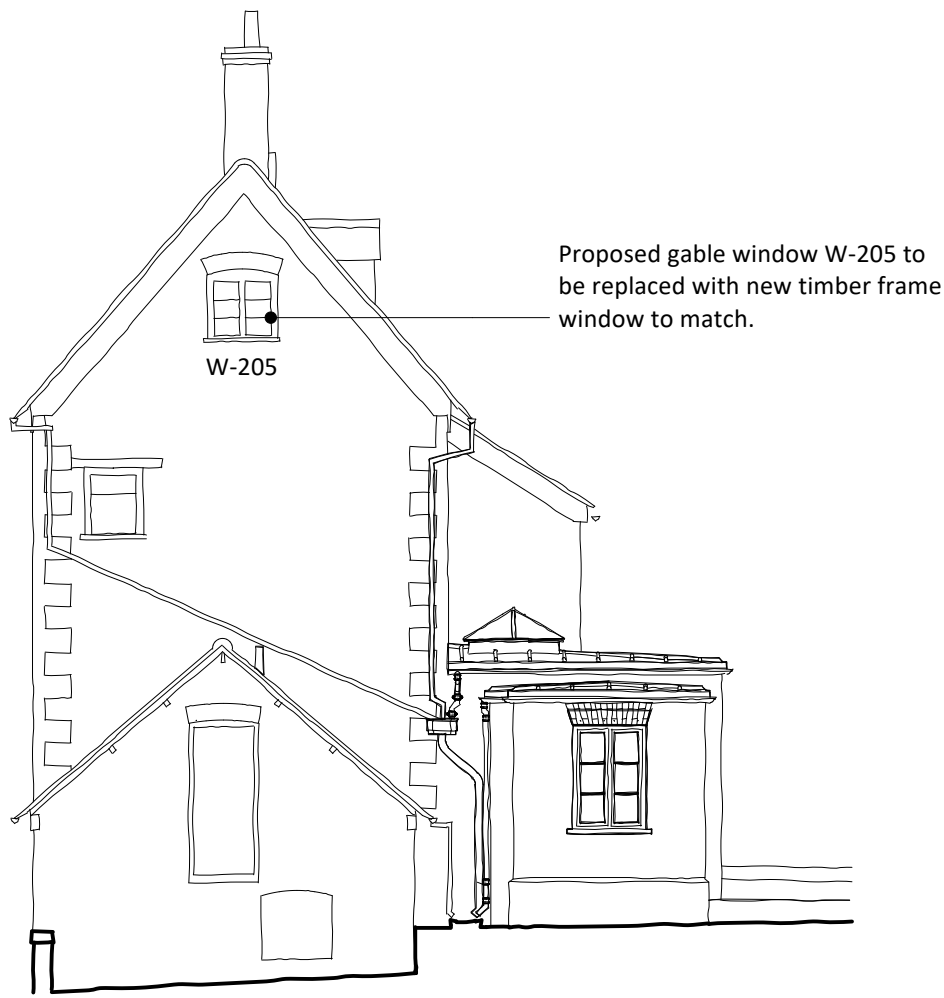

1:100 Existing West Elevation

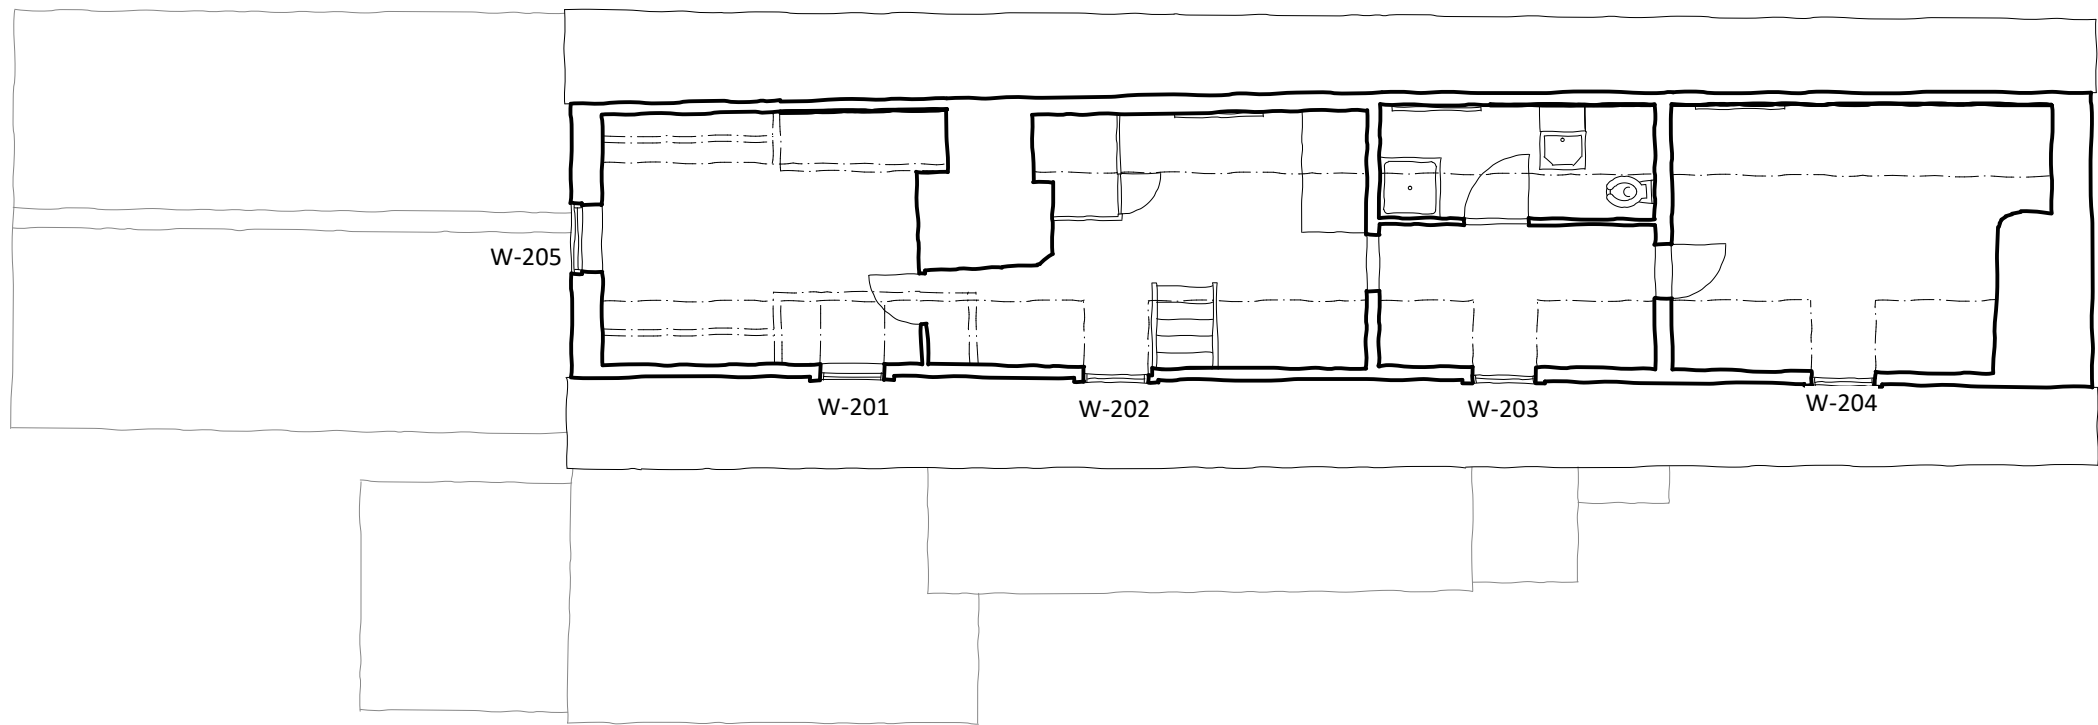

1:100 Existing Second floor plan



This drawing is the copyright of PKA Architects Ltd.
Registered in England and Wales No 8605083.
Do not rely on Scaled Dimensions - work to figured dimensions only. If in doubt - ASK.
All dimensions to be checked on site by contractor
Work to existing building features where appropriate
Any OS copyright data on this drawing is reproduced under license

Date	No.	Revision Notes
------	-----	----------------

PKA

ARCHITECTS

PKA Architects Ltd

Featherbrook, Whistley Road, Potterne, Devizes, Wiltshire. SN10 5TD

tel 01380-725688 tom@pka-architects.com www.pka-architects.com

RIBA CHARTERED PRACTICE

SN10 5TD

Project Title
Replacement windows

Address
The Old Vicarage, 4 Rookes Lane,
Potterne, SN10 5NF

Client
Paul Rilett

Sheet Title
Existing floor plan and Elevations

Scale	Drawn By	Date
1/100 @A1	SW	29/01/2026

Project ID.	Stage.	Sheet No.	Revision.
2171	EX-100	-	-

Status	Stage Key.
LBC Application	EX - Existing SK - Sketch PL - Planning WD - Working Drawings BR - Building Regulations TN - Tender CN - Construction AB - As Built
File Name	Old Vicarage window details.vwx