



BRADFIELD MANOR SN14 6EU      Planning Application No. PP 13743652

NORTH ELEVATION OF BRADFIELD MANOR

(Showing extension at far right)

Paper Size A3

ORIGINAL STATE

 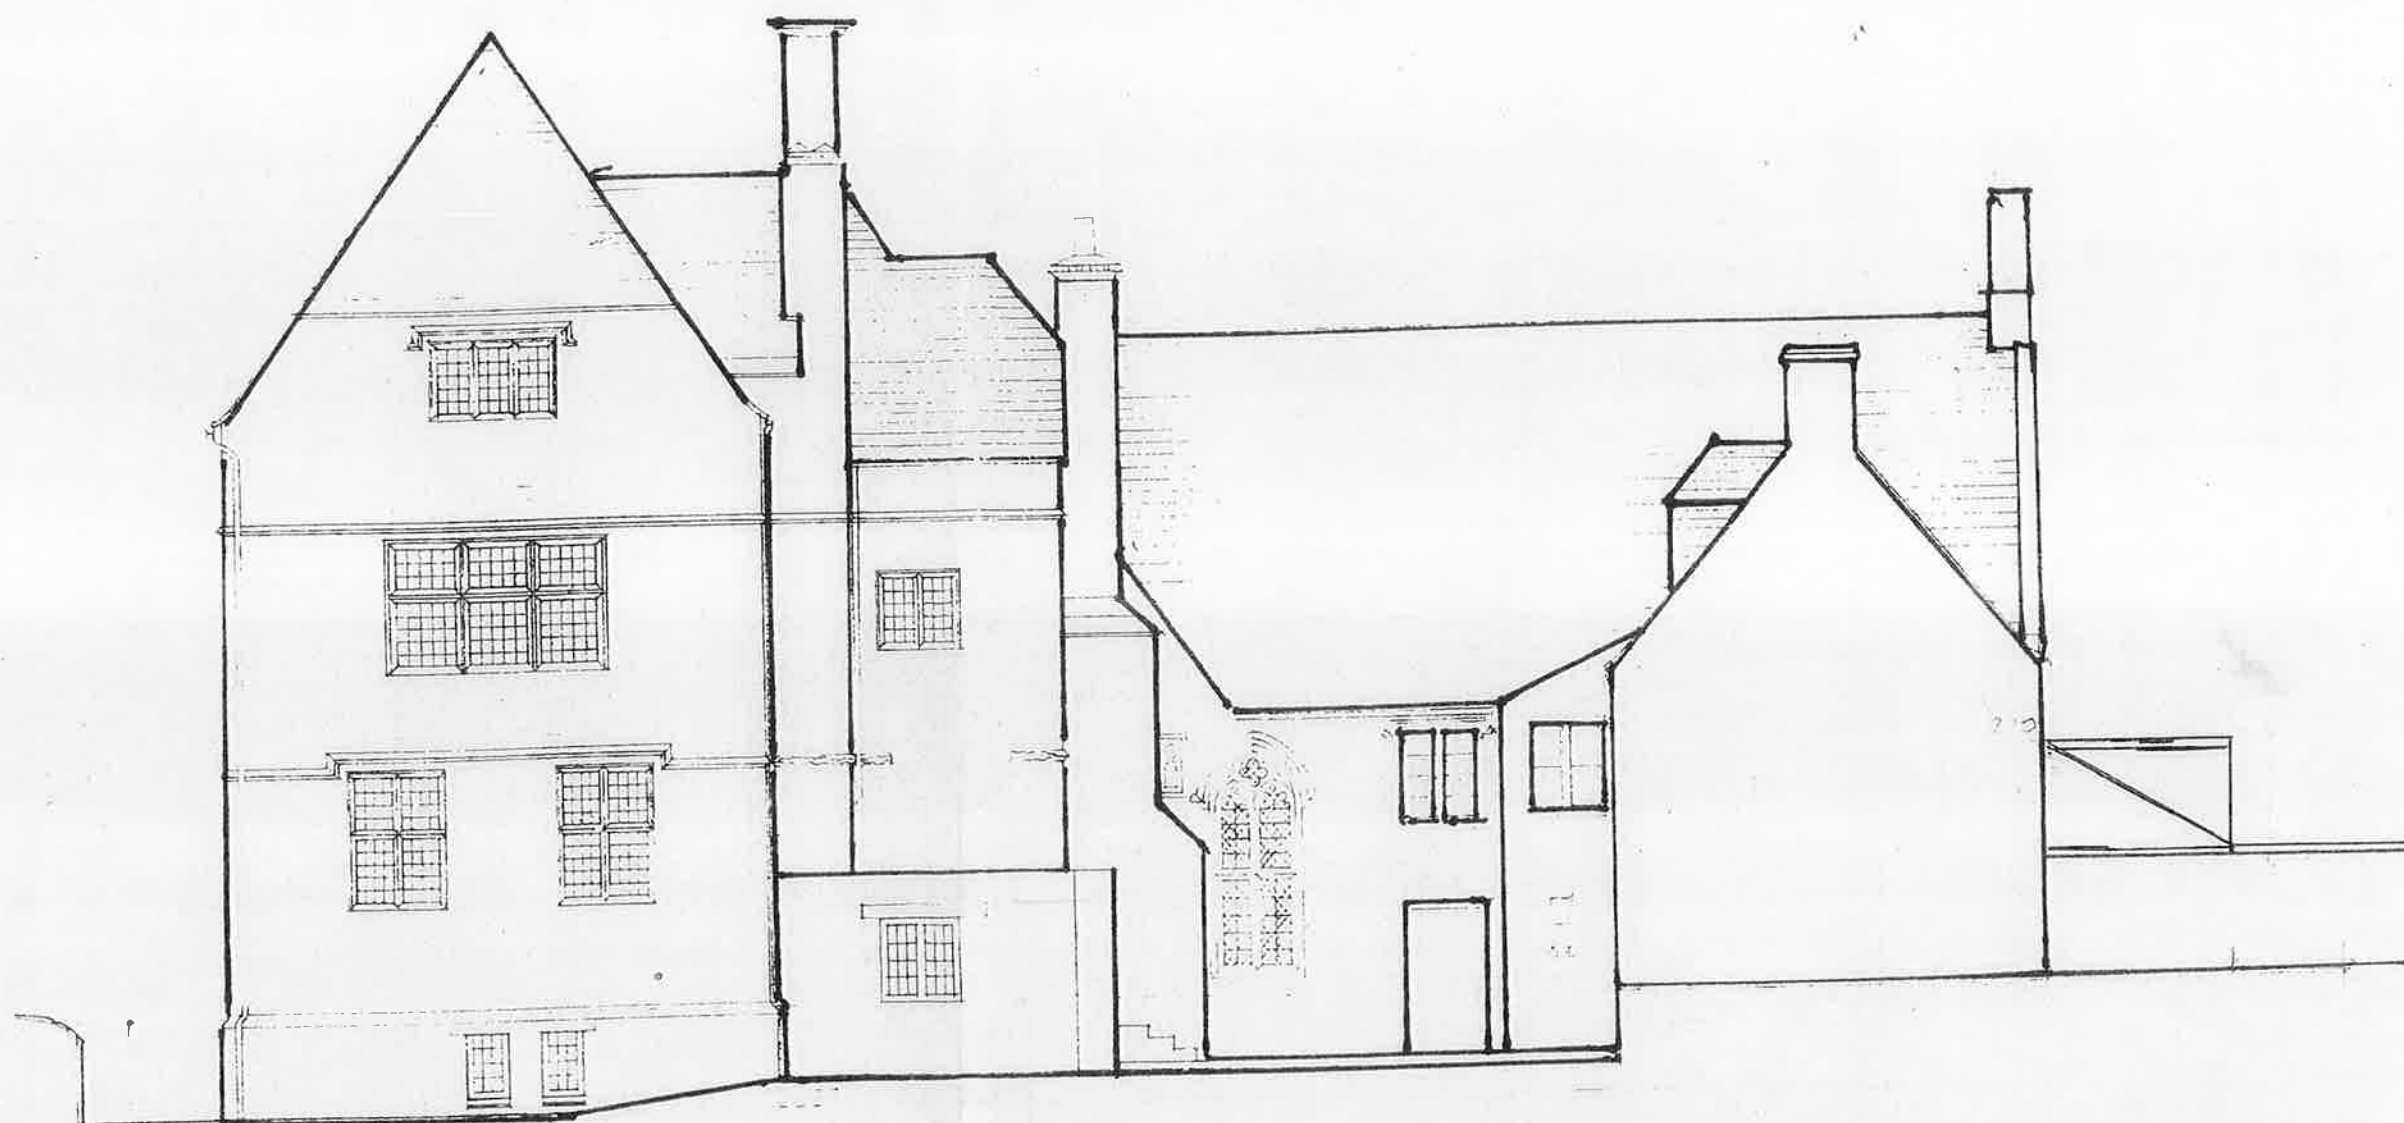

SCALE 1 : 100 (metres)