




Notes:
This drawing is protected by copyright. No part of this document may be reproduced, altered, or transmitted in any form or by any means without permission.
Do not scale off these drawings for construction purposes. If any discrepancies are found, please contact Proctor Watts Cole Rutter.

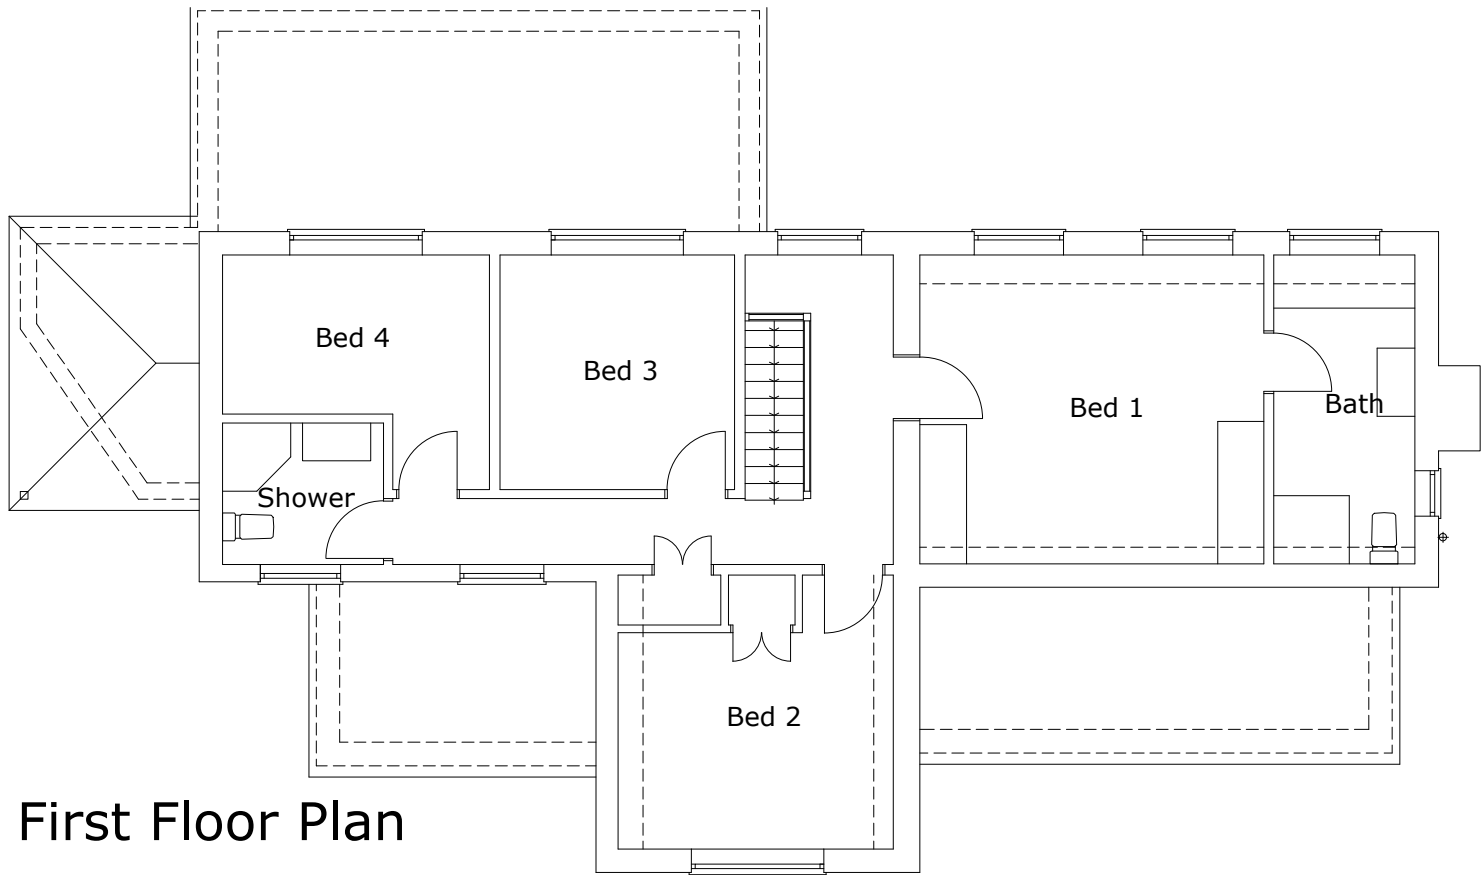

First Floor Plan

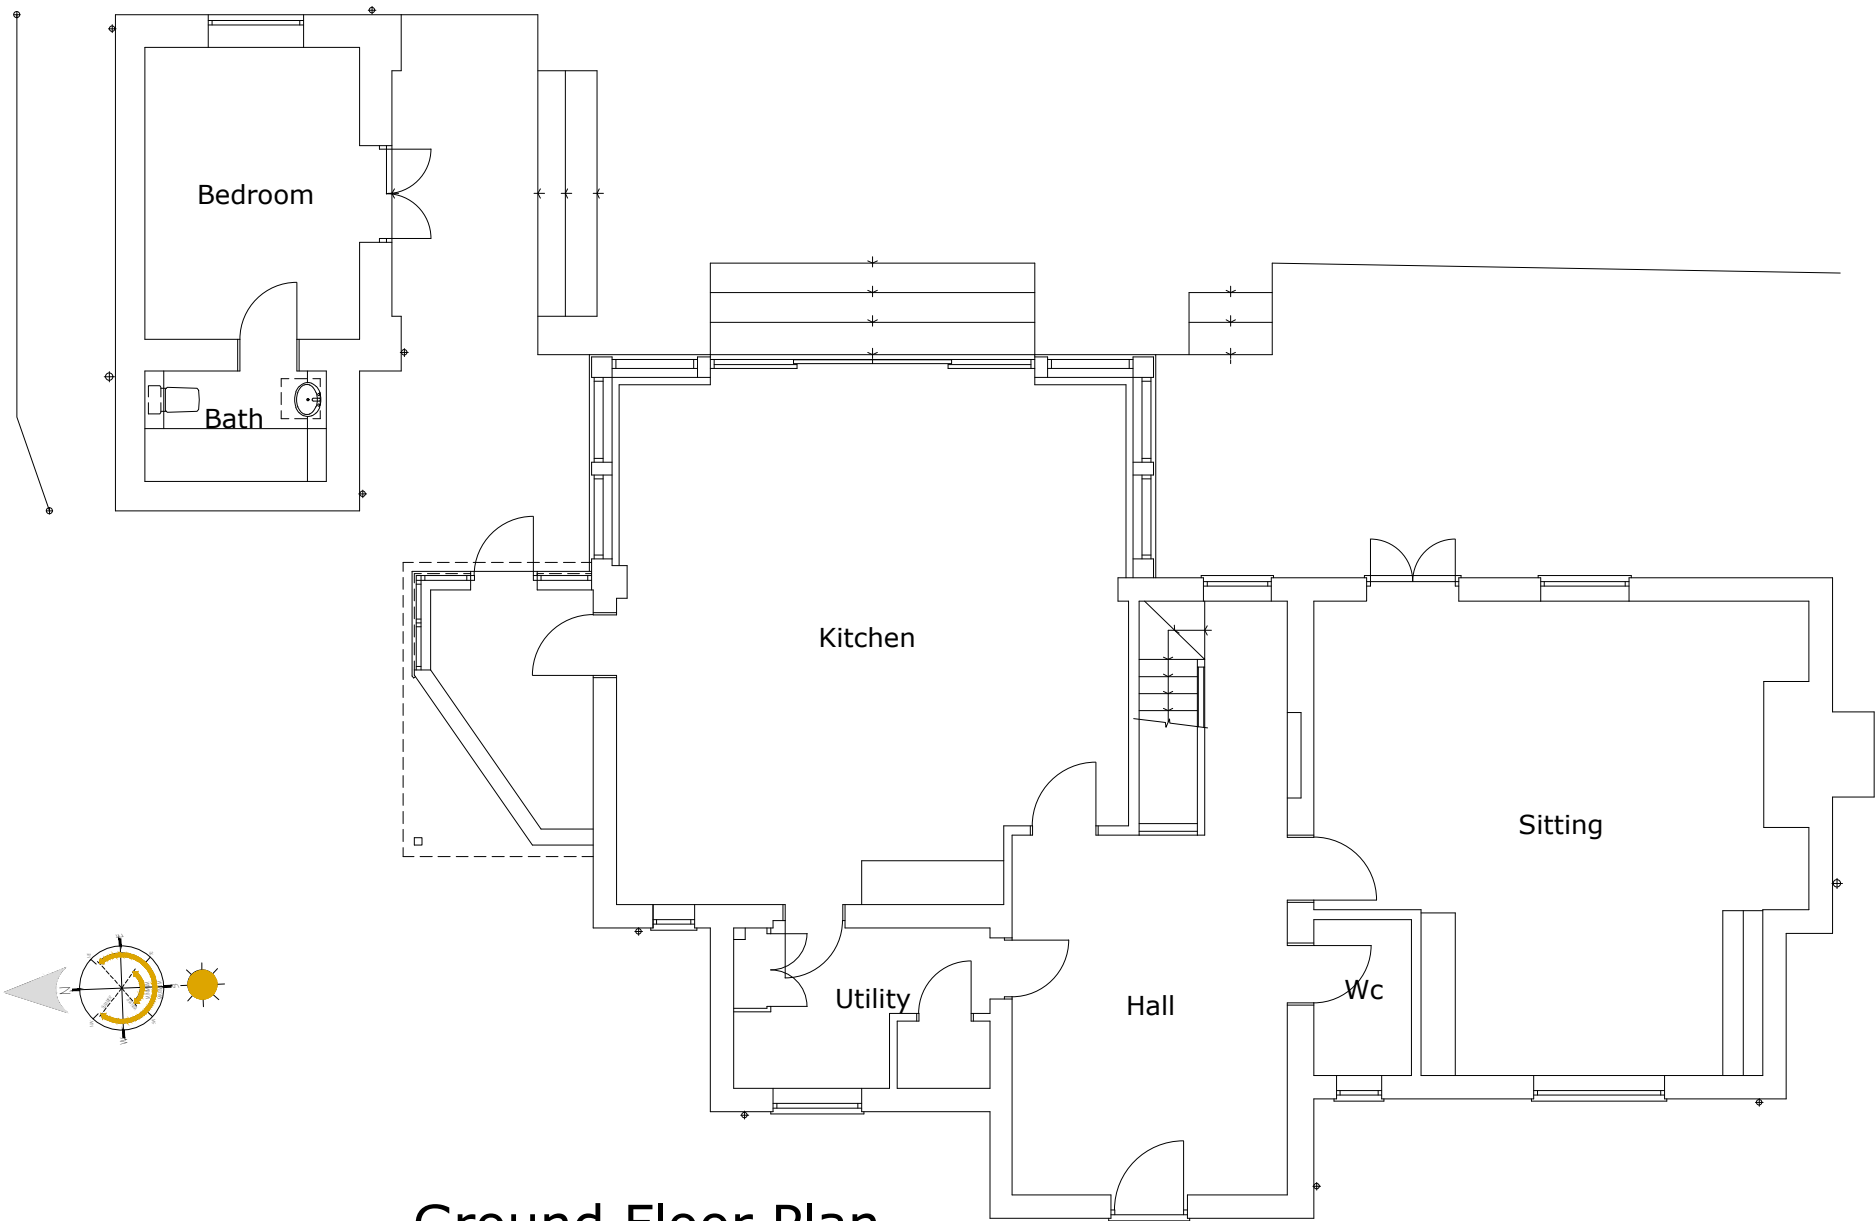

Ground Floor Plan

 

Rev	Description	Drawn By	Date
Client: Mrs Sketchley		Drawn By: SF	
Dwg Title: Survey-plans		Checked By: BW	
Project: Quarley House, Church Hill, Donhead St Mary, Wiltshire, SP7 9DL.		Scale 1:100 on A3	Date: 22/10/25
Job No.: 5299		S01	Revision:



ARCHITECTS | TOWN PLANNERS

Notes:
This drawing is protected by copyright. No part of this document may be reproduced, altered, or transmitted in any form or by any means without permission.
Do not scale off these drawings for construction purposes. If any discrepancies are found, please contact Proctor Watts Cole Rutter.

House Elevations:



West Elevation

MATERIALS:
ROOF: PLAIN TILE
WALLS: RENDER
WINDOWS & DOORS: WOOD CASEMENTS




South Elevation




Garden Room Elevations:

MATERIALS:
ROOF: PLAIN TILE
WALLS: WEATHERBOARD
(RENDER TO NORTH ELEVATION)
WINDOWS & DOORS: WOOD CASEMENTS

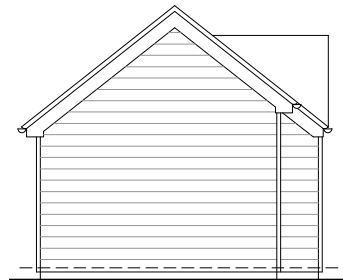

West Elevation

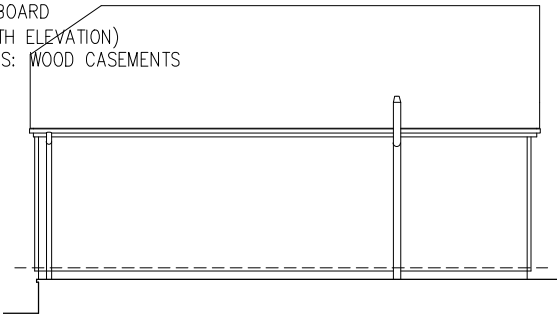

North Elevation



East Elevation



South Elevation

Rev	Description	Drawn By	Date
Client: Mrs Sketchley		Drawn By: SF	
Dwg Title: Survey-elevations		Checked By: BW	
Project: Quarley House, Church Hill, Donhead St Mary, Wiltshire, SP7 9DL.		Scale	1:100 on A3
		Date:	22/10/25
Job No.: 5299		Revision: S02	



ARCHITECTS | TOWN PLANNERS

PWCR, Grosvenor House, Bleke Street, Shaftesbury, Dorset SP7 8AW
01747 851881
www.pwcr.co.uk
mail@pwcr.co.uk
RIBA Chartered Practice

