


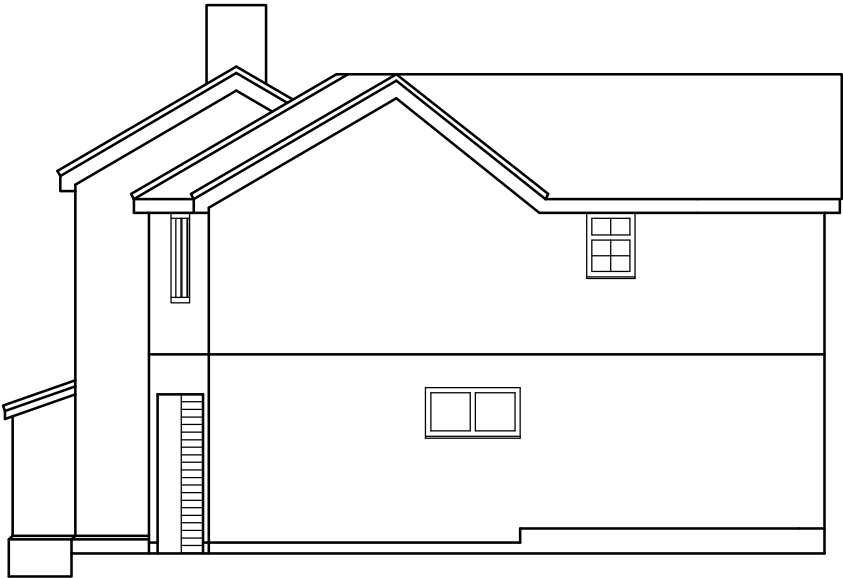


 

Side Elevation - No Change

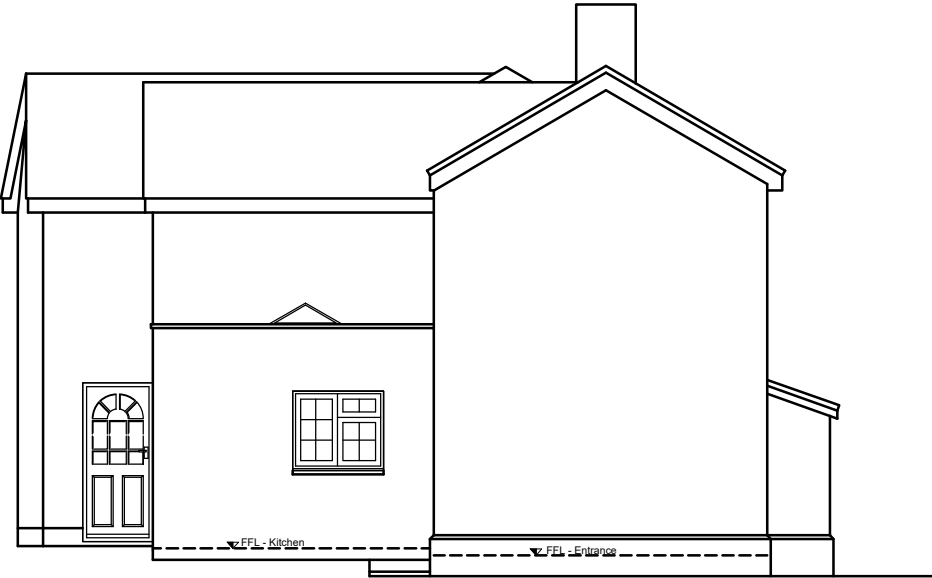

Side Elevation

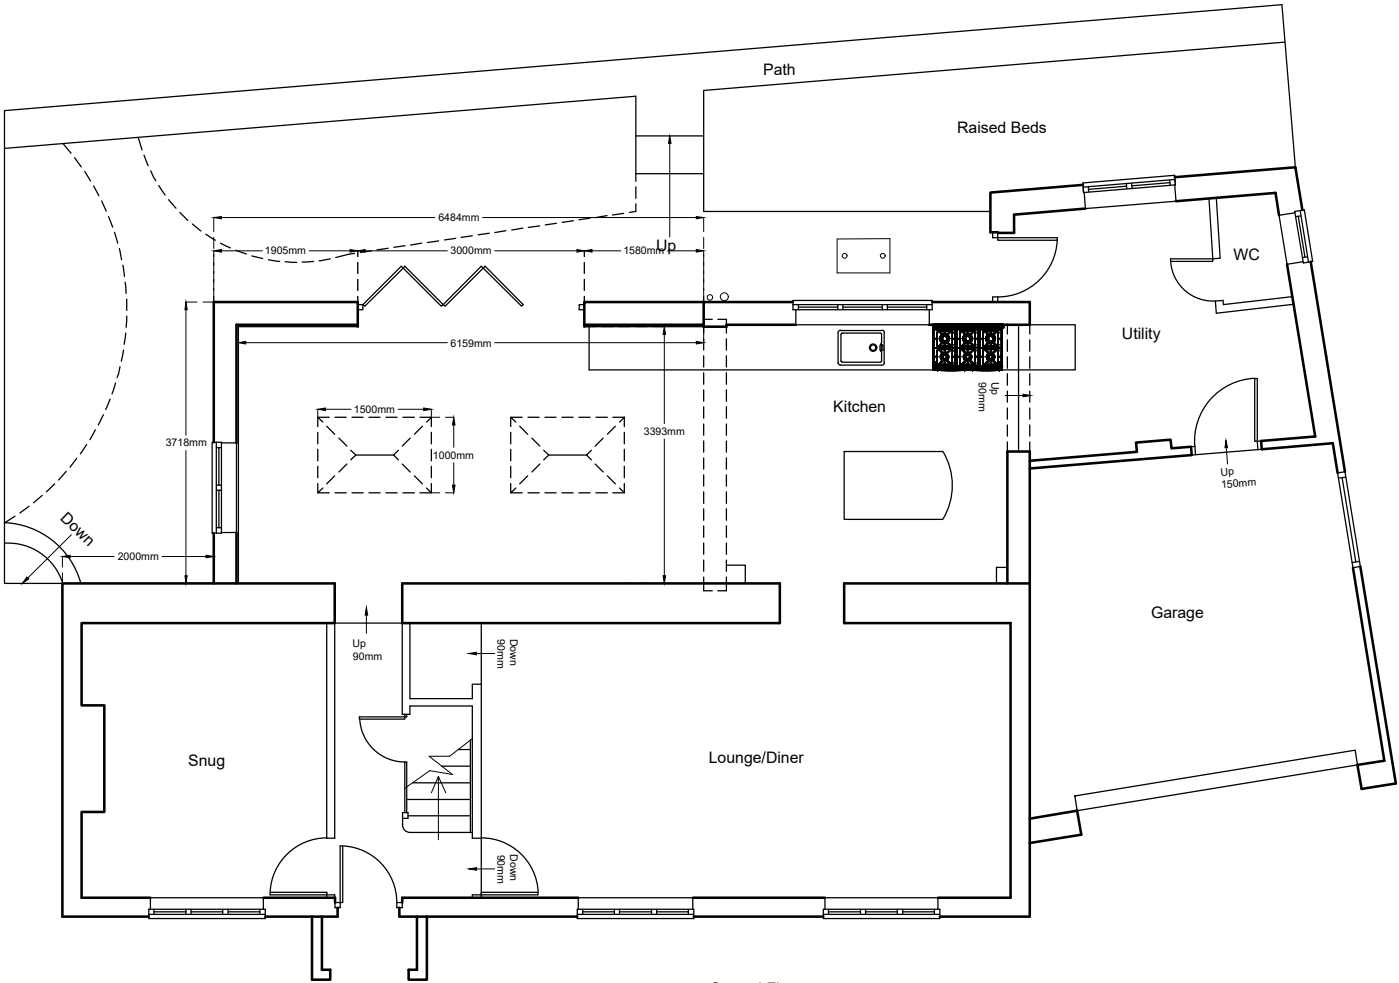

Ground Floor



Rear Elevation

NOTES:

1. This drawing is the property of MJF CAD Solutions and must not be copied or disclosed for any purpose except as authorised by MJF CAD Solutions or the client.

Rev	Date	By	Chk	Comment

MJF CAD SOLUTIONS
MJF CAD Solutions Ltd.
Basepoint Business Centre, Rivermead Drive
Swindon, SN5 7EX
Tel: 01793 407941 - Mob: 07783 226700
Email: mike@mjfcadsolutions.co.uk
Website: www.mjfcadsolutions.co.uk

LABC **partner** **TRADING STANDARDS APPROVED**

Client			Mr Foster 85 Pavenhill Purton SN5 4DA		
Project Title			Single Storey Rear Extension		
Drawing Title			Proposed Floor Plan and Elevations		
Drawn by: MJF		Scale: 1:100 - A3		Date: Jan 2026	

Drawing No.	1163_04	Rev.	
-------------	---------	------	--