



Notes:
This drawing is protected by copyright. No part of this document may be reproduced, altered, or transmitted in any form or by any means without permission.
Do not scale off these drawings for construction purposes. If any discrepancies are found, please contact Proctor Watts Cole Rutter.



Location Plan
1:1250

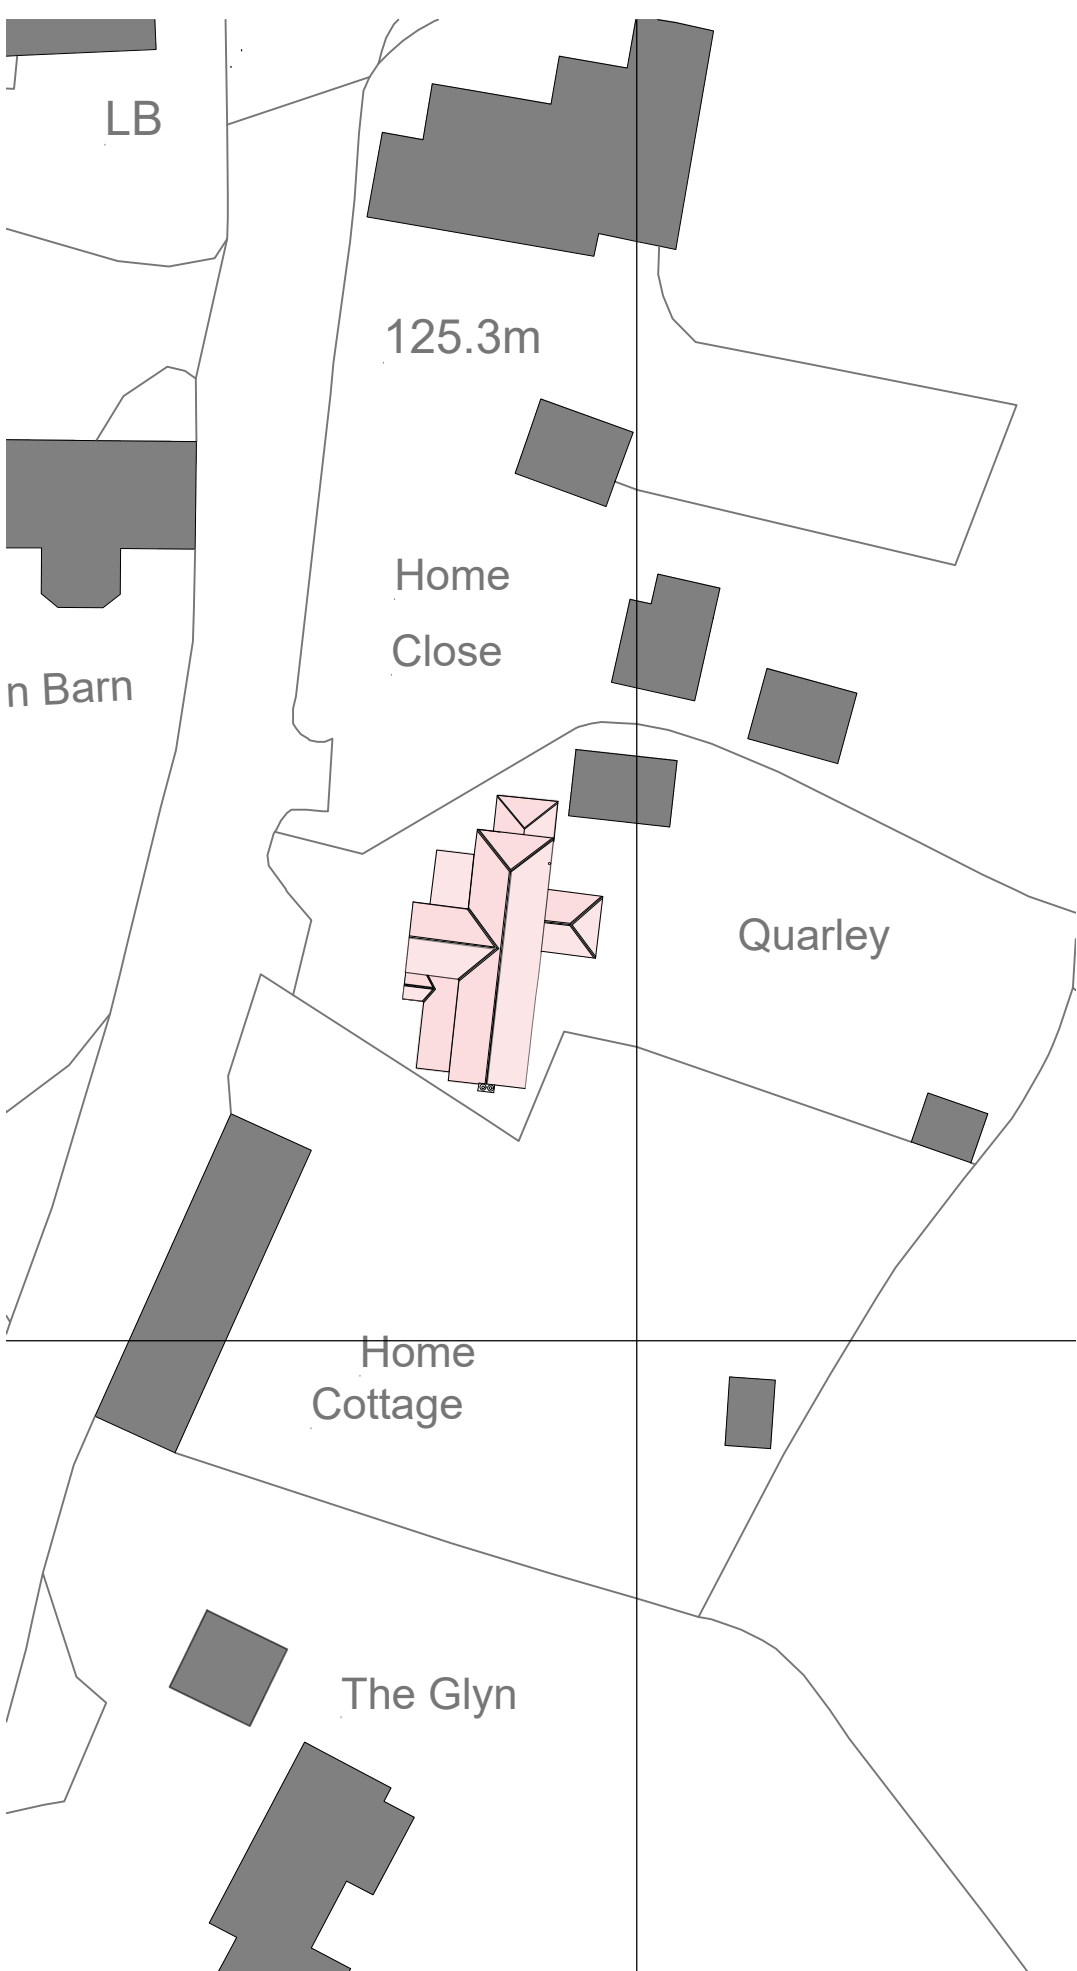

Block Plan
1:500

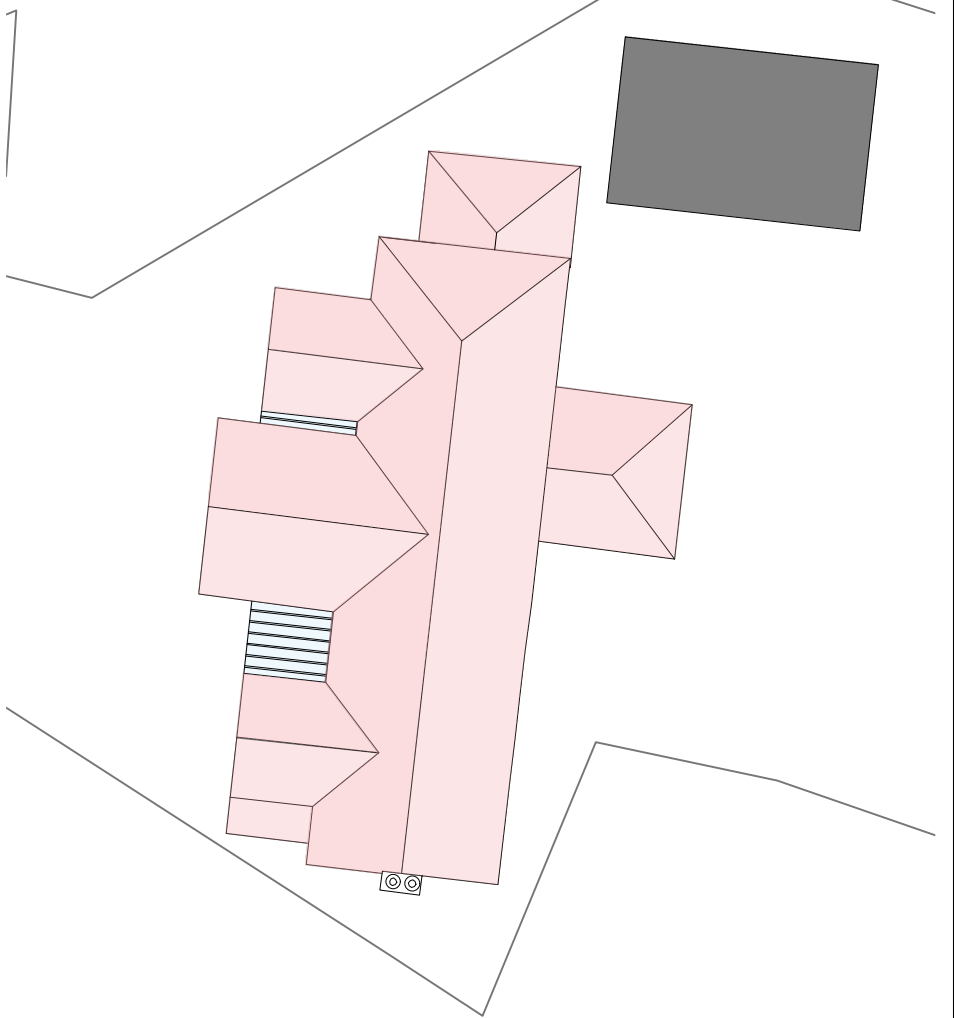

Proposed
Roof Plan
1:200

Rev	Description	Drawn By	Date
Client:	Mrs Sketchley	Drawn By:	LE
Dwg Title:	Location & Block Plan	Checked By:	-
Project:	Quarley House, Church Hill, Donhead St Mary, Wiltshire, SP7 9DL.	Scale	As shown on A3
Job No.:	5299	Date:	02/02/26
	P01	Revision:	



ARCHITECTS | TOWN PLANNERS

PWCR, Grosvenor House,
Bleke Street, Shaftesbury,
Dorset SP7 8AW

01747 851881
www.pwcr.co.uk
mail@pwcr.co.uk

RIBA 
Chartered Practice