


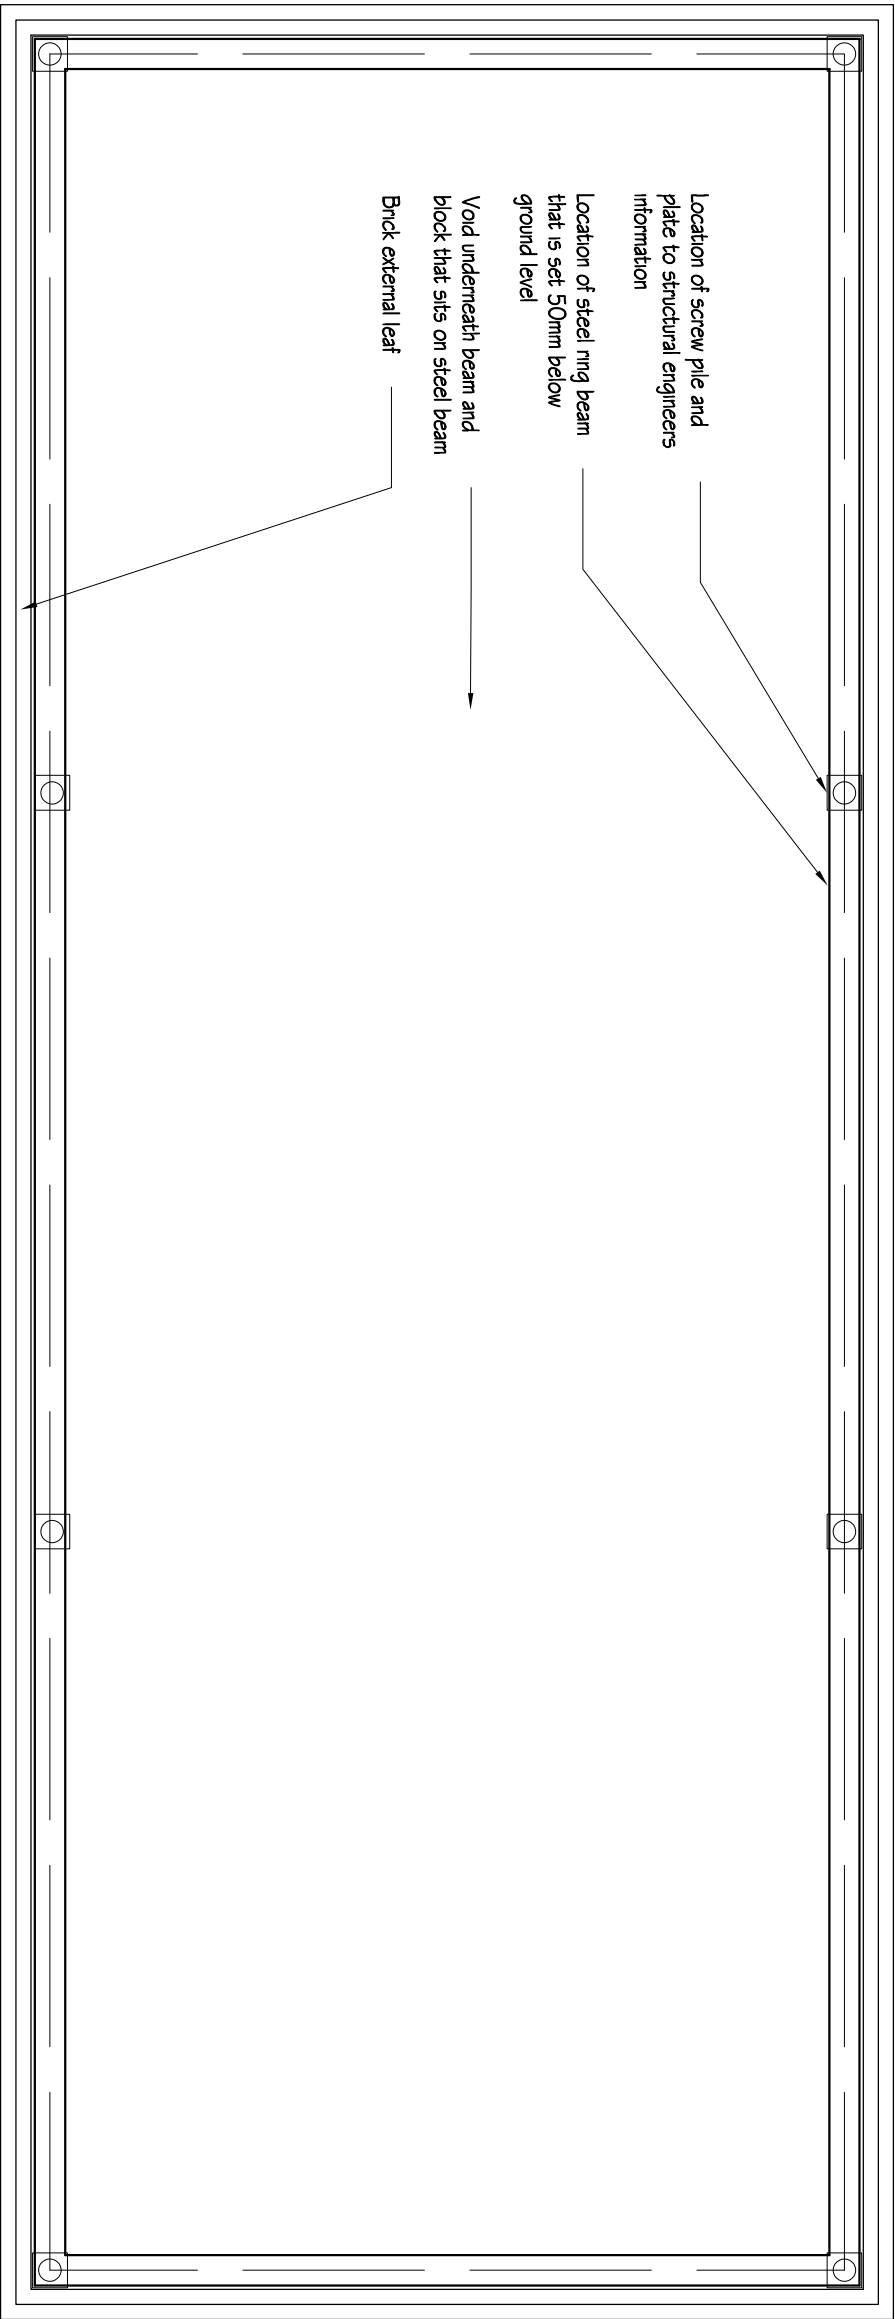


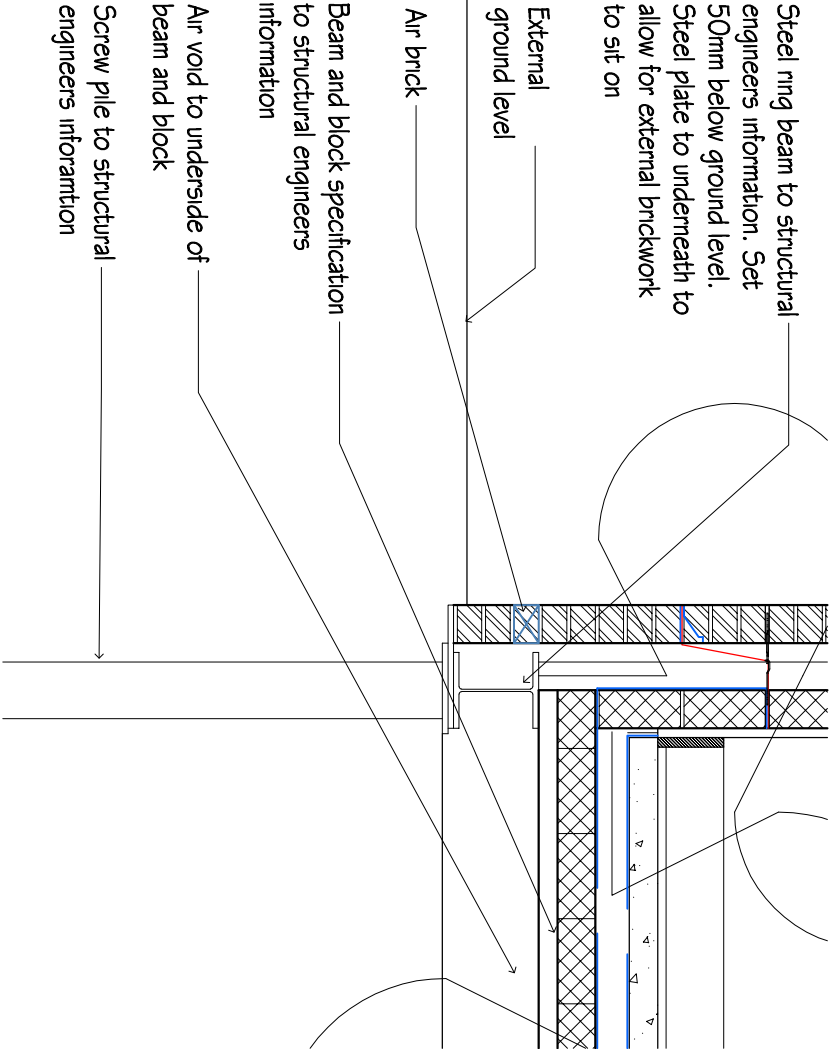

PROPOSED SCREW PILE AND STEEL RING BEAM - SCALE 1:50

 

DETAIL - SCALE 1:20

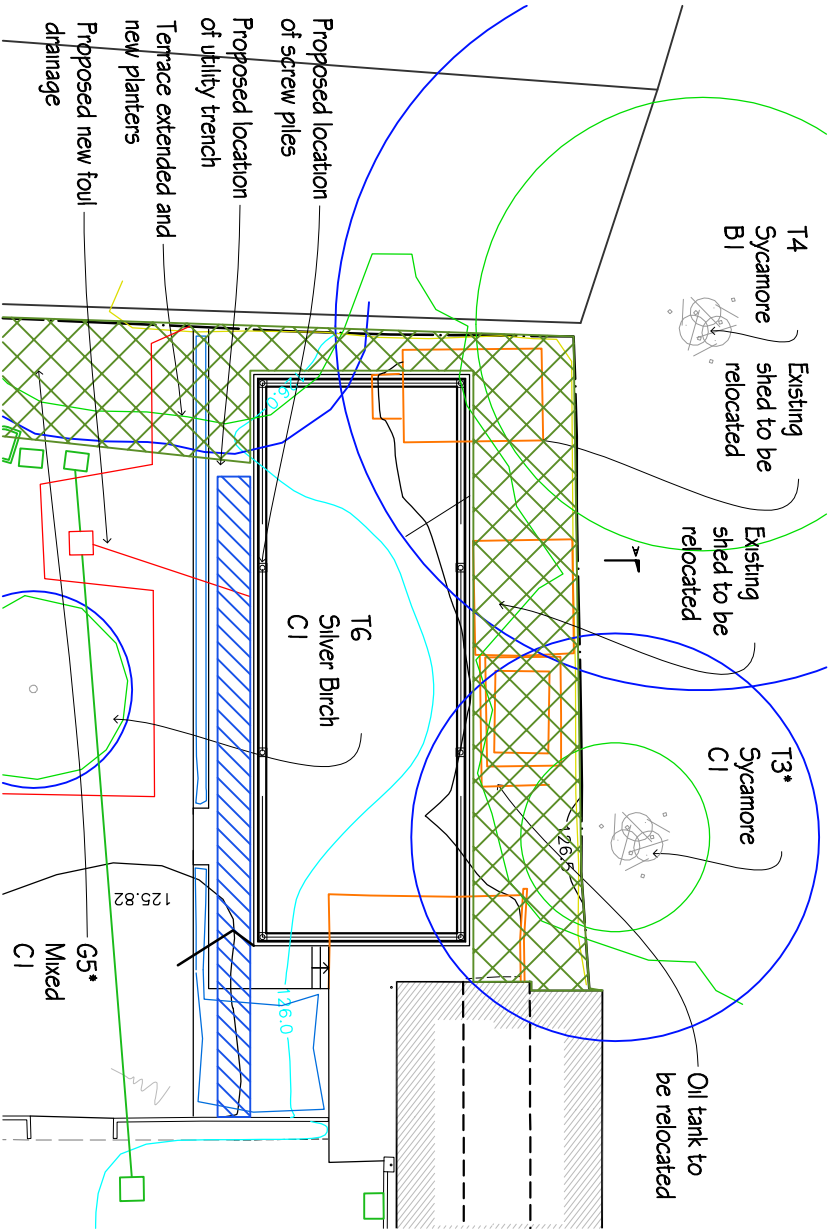


SITE PLAN - SCALE 1:200

revisions	initial	date
Contractors, Sub Contractors and Suppliers are to check all relevant dimensions and levels of site and buildings before commencing any stop drawings or building work.		
This drawing is copyright and may not be reproduced in any part of form without the written consent of Fowler Architecture and Planning		

project
THE SCHOOL HOUSE
Little Bedwyn
Wiltshire
SN8 3JG

drawing
**Proposed
Foundation**

scale	drawn by	date
1:50/20 @A3	-	Jan 2026
drawing no	rev	
240309-SK01	-	

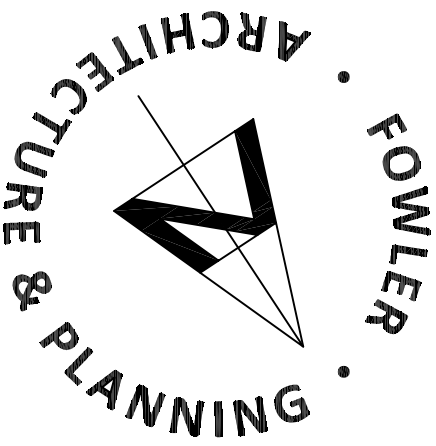

39 High Street
Pewsey
Wiltshire
SN9 5AF
tel (01672) 569444
enquiries@faap.co.uk