


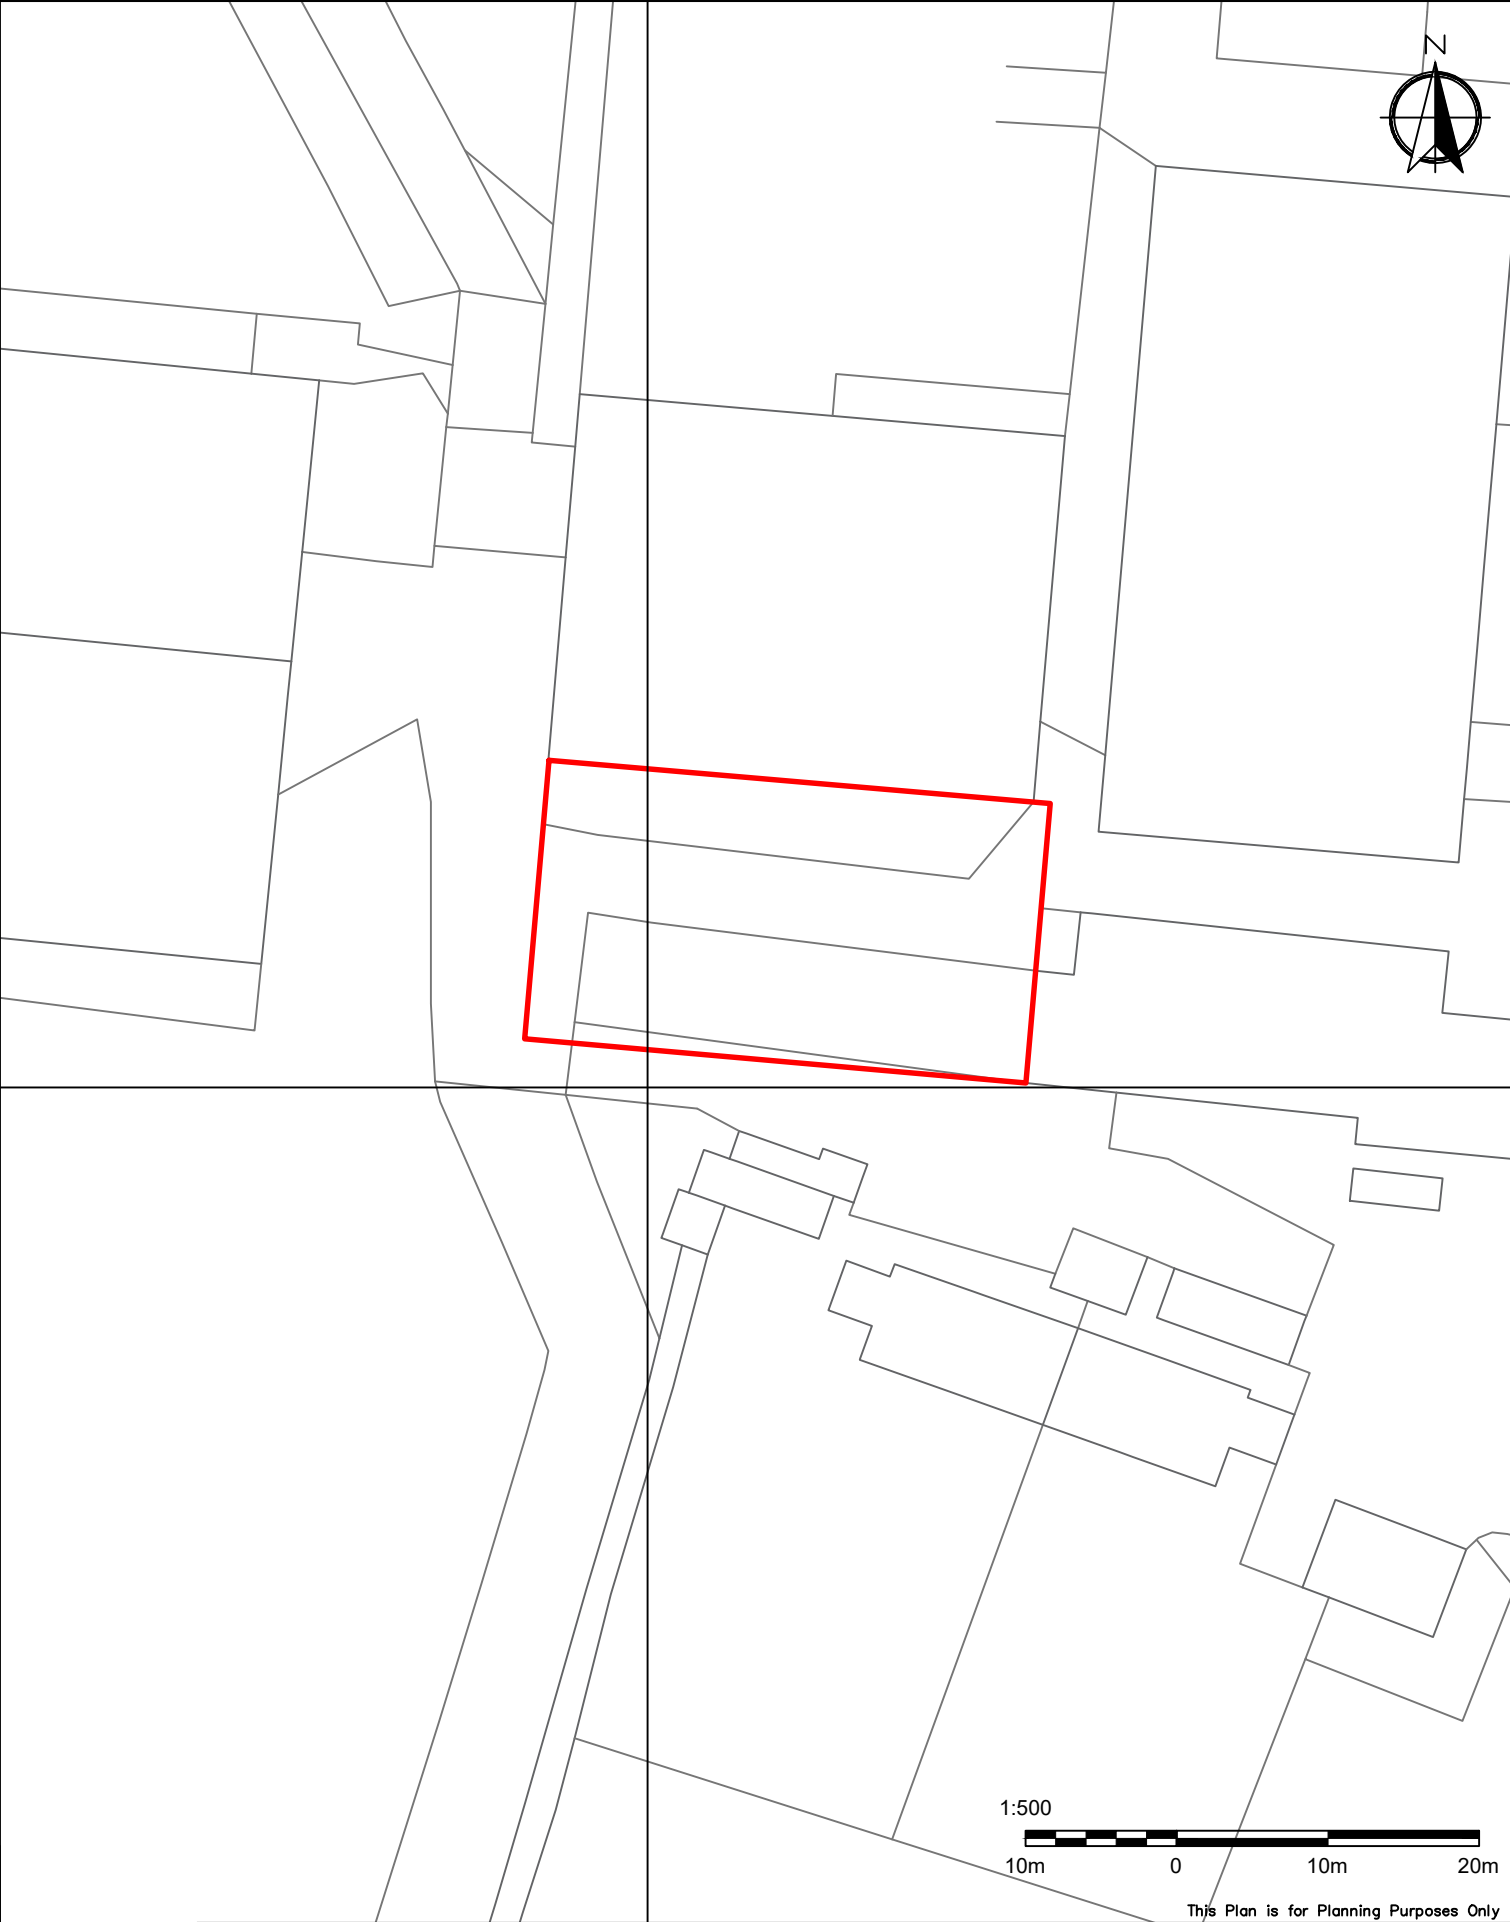

This Plan is for Planning Purposes Only

Drawing title SITE PLAN	Ref. RAC/11023/2	Rev.	Reading Agricultural Consultants Ltd Gate House Beechwood Court Long Toll Woodcote RG8 0RR 01491 684233 www.reading-ag.com  READING AGRICULTURAL CONSULTANTS			
Contract MANOR FARM LANGLEY BURRELL CHIPPENHAM SN15 4LL	Drawn by LDSB	Checked by AL				
	Scales 1:500@A4	Date Jan 2026				
			Rev.	Comment	Date	