




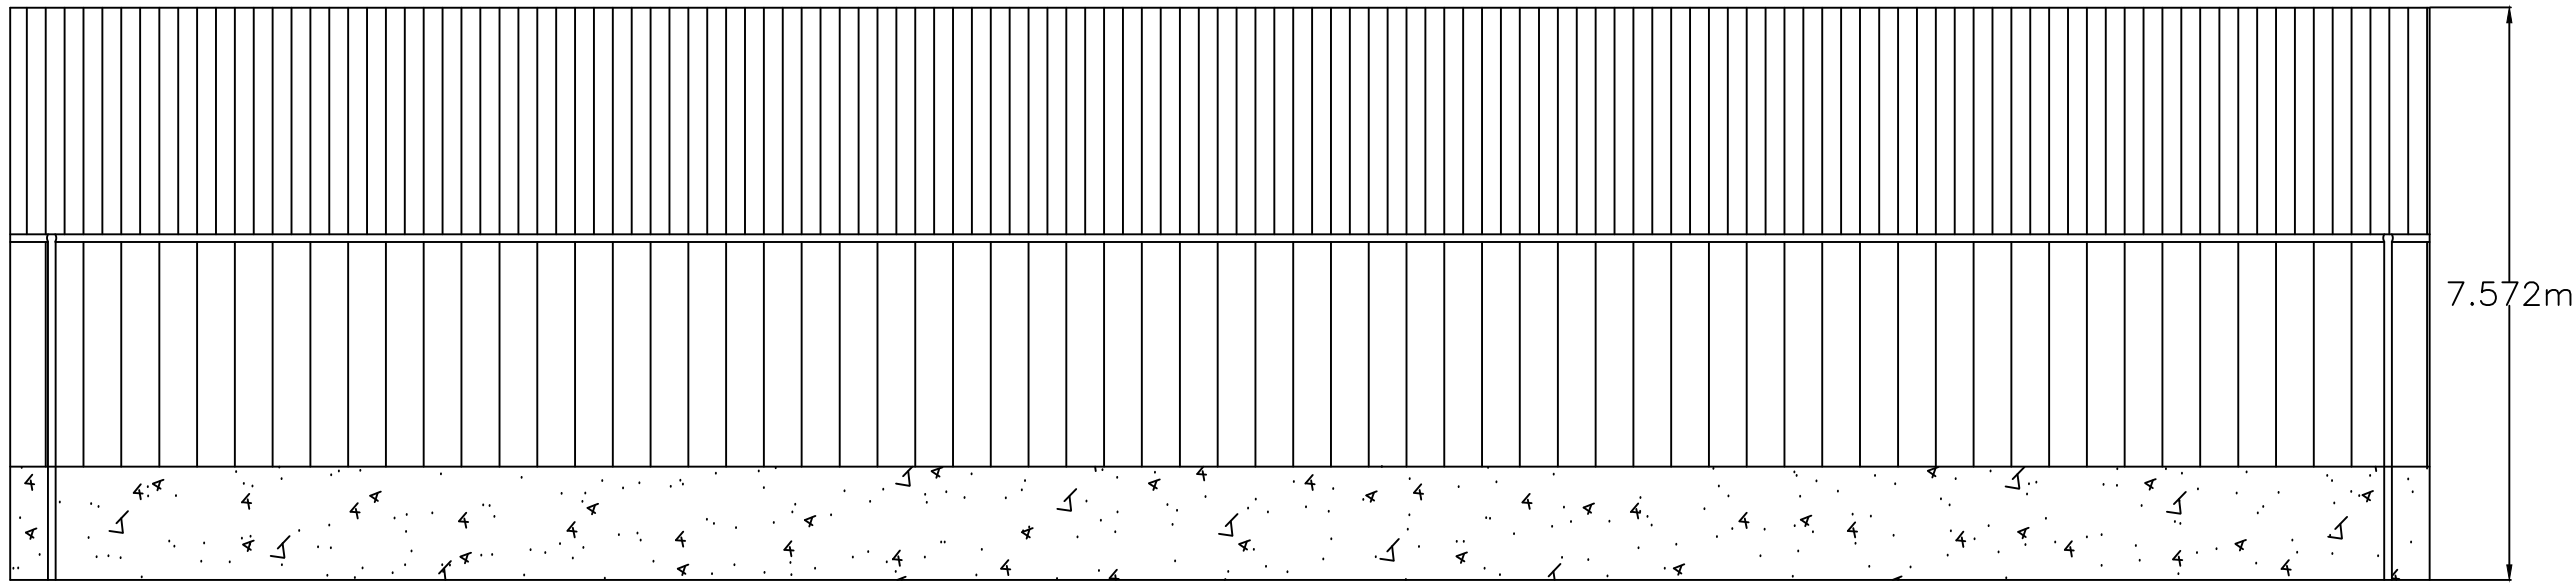


NORTHERN ELEVATION

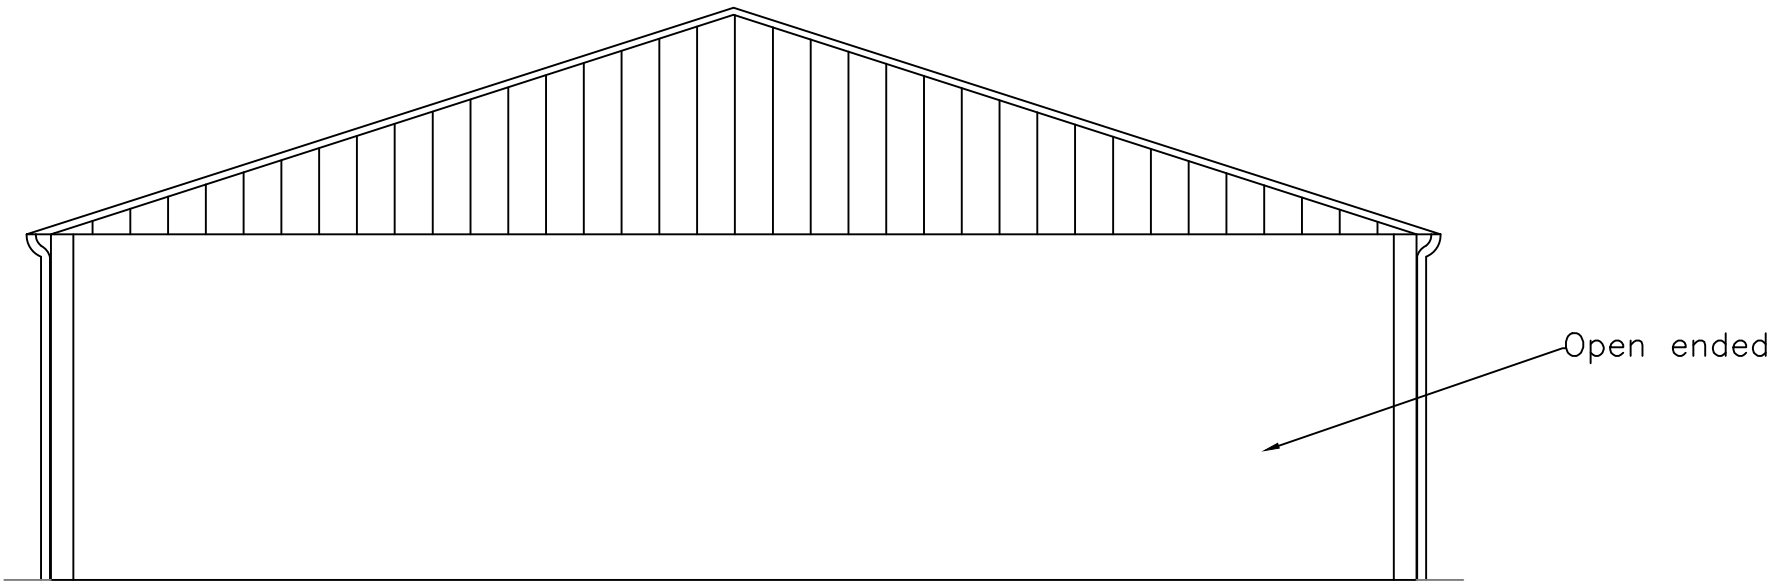


EASTERN ELEVATION

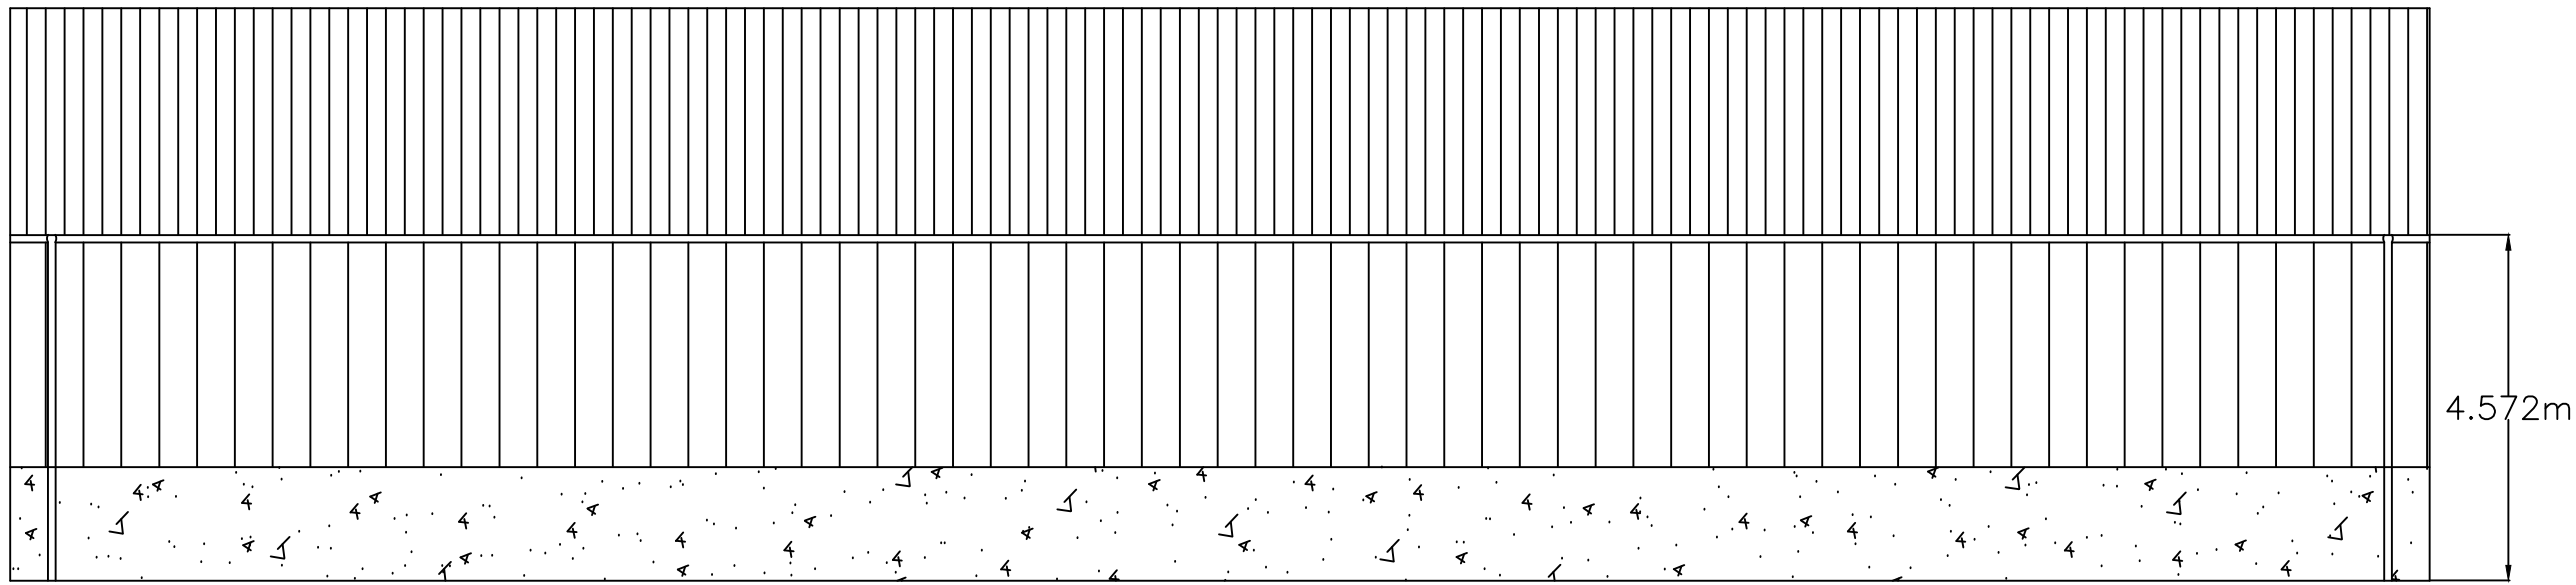

SOUTHERN ELEVATION

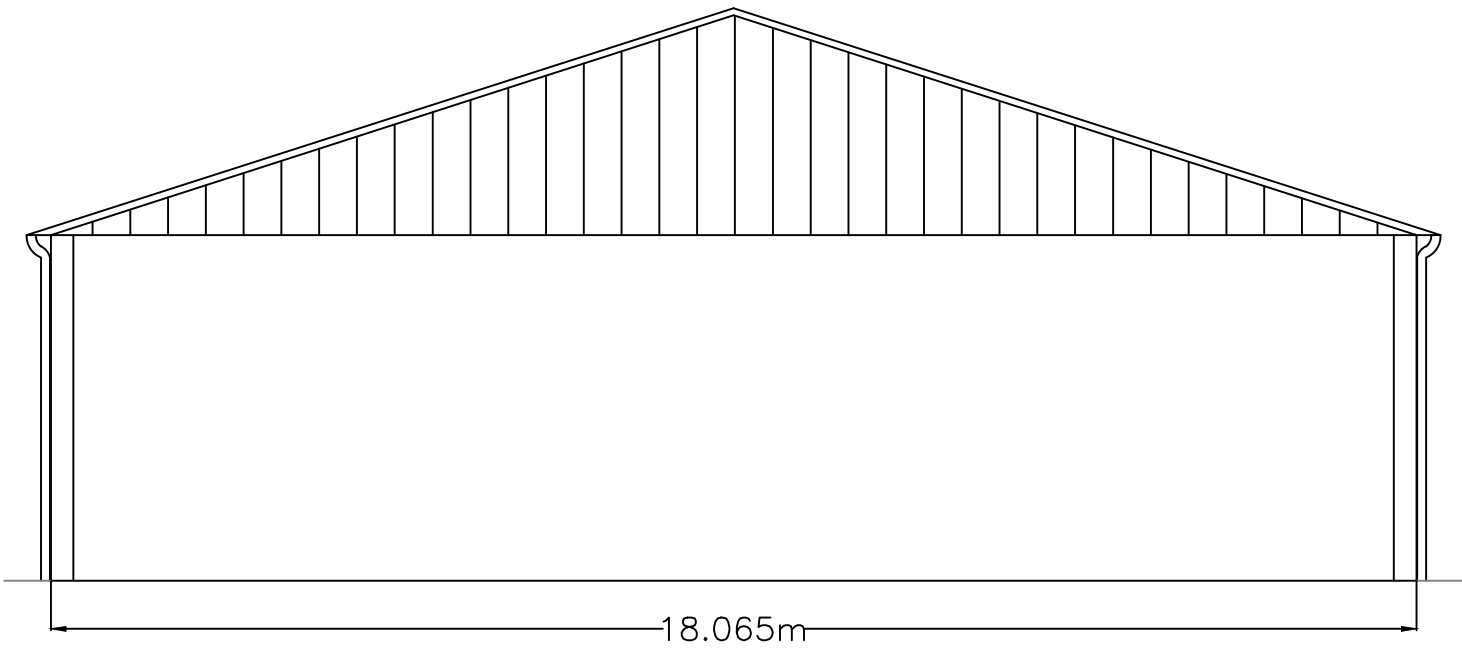

WESTERN ELEVATION

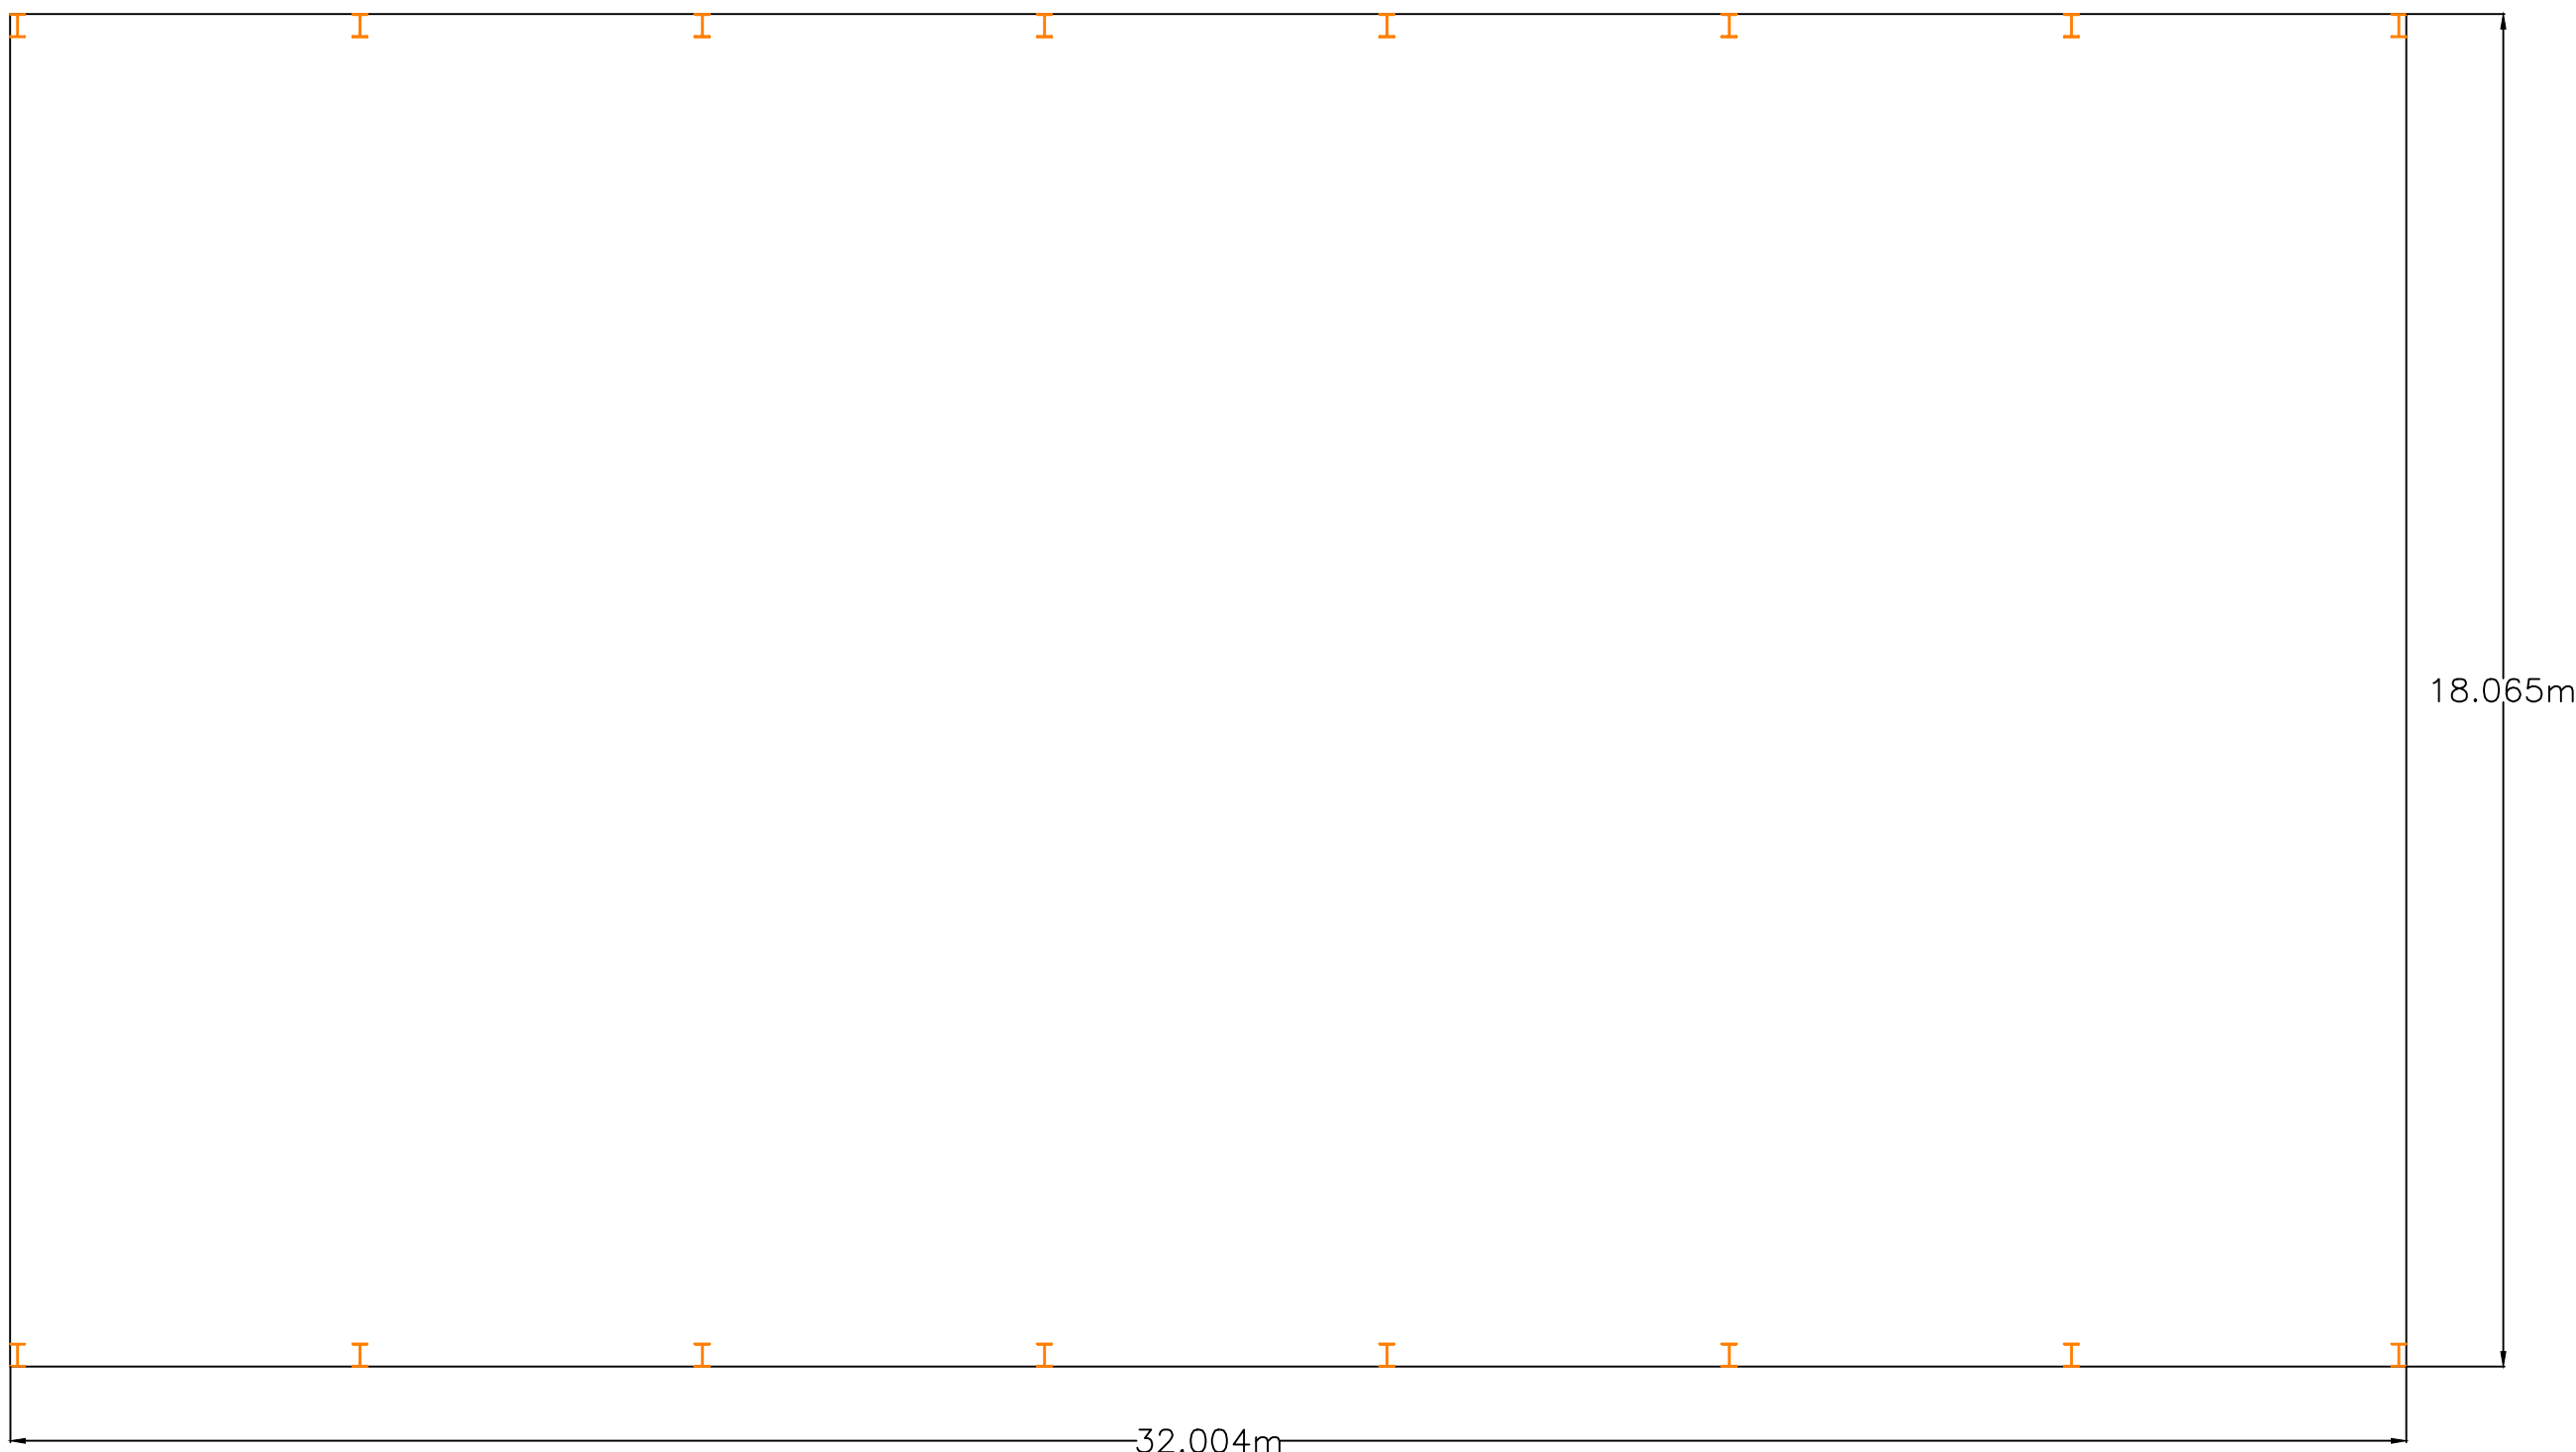

FLOOR PLAN

This Plan is for Planning Purposes Only

Rev.	Comment	Date
Drawing title ELEVATIONS		
Contract MANOR FARM LANGLEY BURRELL CHIPPENHAM SN15 4LL		
Reading Agricultural Consultants Ltd Gate House Beechwood Court Long Toll Woodcote RG8 0RR 01491 684233 www.reading-ag.com 		
Ref. RAC/11023/3		Rev.
Drawn by LDSB		Checked by AL
Scales 1:100@A1		Date Jan 2026