


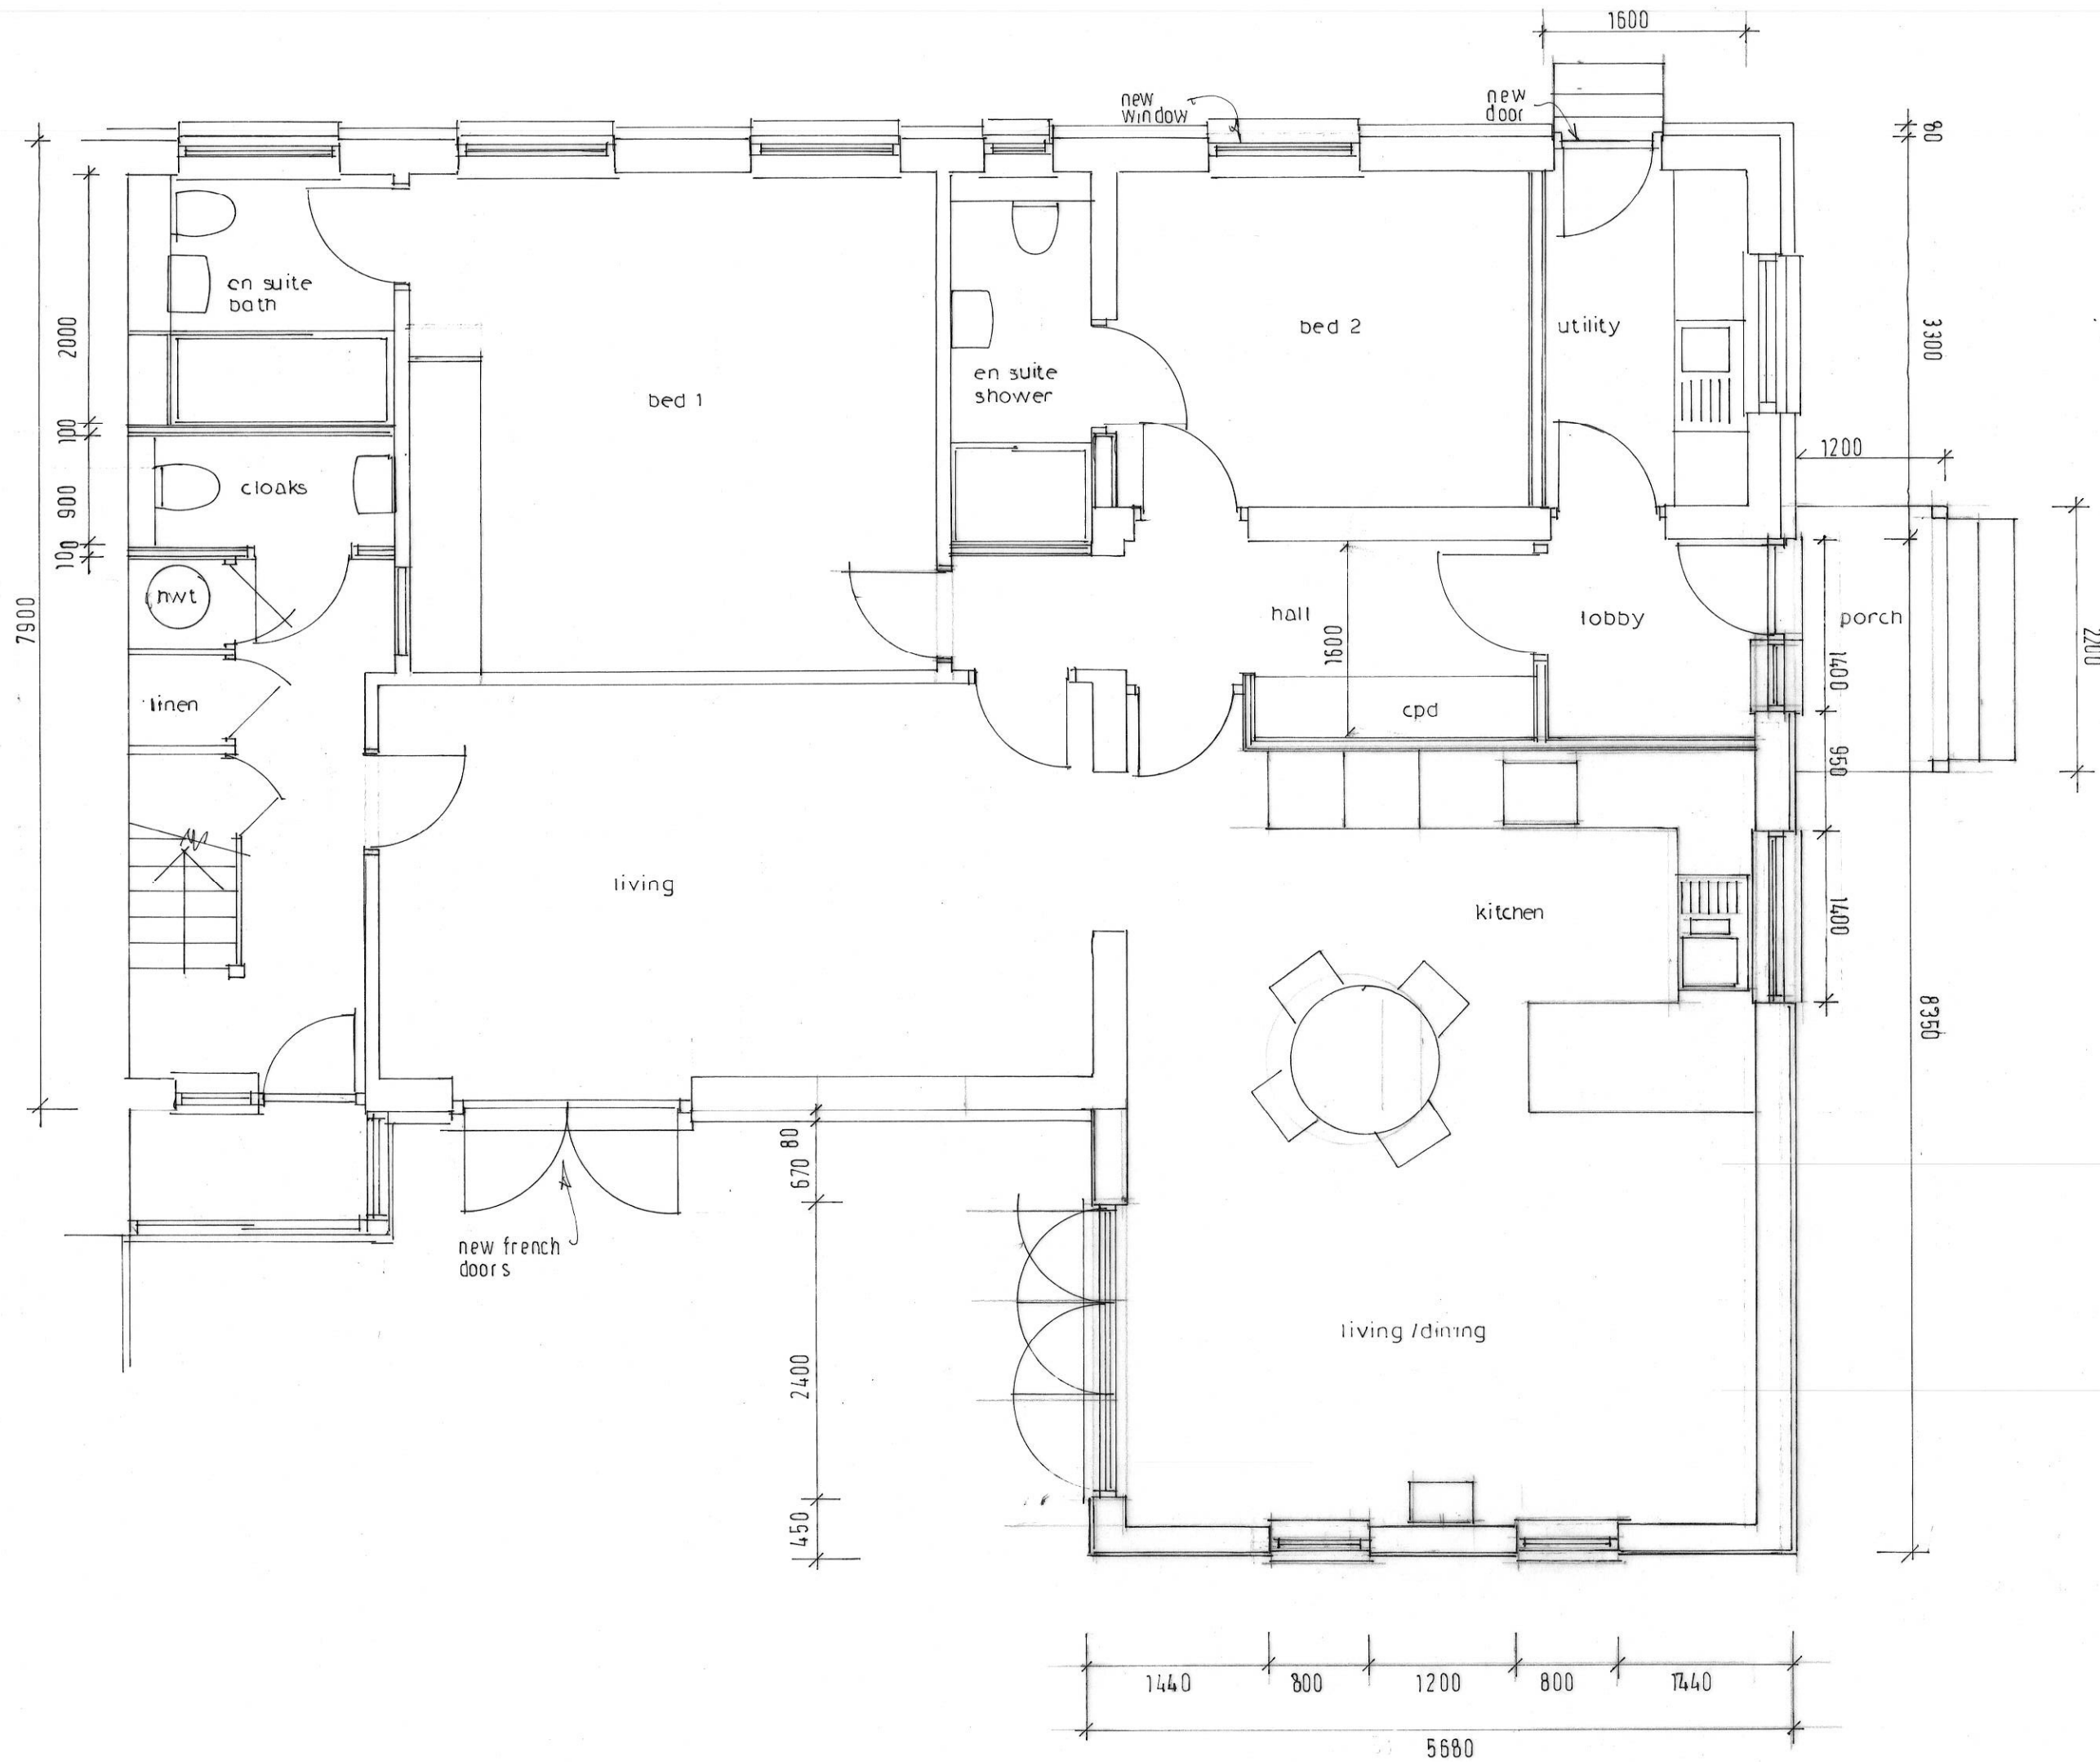

GROUND FLOOR PLAN
 PROPOSED EXTENSION and
 ALTERATIONS rev A
 EYGRET
 NUNTON DROVE NUNTON
 SALISBURY SP5 4HZ

1/ 2026
 page size A3
 0 1 2 3m
 scale 1:50