


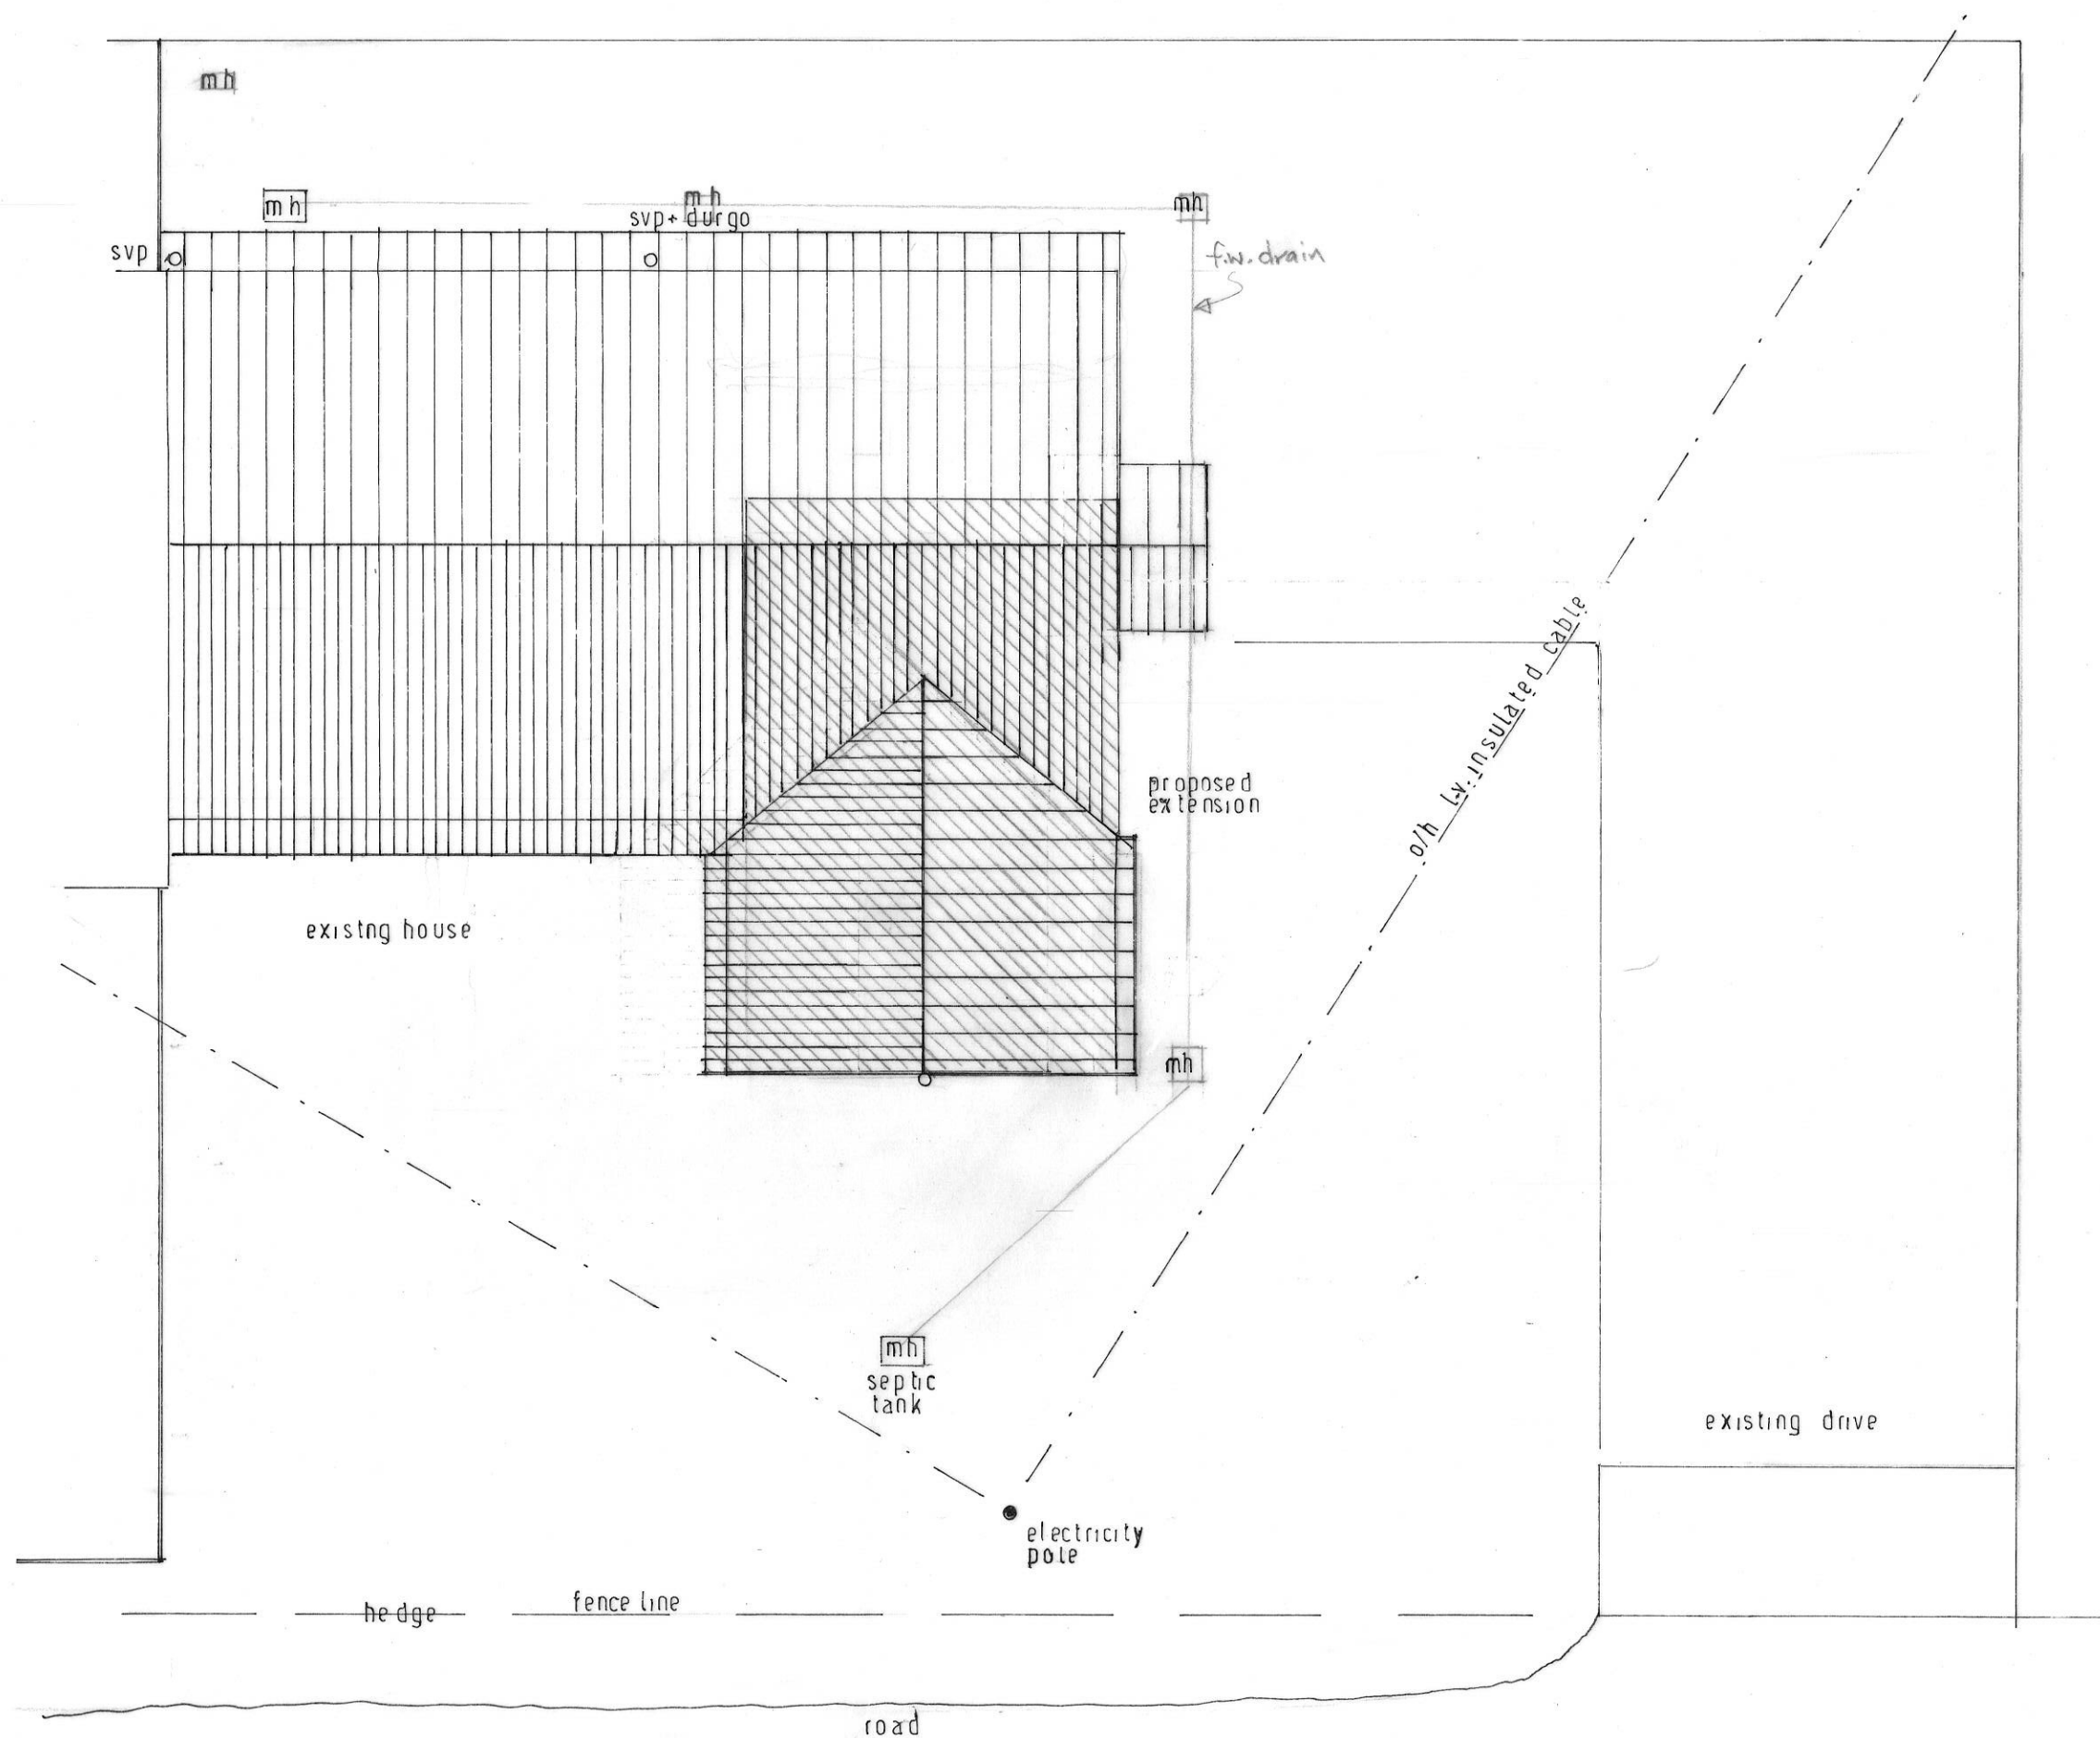

ROOF & SITE PLAN revA 31/1/2026
 PROPOSED EXTENSION
 EGRET
 NUNTON DROVE
 NUNTON
 SALISBURY
 SP5 4HZ

9/2025
 page size A3
 scale 1:100

