


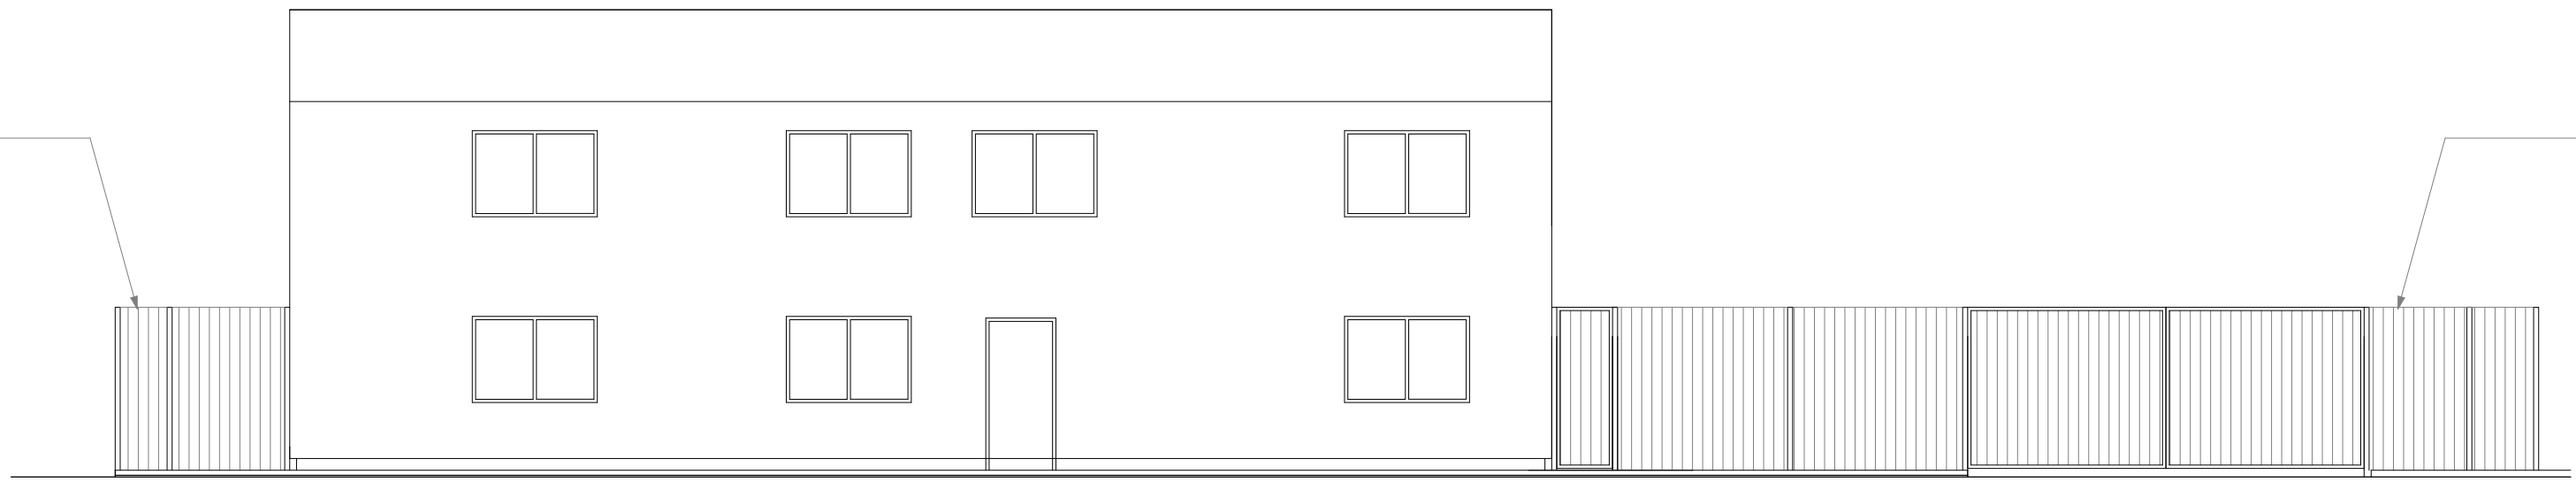

Location of proposed 8ft palisade boundary fence and gates



Location of proposed 8ft palisade boundary fence and gates


0 East Elevation 1:100



Proposed Palisade Fence - Colour to be confirmed




Proposed Palisade Fence Gate - Colour to be confirmed

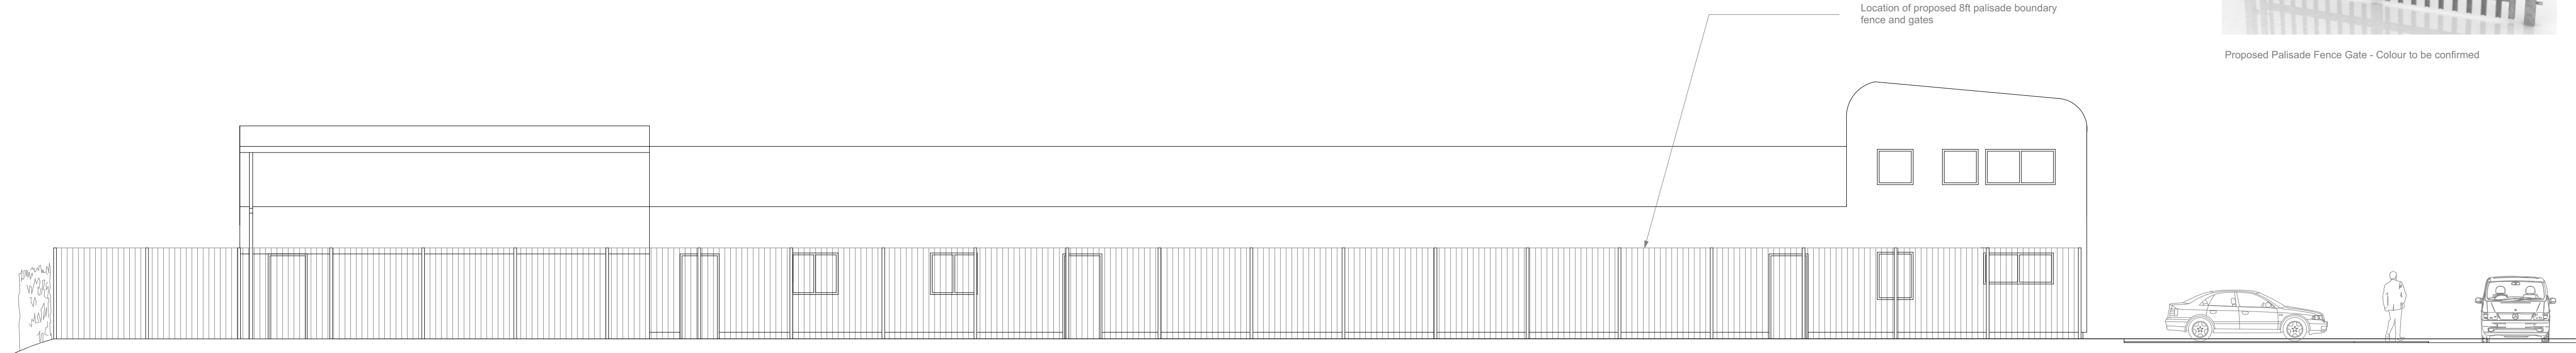


0 South Elevation 1:100

Location of proposed 8ft palisade boundary fence and gates

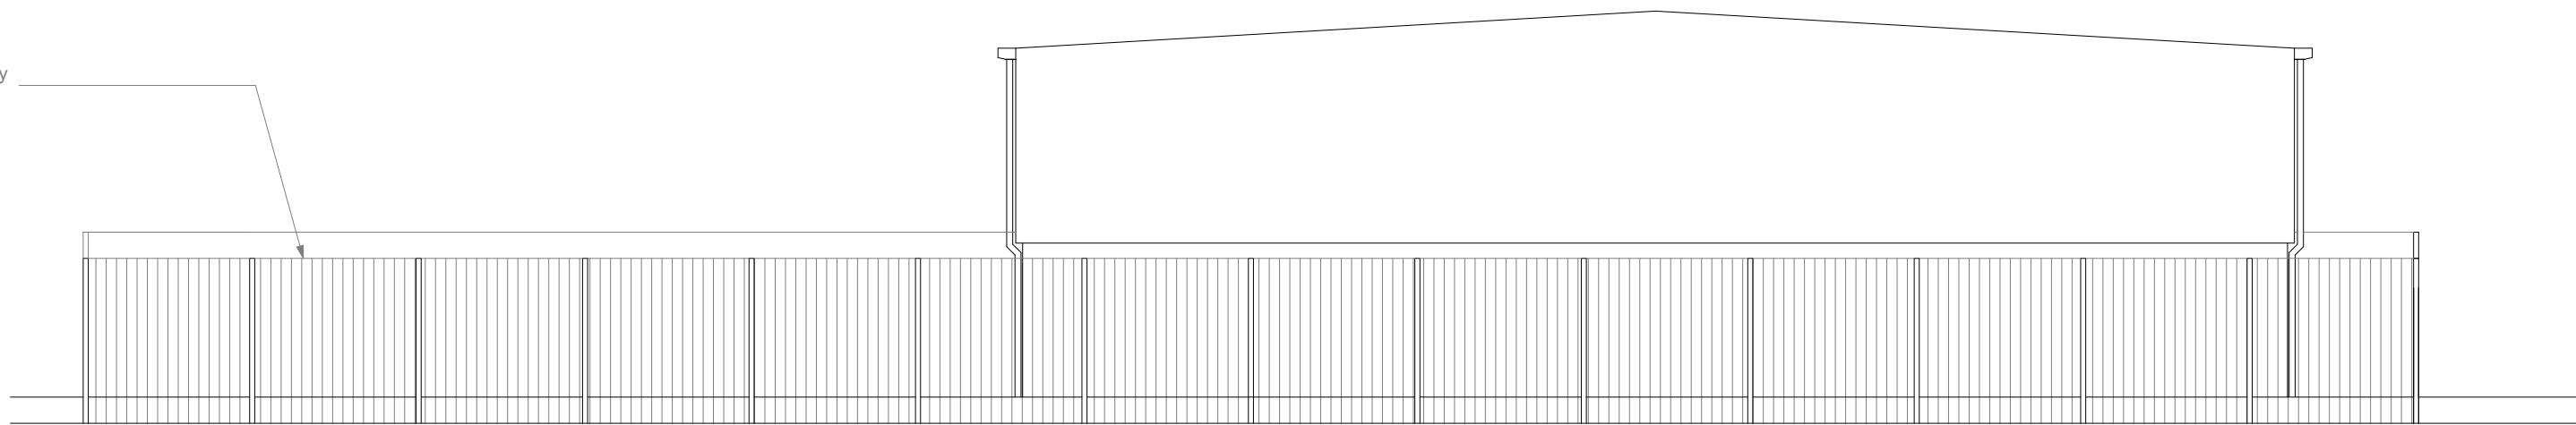

0 West Elevation 1:100

Location of proposed 8ft palisade boundary fence and gates

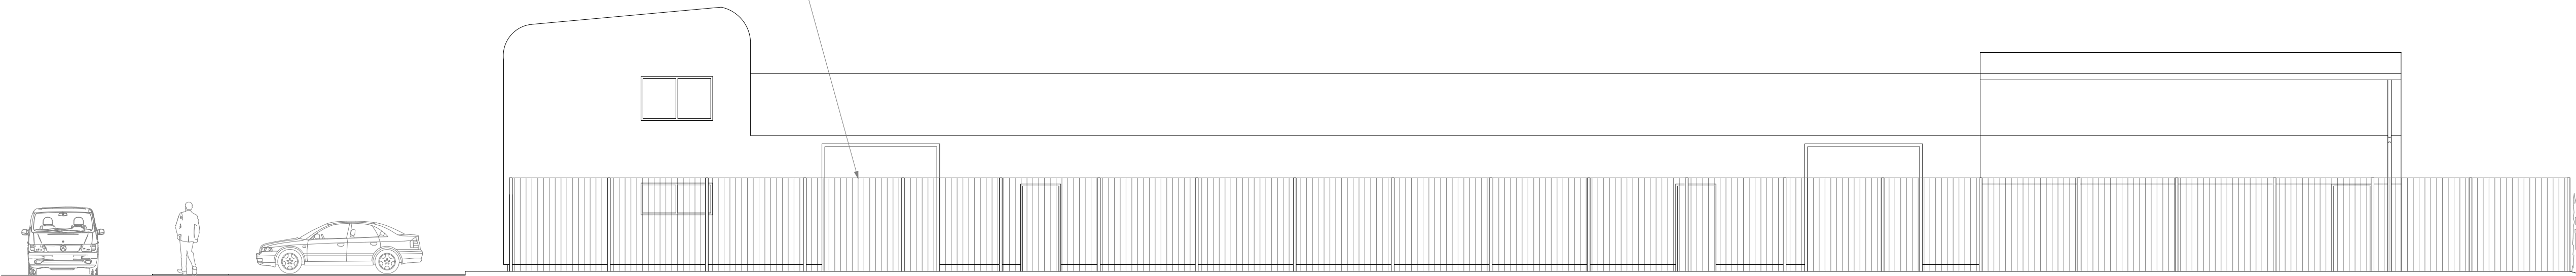

0 North Elevation 1:100

Note:
All information shown on this drawing is to be used for planning or building regulatory purposes only and not to be used in conjunction with any other information or workstage including contract, working drawings, construction and as built papers.

No responsibility is taken by Concept Drawing & Design Architects for any measurements taken of this drawing. All dimensions shown on this drawing must be checked on site by the project manager and/or contractor to ensure that they are accurate. Any dimensions that can not be achieved, the client, project manager and architect must be made aware immediately.

Concept Drawing and Design Architects have not surveyed the external landscape, or the boundary line, external ground levels, and position/size of adjoining buildings. This information, if shown on the drawings, are just a representation of what might be done. Concept Drawing and Design Architects take no responsibility for the accuracy of the information relating to these topics.

The Party Wall Act may apply if any of the following categories of building work apply:

1. Work on an existing wall or structure shared with another property.
2. Building a new retaining wall or a wall of a building up to, near or outside the boundary with a neighbouring property.
3. Excavating near a neighbouring building.

It is the responsibility of the client/owner to determine whether the act applies and if so notify all adjoining owners in accordance with the act. Further information can be found on the government and local government websites.

Concept Drawing and Design Architects take no liability or responsibility for the accuracy or the information shown on this drawing as it is as per the information provided by client. All liability and responsibility for the accuracy of the existing and proposed building still remains with them.

PROJECT
2538 - Unit L1 Redman Road
LML Products Ltd

Calne
Wiltshire, SN11 9PL

Proposed Boundary Fence

DRAWING:
Proposed Elevations
1:100@A1

Drg No:2538.03.11 Rev:
03/02/2026

 **CONCEPT**
DRAWING AND DESIGN ARCHITECTS LTD

 **RIBA** 
Chartered Practice

Telephone: 07557505990

Email: concept@drawinganddesign.co.uk

Website: www.drawinganddesign.co.uk

You can also find us on Facebook and Twitter