



Rowan Height

This drawing is copyright and is not to be reproduced. The contractor will be held responsible for the accuracy of works involving the setting out and checking of all dimensions on the drawing and on site. Dimensions must not be scaled from this drawing. Unless for planning purposes

- Material Key:**
- 1. Roof - tiles to match existing.
 - 2. Roof - warm flat roof - SPM light grey.
 - 3. windows - UPVC white to match existing.
 - 4. grey sliding doors.
 - 5. Walls - plinth brickwork to match existing.
 - 6. Walls - light colour render.
 - 7. fascias and soffits - white to match existing.
 - 8. Walls - Timber cladding.
 - 9. Oak frame to garage.
 - 10. Timber garage double doors.

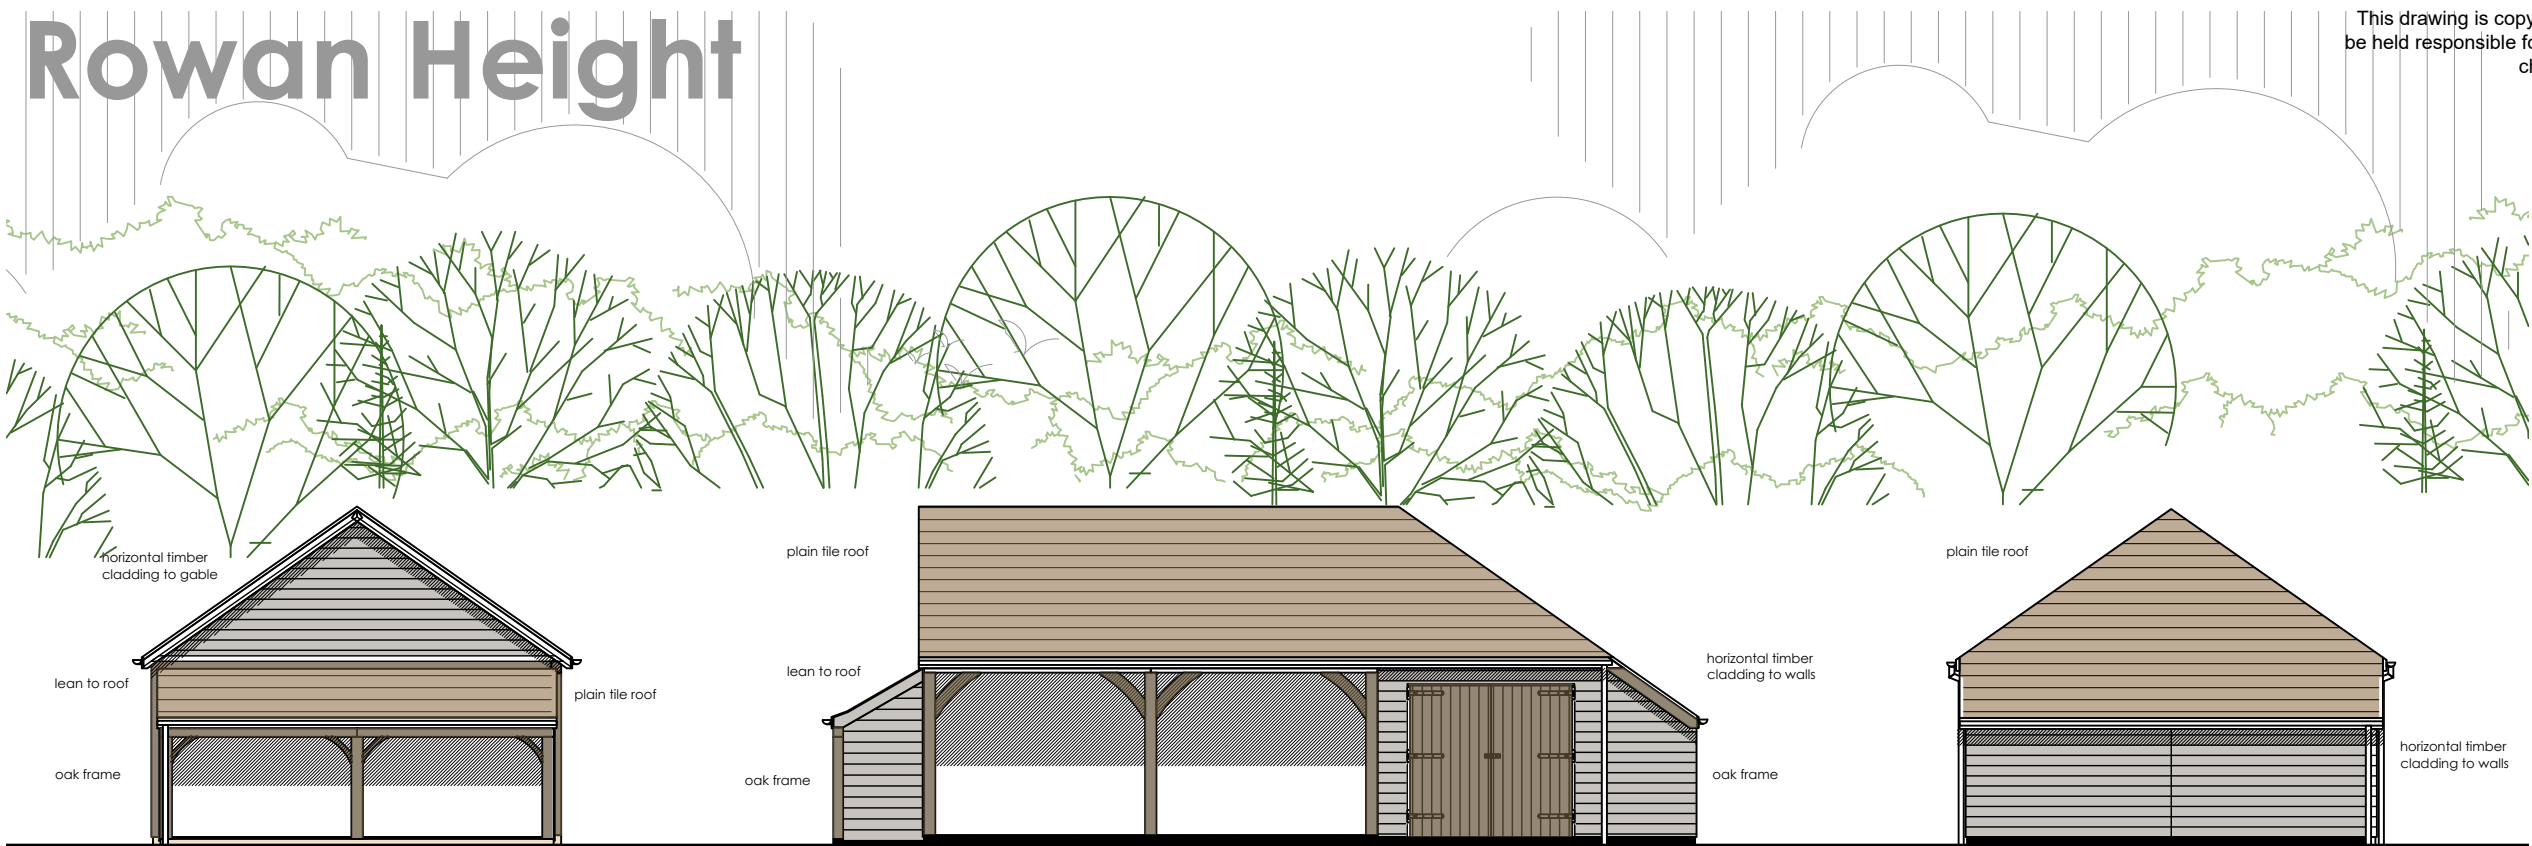


02 - Proposed side elevation 1:100 01 - Proposed front elevation 1:100 04 - Proposed side elevation 1:100

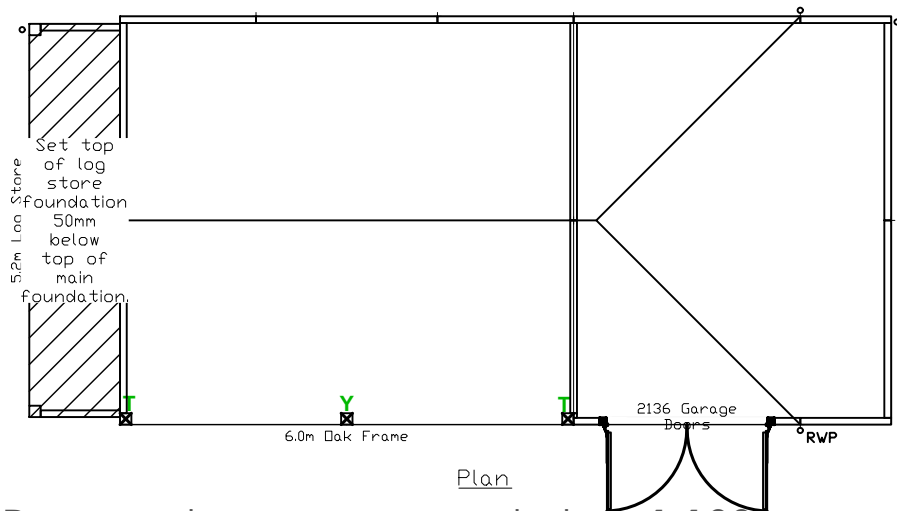


Proposed garage ground plan 1:100

03

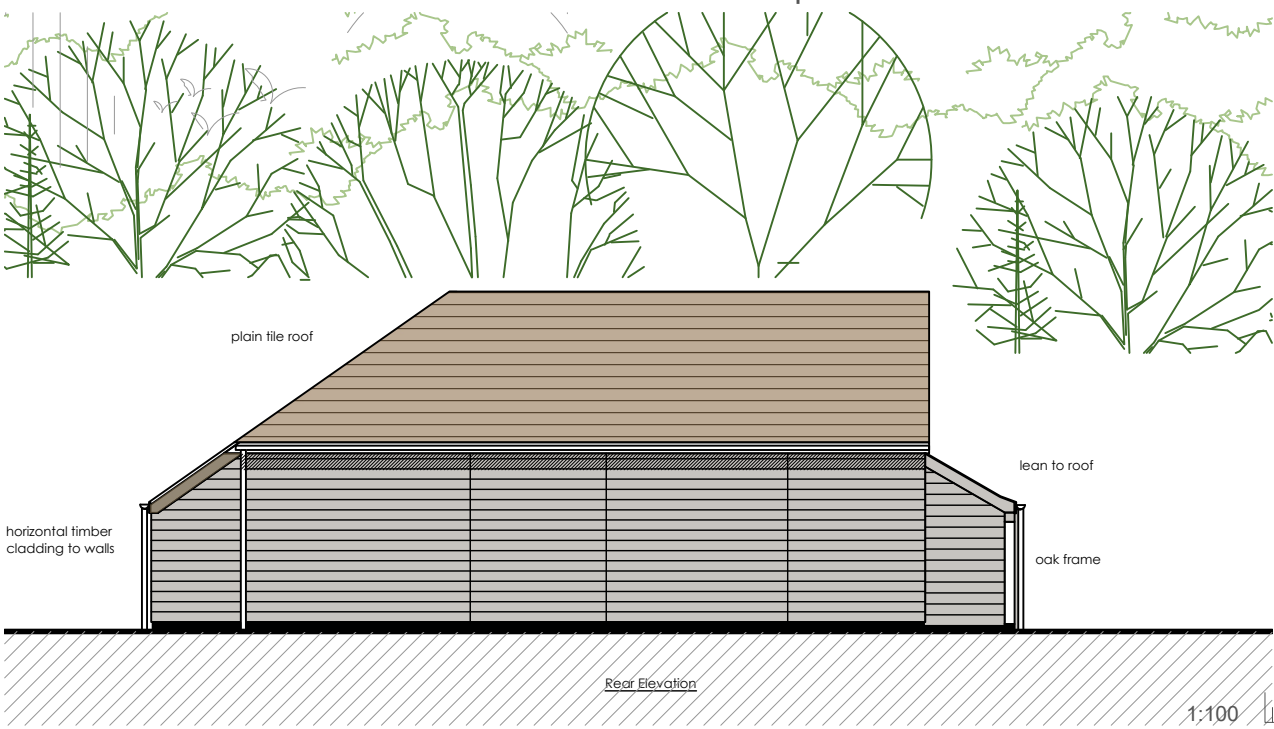

03 - Proposed rear elevation 1:100

02

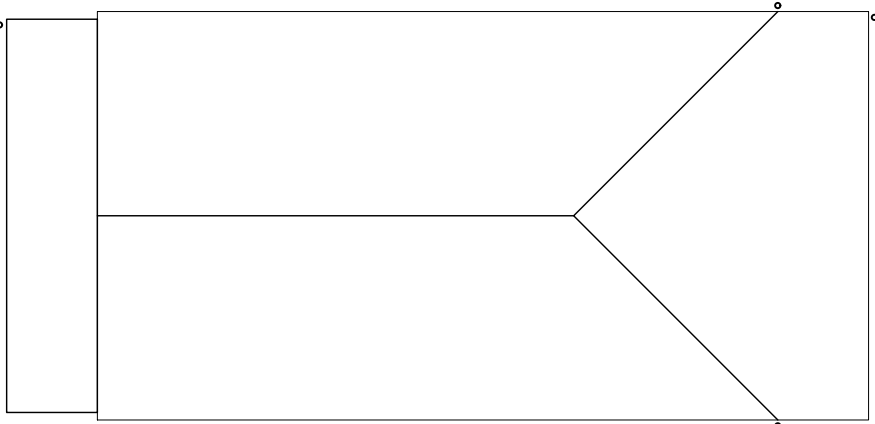

01

Proposed garage roof plan 1:100

04

Client: Mr and Mrs Proudley		Planning	
Project: Rowan Height, Downton Hill, Redlynch, Salisbury, Wilts, SP5 2JF		Drawing No: 458-02-011	Revision:
Title: Proposed garage	Drawn: sb Check: NB	Scale: 1:100 @a3	First Issue: Dec. 2025

bircharchitects
Lambourne, Grove Lane, Redlynch, Salisbury, Wilts, SP5 2NR
T: +44 (0)1725 510407
e: info@bircharchitects.co.uk