

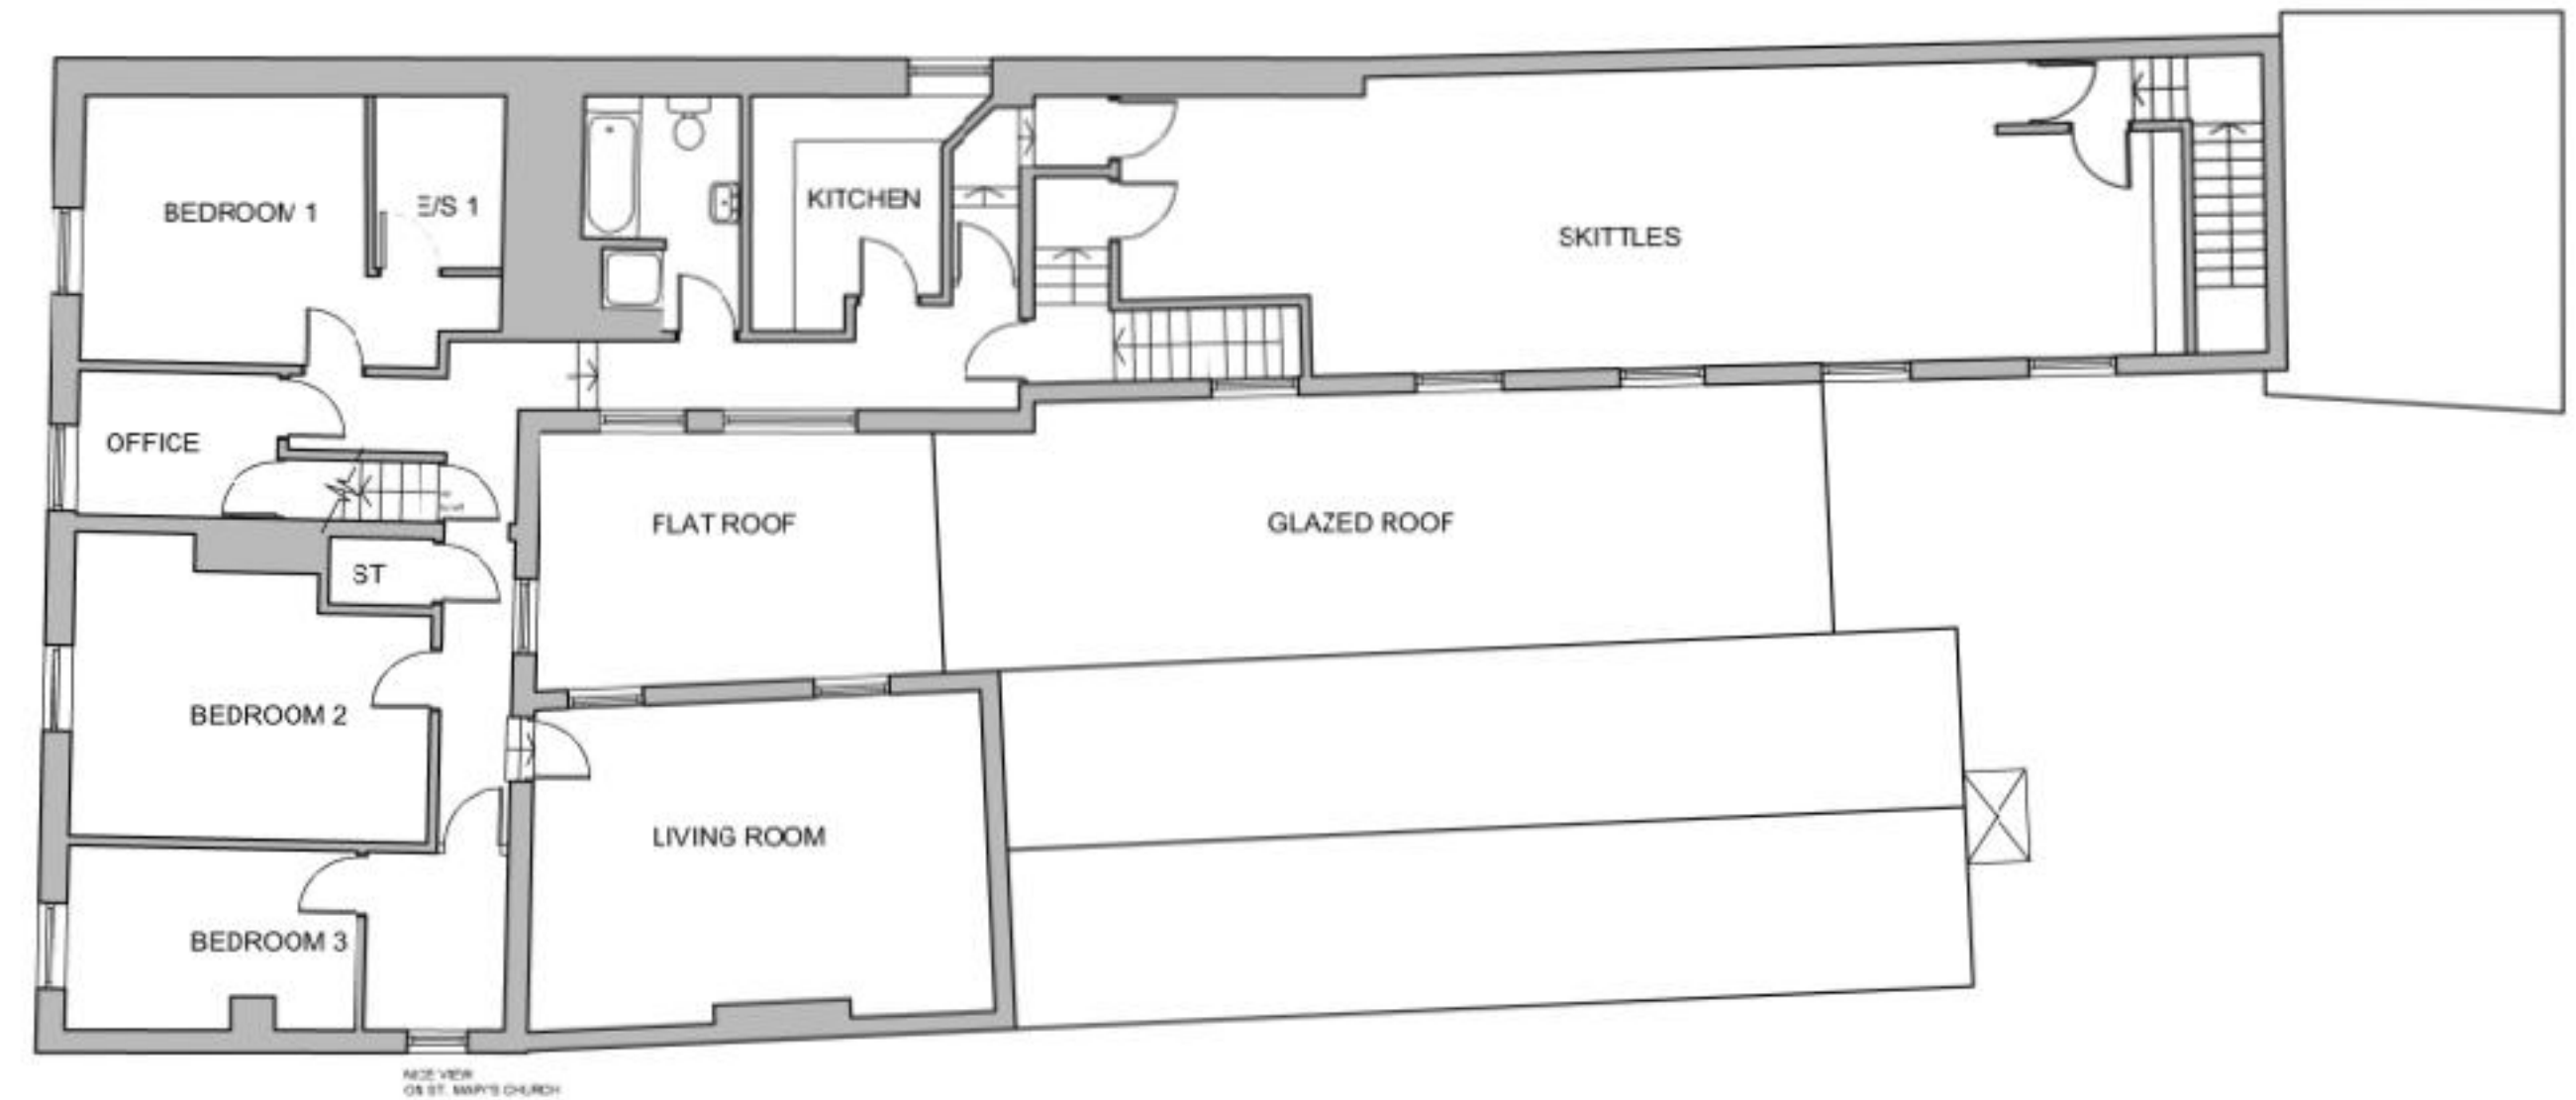
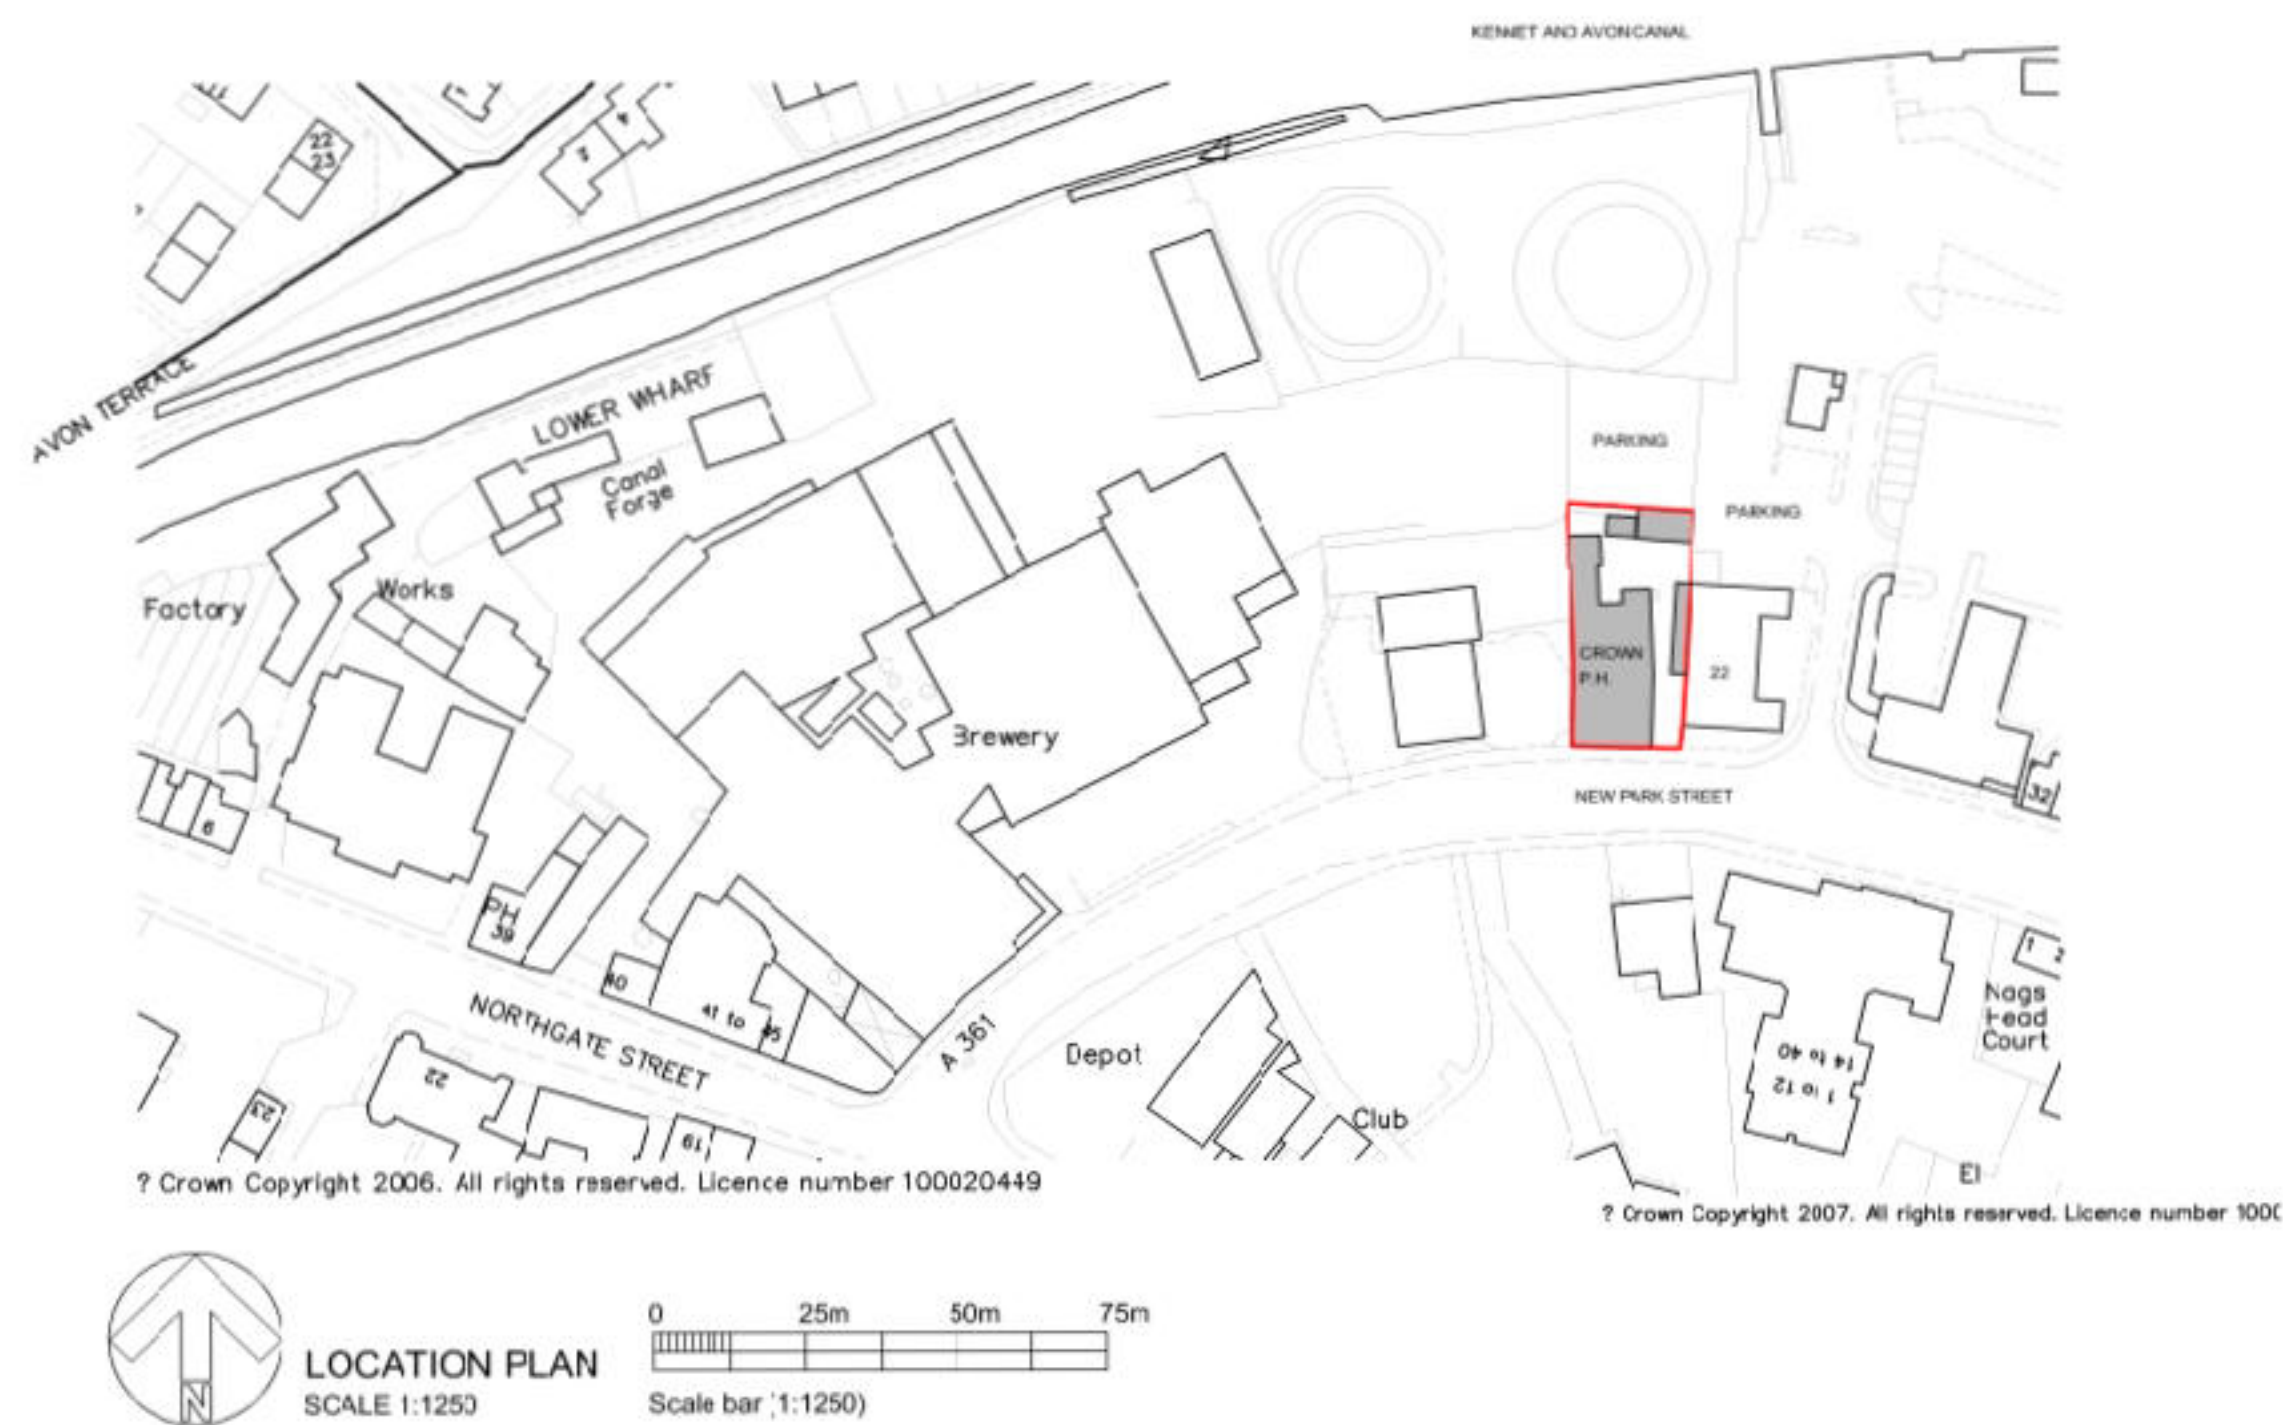


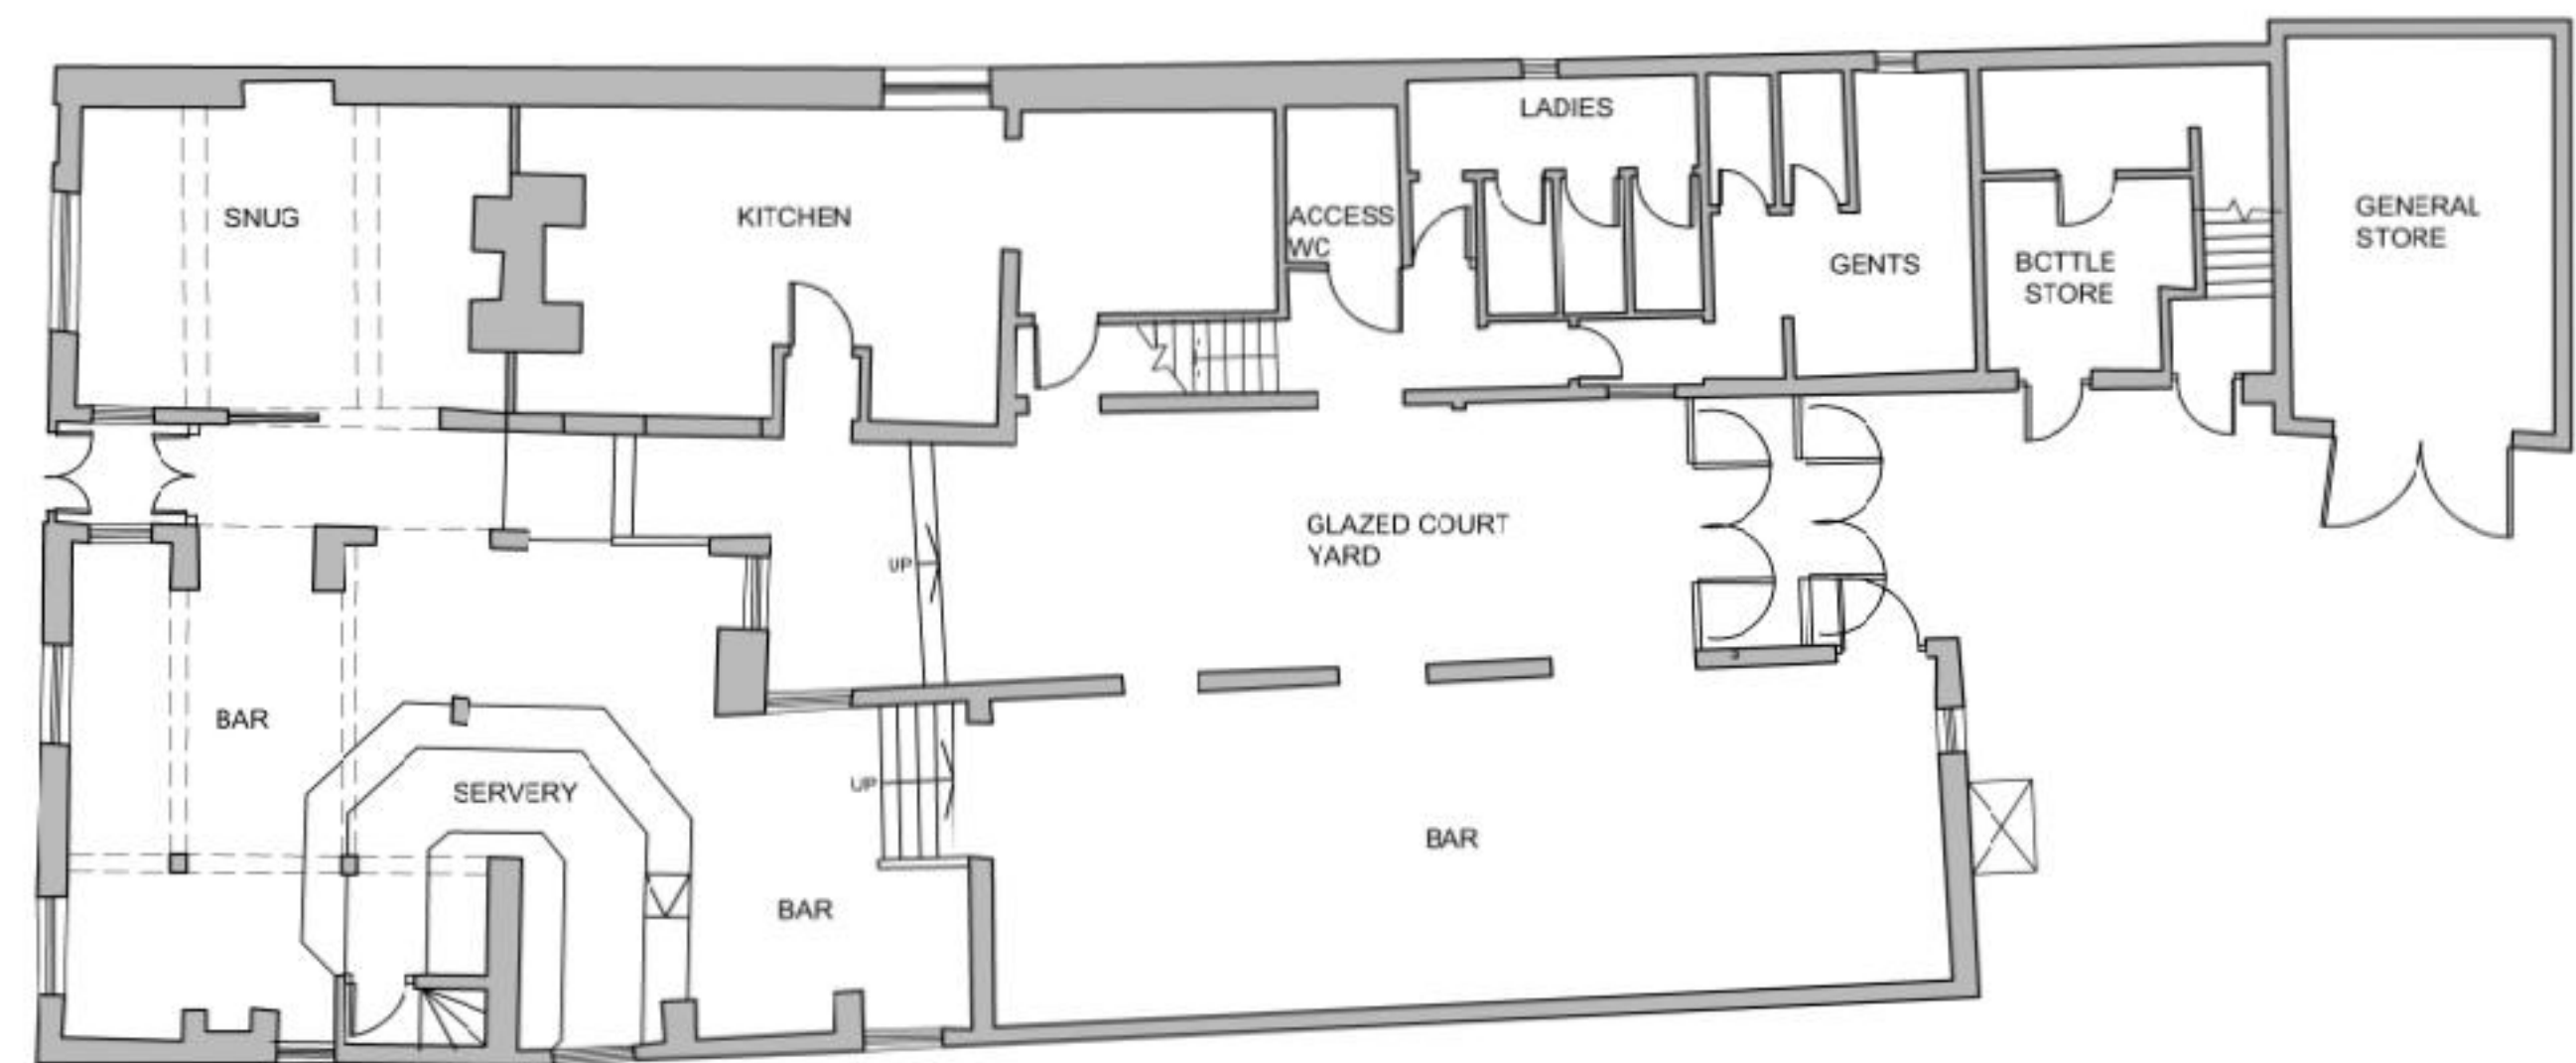

 **EXISTING
FIRST FLOOR PLAN**
SCALE 1: 100

0 1m 2m 3m 4m 5m 6m
Scale bar (1:100)

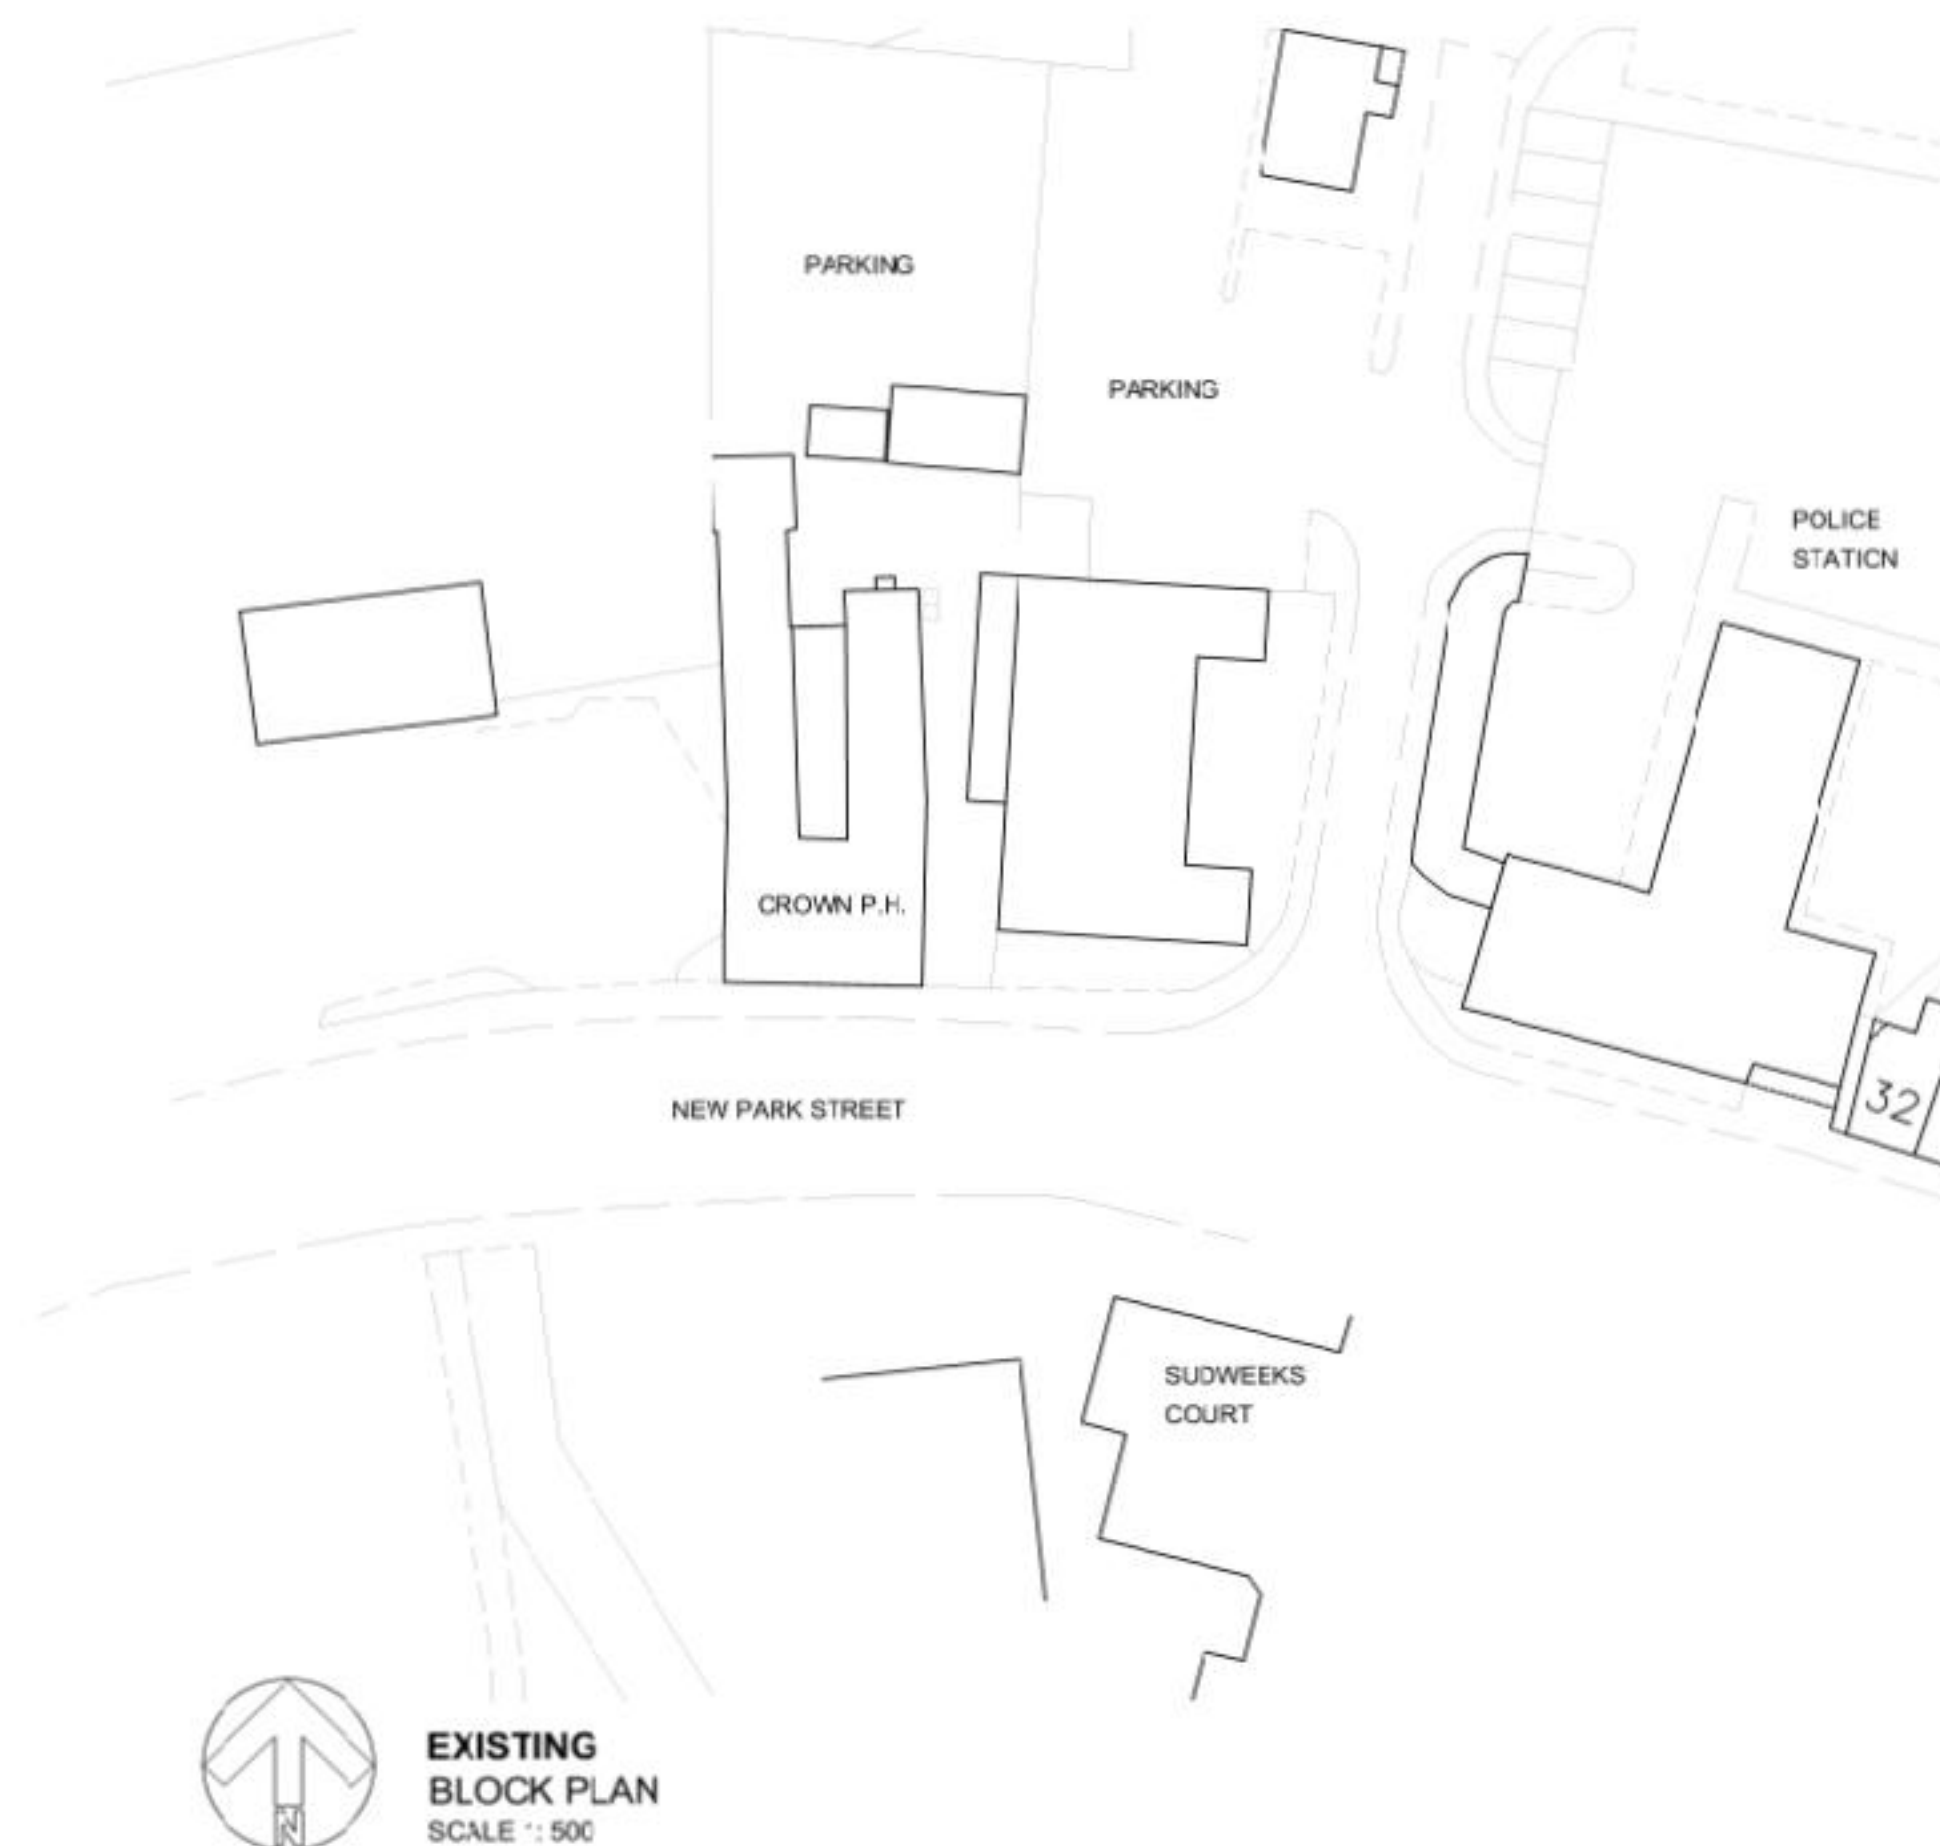

 **EXISTING
GROUND FLOOR PLAN**
SCALE 1: 100

A	16/07/25	Plans amended. Notes added	SW
Rev.	Date		Init
CLIENT			
WADWORTH & CO LTD			
PROJECT			
CROWN P.H. DEVIZES CONVERSION TO SIGN SHOP AND MISCELLANEOUS BREWERY RELATED ACTIVITIES			
DRAWING			
EXISTING PLANS			
DRAWN:	Date:	Scale:	
SW	07/06/2025	AS NOTED	
Drawing number	4410-01	@ A1	
		Rev.	A
DOLMAN			
ARCHITECTURAL DESIGNERS		BUILDING SURVEYORS	
COST CONSULTANTS		CDM PRINCIPAL DESIGNERS	
Sussex House Bath Road Devizes Wiltshire SN10 2AF			
Tel: 01180 729456 Web: www.dolmansurveyors.co.uk Email: info@dolmansurveyors.co.uk			