
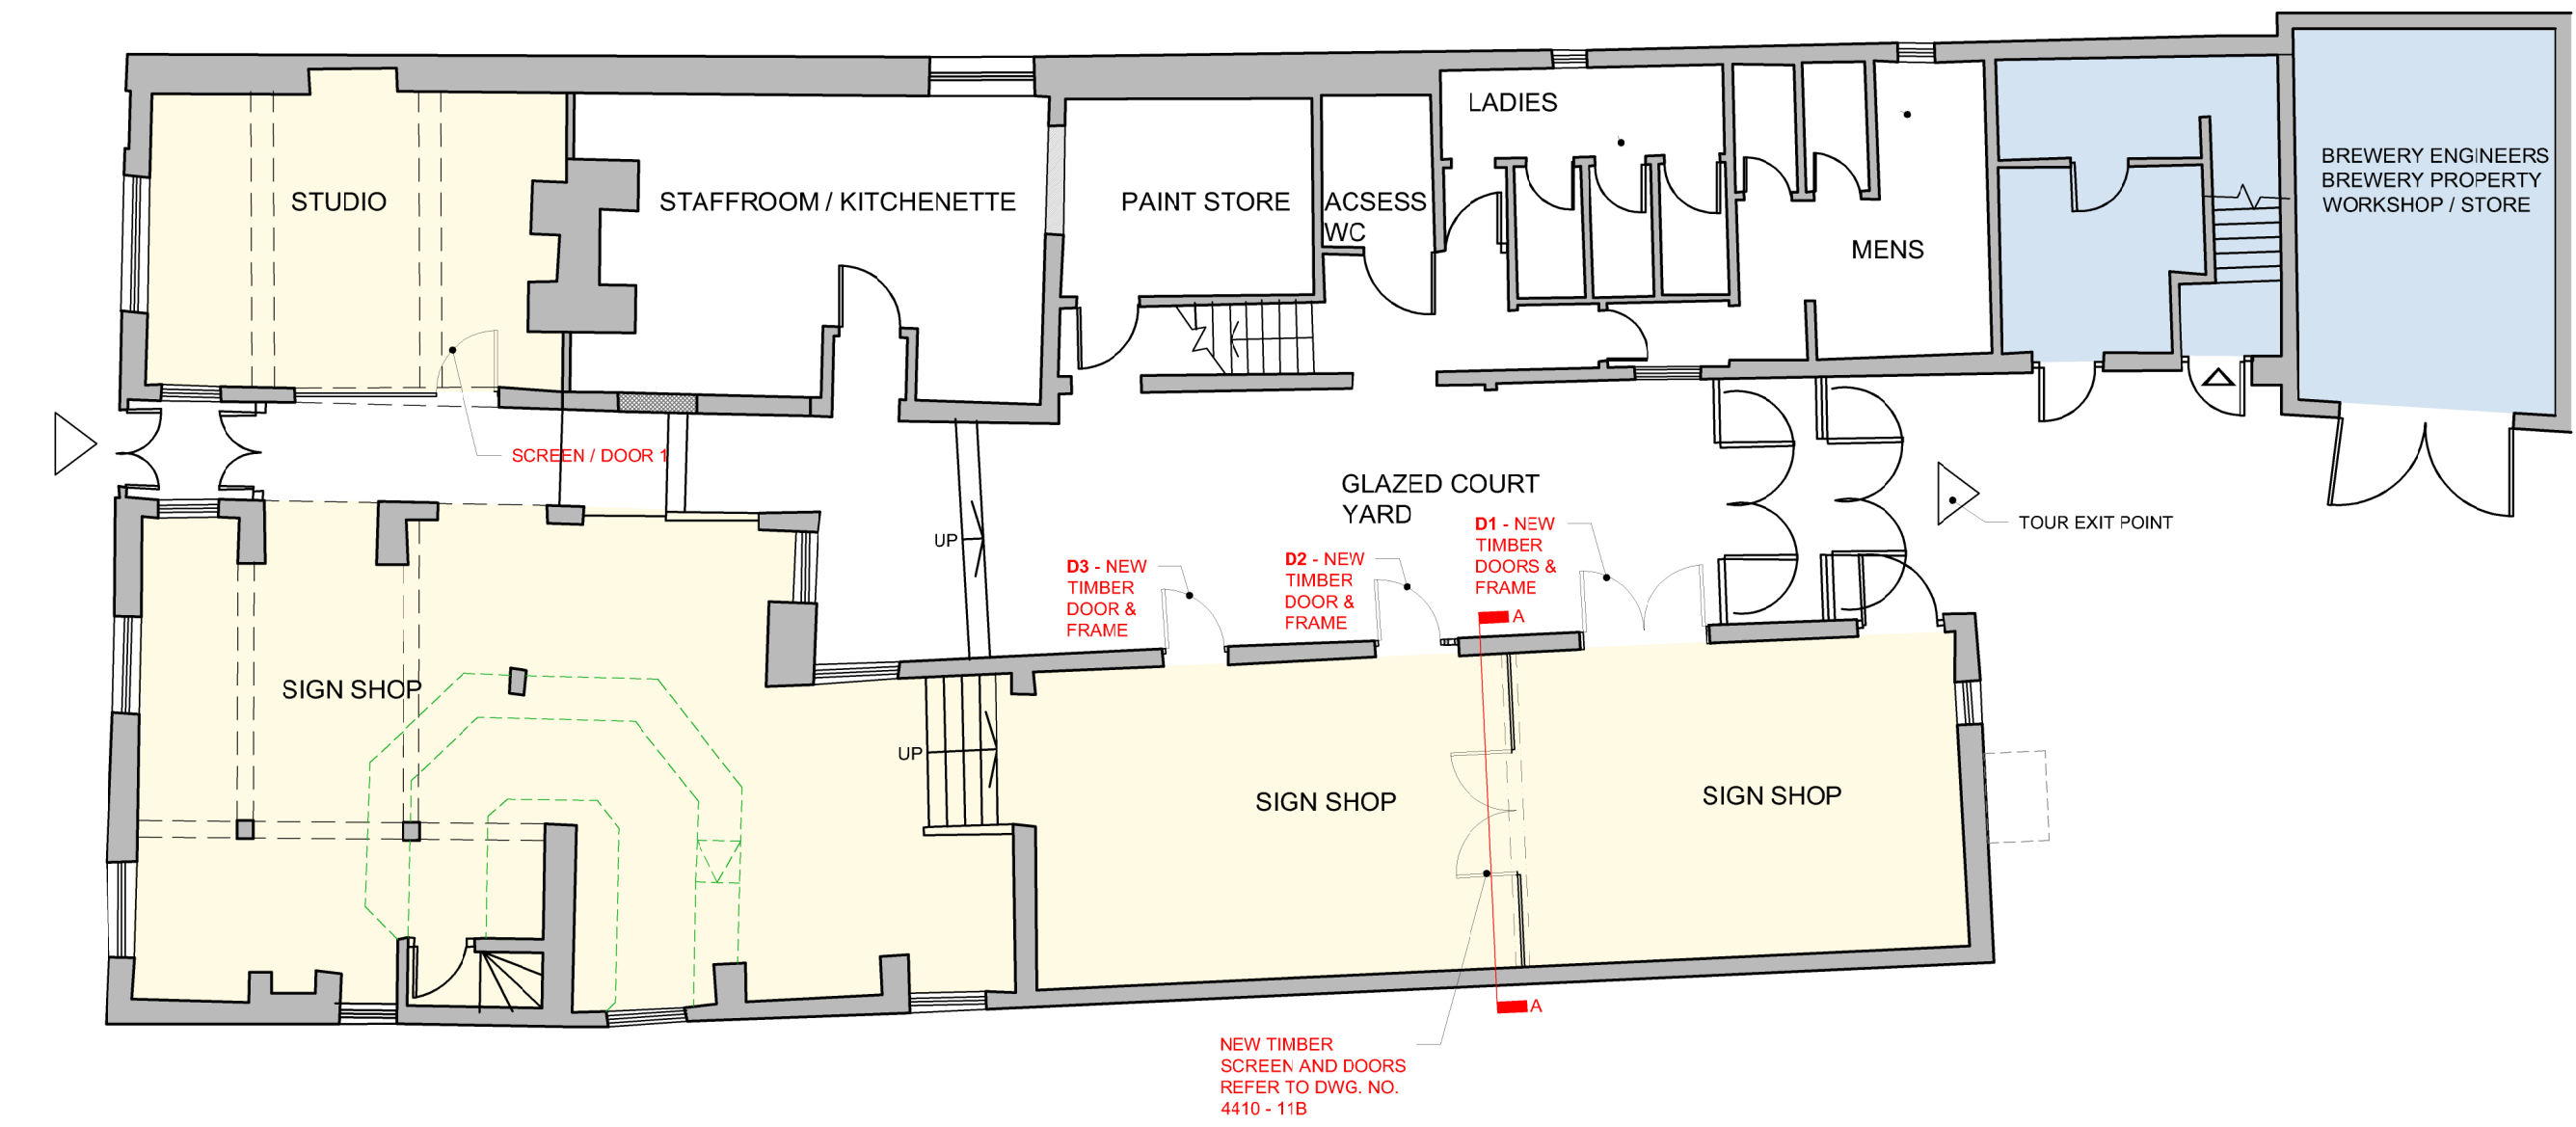
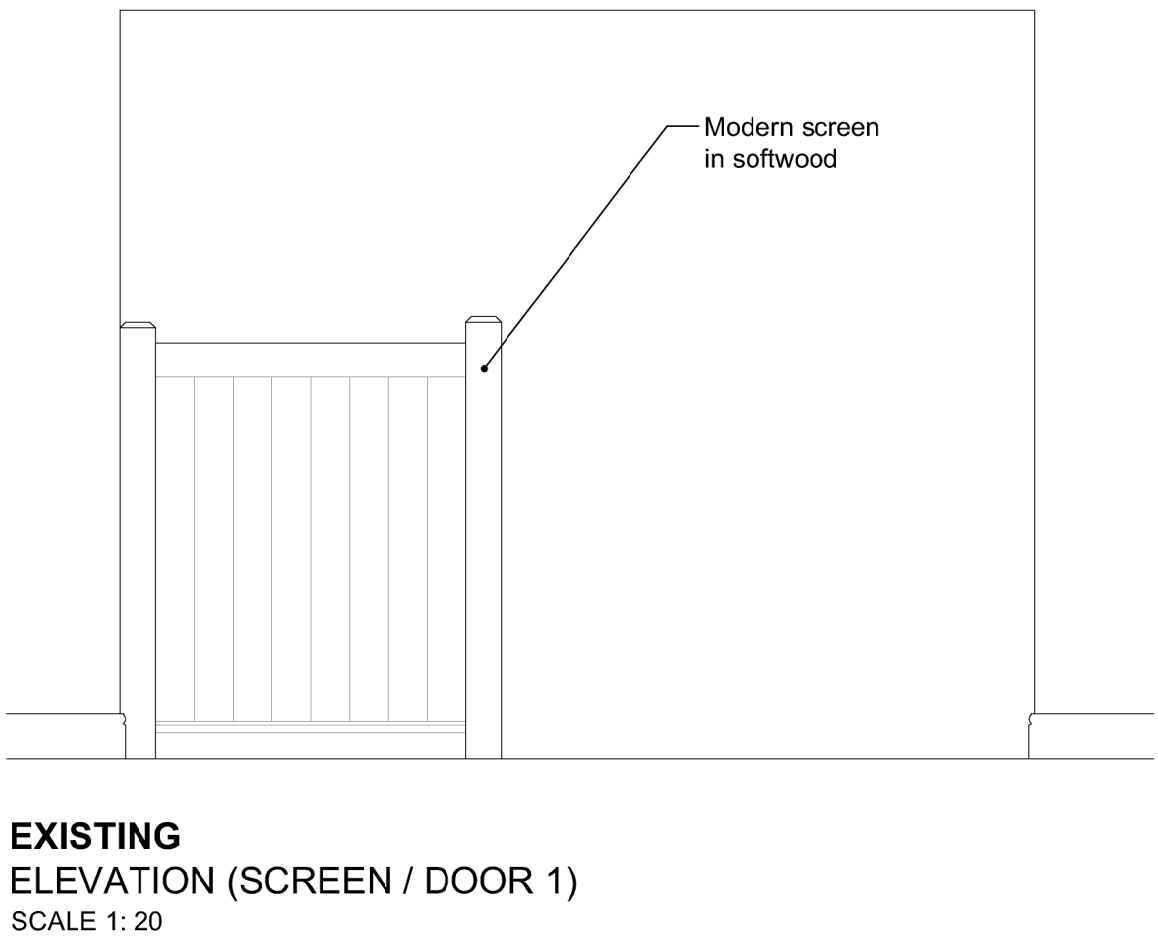
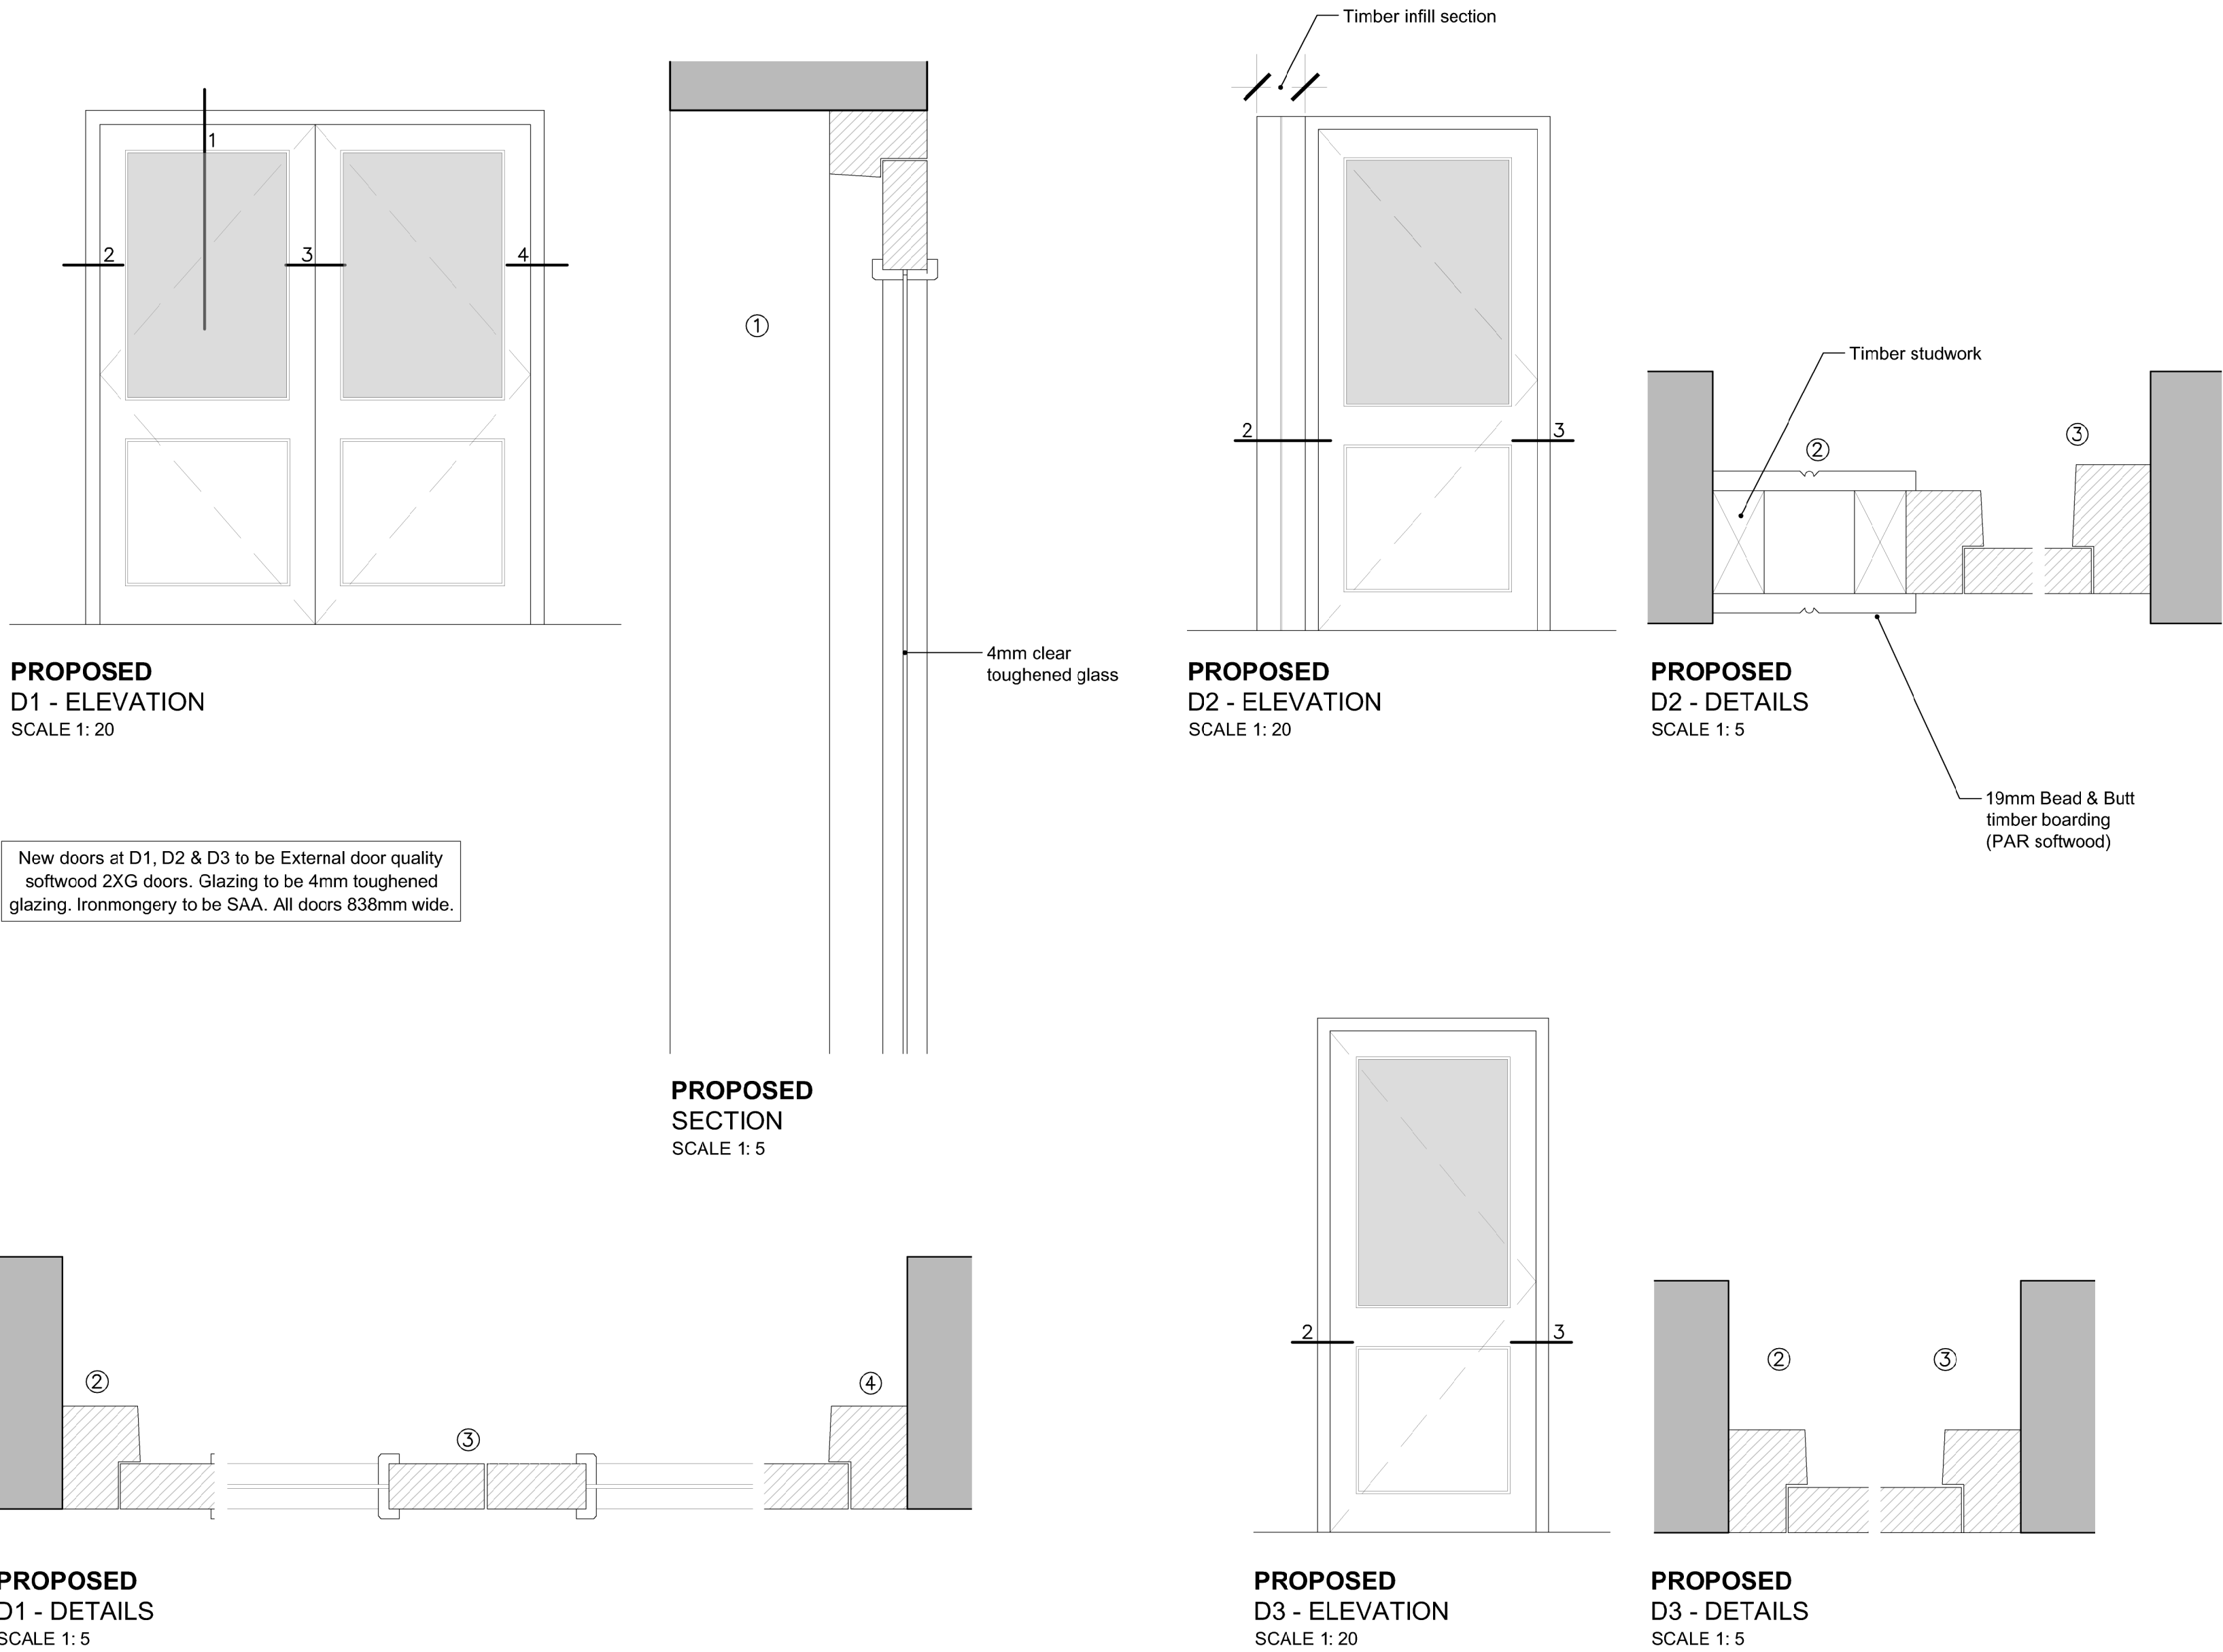


**PROPOSED
GROUND FLOOR PLAN**
SCALE 1: 100


Note:
Existing door frames consist of
modern softwood

THIS DRAWING IS COPYRIGHT
Contractor must take site sizes

Any discrepancies between the
drawing and site conditions
should be reported to the
Principal Designer

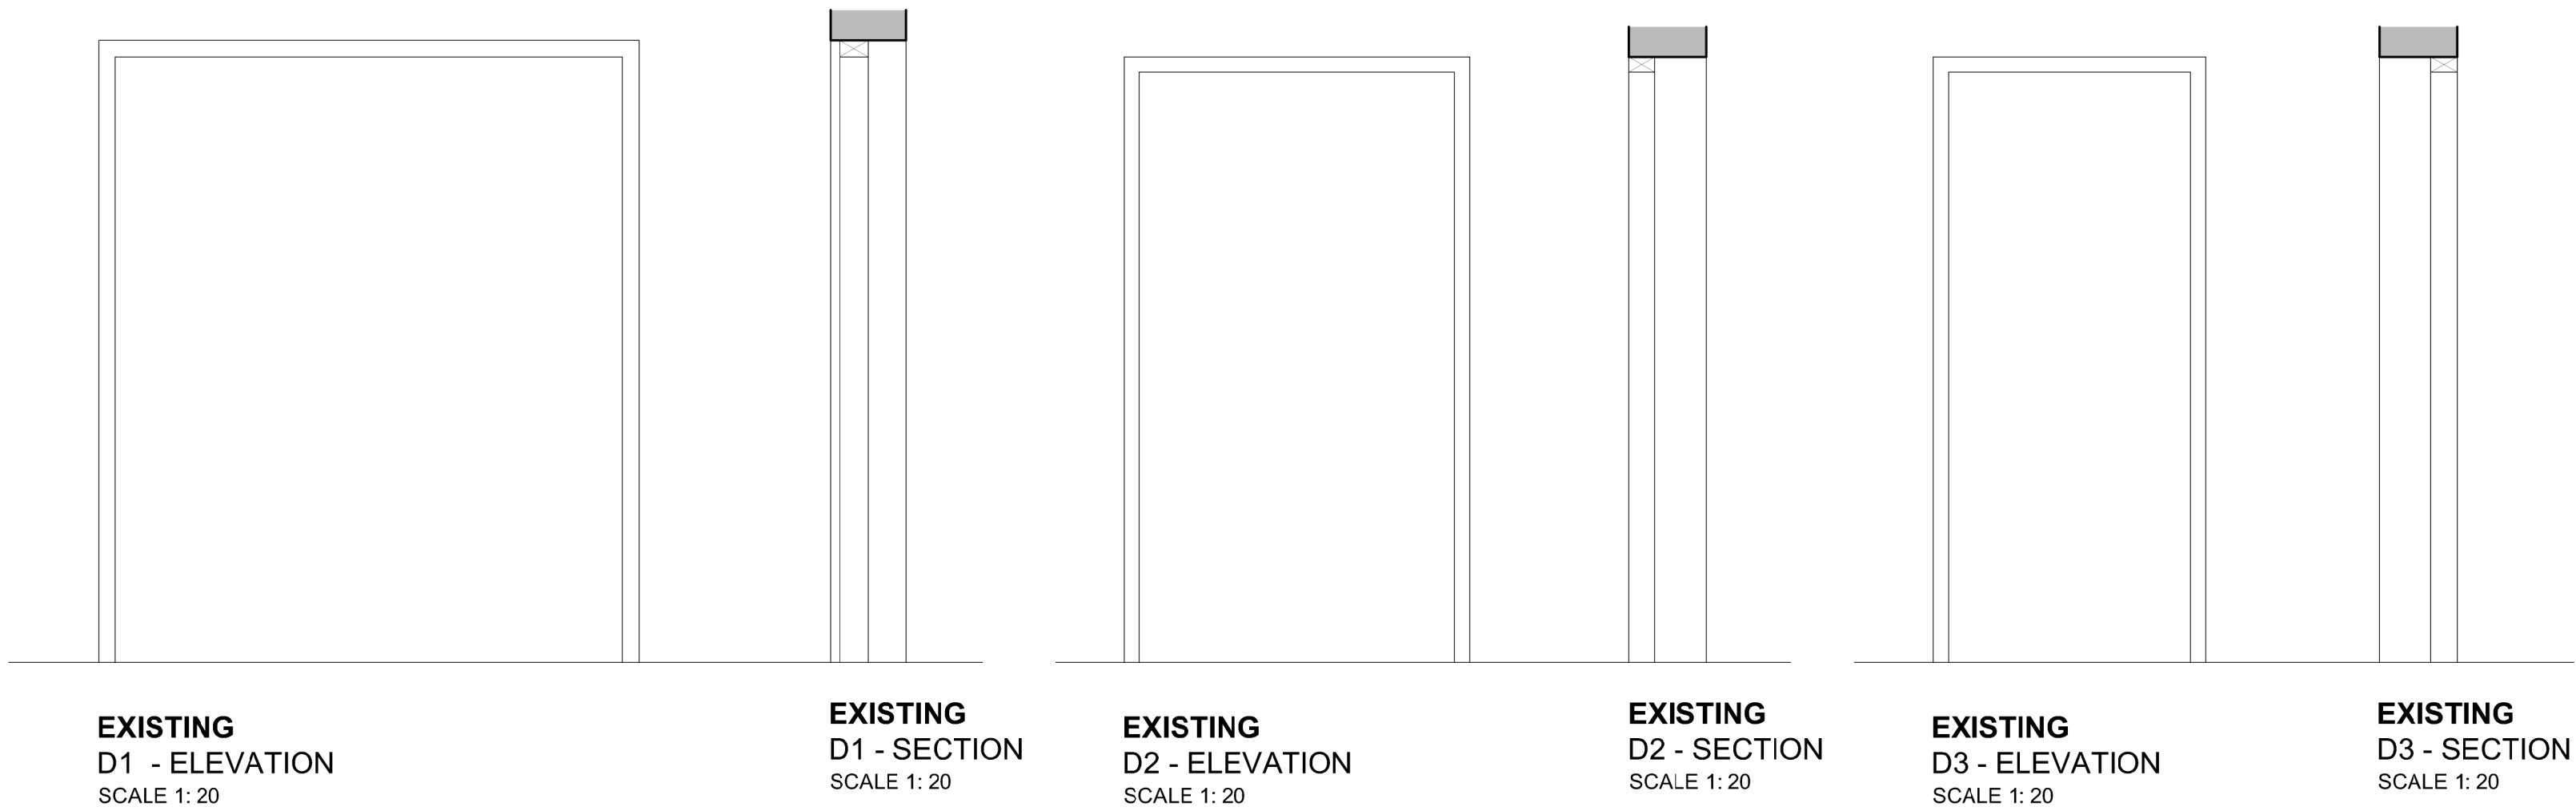


**EXISTING
ELEVATION (SCREEN / DOOR 1)**
SCALE 1: 20

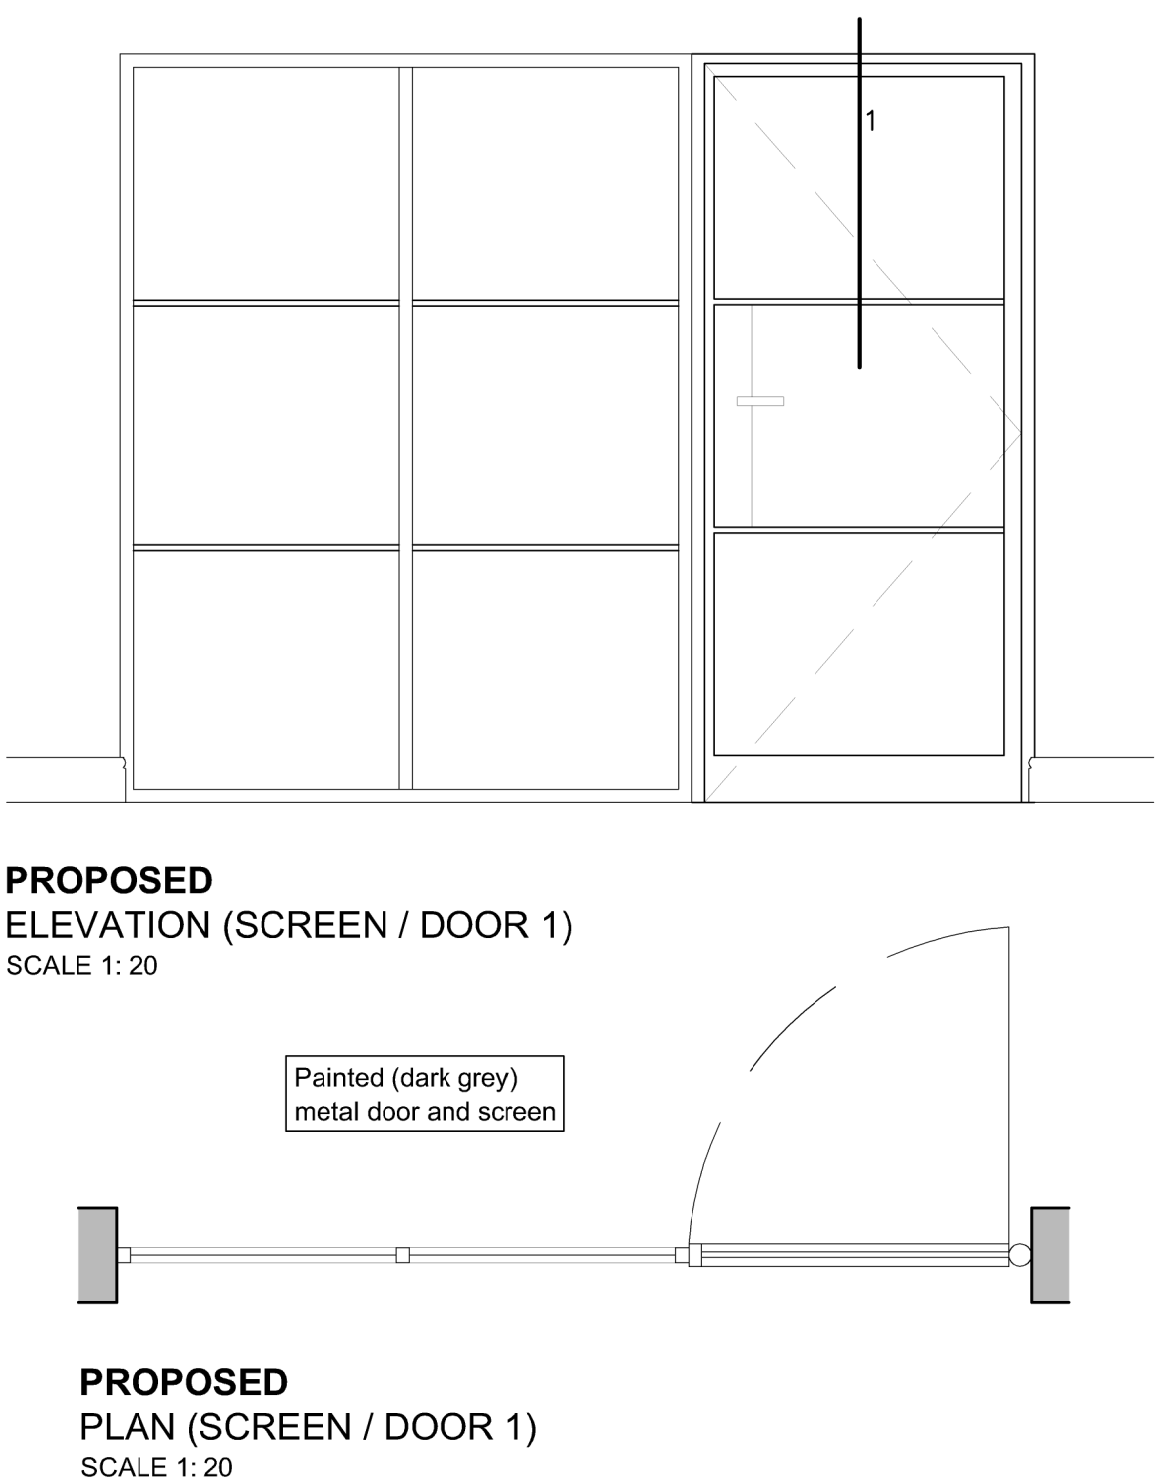


**PROPOSED
ELEVATION (SCREEN / DOOR 1)**
SCALE 1: 20

**PROPOSED
PLAN (SCREEN / DOOR 1)**
SCALE 1: 20

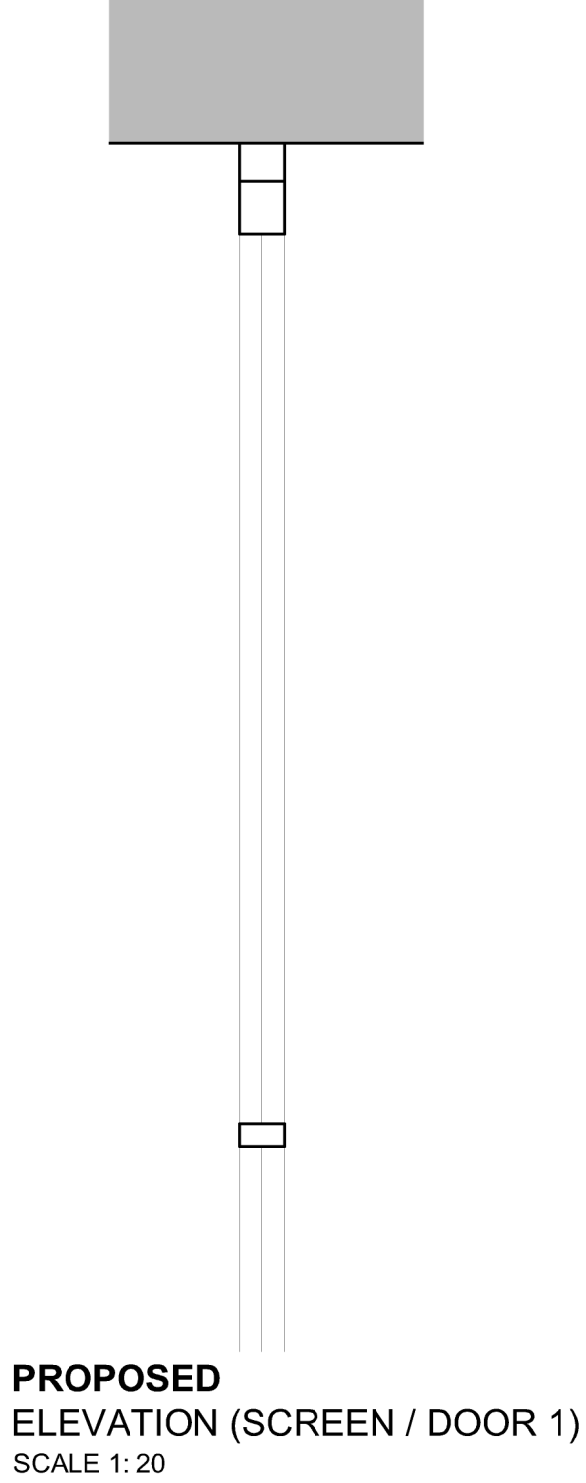

**PROPOSED
ELEVATION (SCREEN / DOOR 1)**
SCALE 1: 20

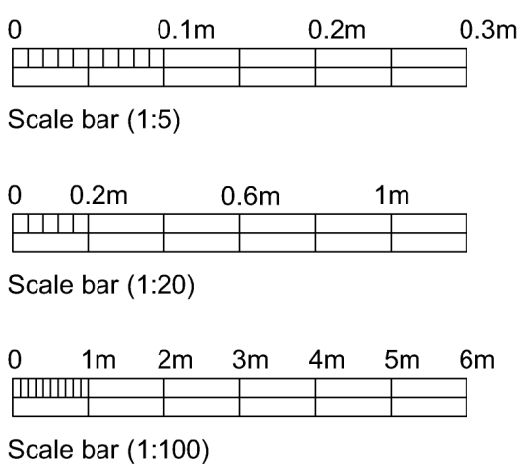

B	26.01.26	Details amended to reflect additional glazing to elevations.		JG
A	16.01.26	Door elevations amended to show increased glazing.		JG
Rev.	Date			Init
CLIENT				
WADWORTH & CO LTD				
PROJECT				
CROWN P.H. DEVIZES SIGN SHOP AND MISCELLANEOUS BREWERY RELATED ACTIVITIES				
DRAWING				
JOINERY DETAILS (D1, D2, D3 & D5)				
DRAWN:	Date:	Scale:		
JG	17/11/2025	AS NOTED		
Drawing number:	4410-10		@ A1	
		Rev.	B	
DOLMAN				
ARCHITECTURAL DESIGNERS		BUILDING SURVEYORS		
COST CONSULTANTS		CDM PRINCIPAL DESIGNERS		
Sussex House				
Bath Road		Tel: 01380 729456		
Devizes		Web: www.dolmansurveyors.co.uk		
Wiltshire SN10 2AF		Email: info@dolmansurveyors.co.uk		