


Rowan Height

Unless for planning purposes
This drawing is copyright and is not to be reproduced. The contractor will be held responsible for the accuracy of works involving the setting out and checking of all dimensions on the drawing and on site. Dimensions must not be scaled from this drawing.





Existing Site plan 1:500

© Crown copyright 2026 Ordnance Survey 100053143

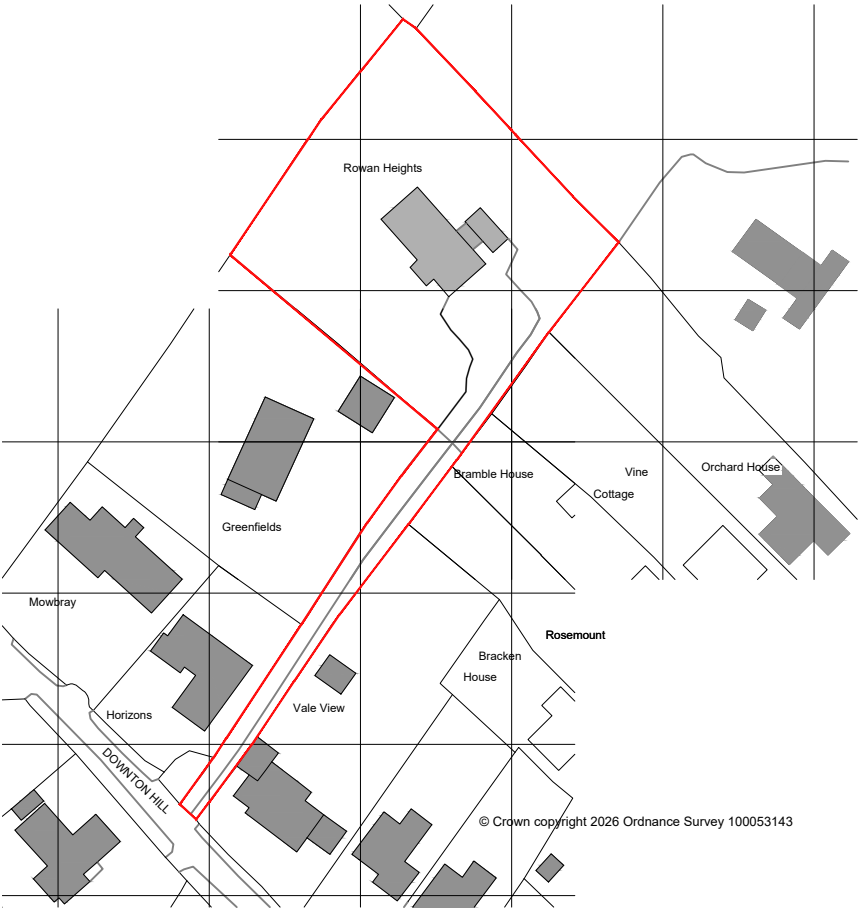


Site Location plan 1:1250

  

Rev -

Client: Mr and Mrs Proudley		Planning	
Project: Rowan Height, Downton Hill, Redlynch, Salisbury, Wilts, SP5 2JF		Drawing No: 458-02-001	Revision:
Title: Existing Site plan	Drawn: sb Check: NB	Scale: 1:500 & 1250 @a3	First Issue: Dec. 2025

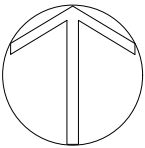

bircharchitects
Lambourne, Grove Lane, Redlynch, Salisbury, Wilts, SP5 2NR
T: +44 (0)1725 510407
e: info@bircharchitects.co.uk