

Rowan Height




Proposed Site plan 1:250

This drawing is copyright and is not to be reproduced. The contractor will be held responsible for the accuracy of works involving the setting out and checking of all dimensions on the drawing and on site. Dimensions must not be scaled from this drawing.
Unless for planning purposes



Site Location plan 1:1250

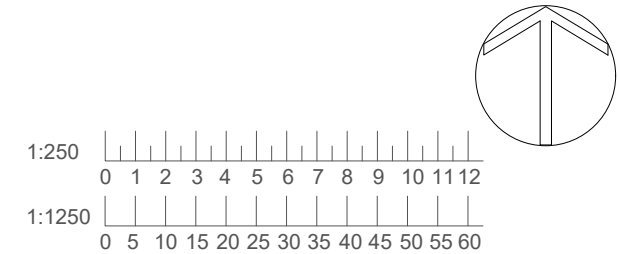

Client: Mr and Mrs Proudley		Planning	
Project: Rowan Height, Downton Hill, Redlynch, Salisbury, Wilts, SP5 2JF		Drawing No: 458-02-006	Revision:
Title: Proposed Site plan	Drawn: sb Check: NB	Scale: 1:250/1250@A3	First Issue: Dec. 2025

bircharchitects
Lambourne, Grove Lane, Redlynch, Salisbury, Wilts, SP5 2NR
T: +44 (0)1725 510407
e: info@bircharchitects.co.uk