


# Rowan Height


This drawing is copyright and is not to be reproduced. The contractor will be held responsible for the accuracy of works involving the setting out and checking of all dimensions on the drawing and on site. Dimensions must not be scaled from this drawing.

**Unless for planning purposes**


- Material Key:**
- 1. Roof - tiles to match existing.
  - 2. Roof - warm flat roof - SPM light grey.
  - 3. windows - UPVC white to match existing.
  - 4. grey sliding doors.
  - 5. Walls - plinth brickwork to match existing.
  - 6. Walls - light colour render.
  - 7. fascias and soffits - white to match existing.
  - 8. Walls - Timber cladding.
  - 9. Oak frame to garage.
  - 10. Timber garage double doors.

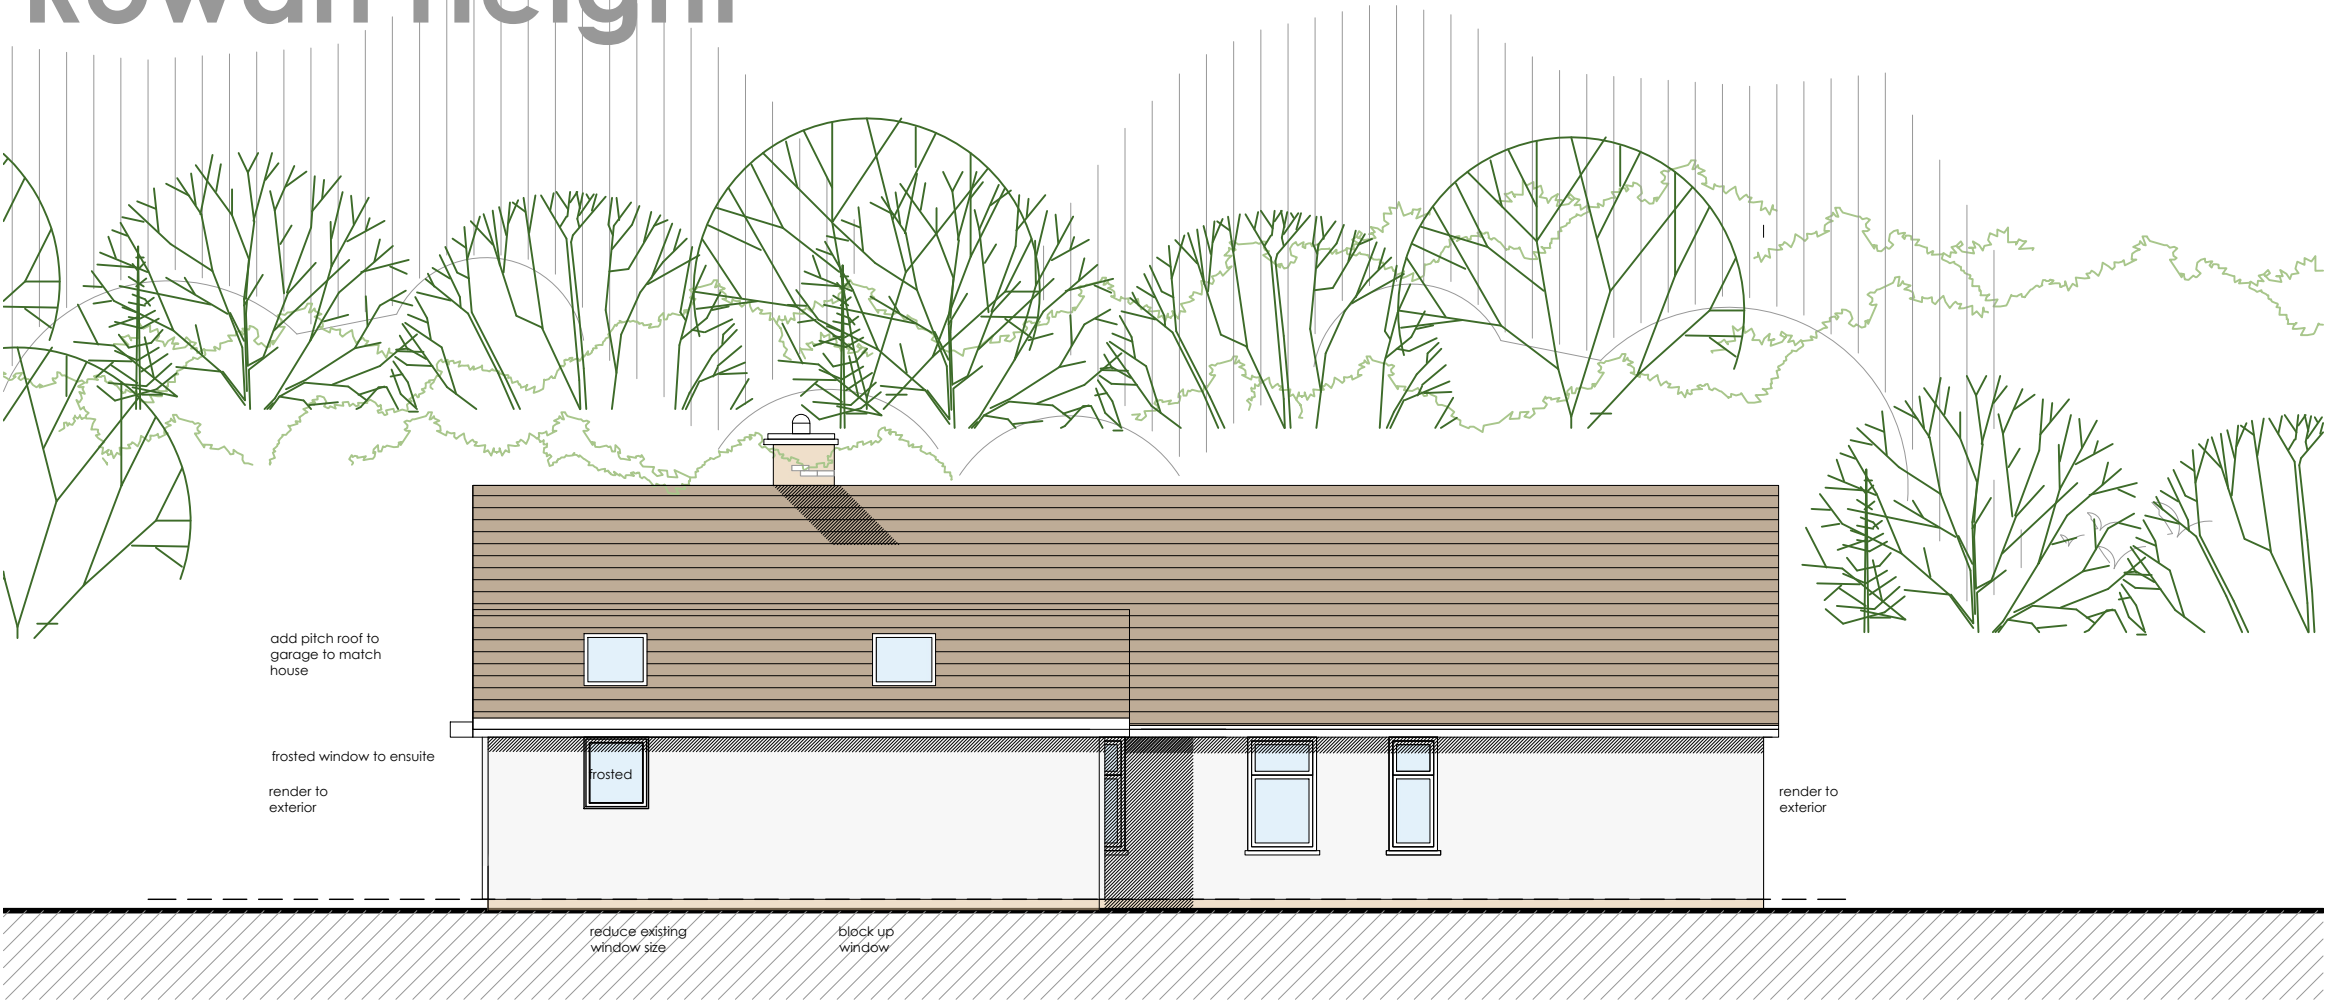

04 - Proposed side elevation 1:100

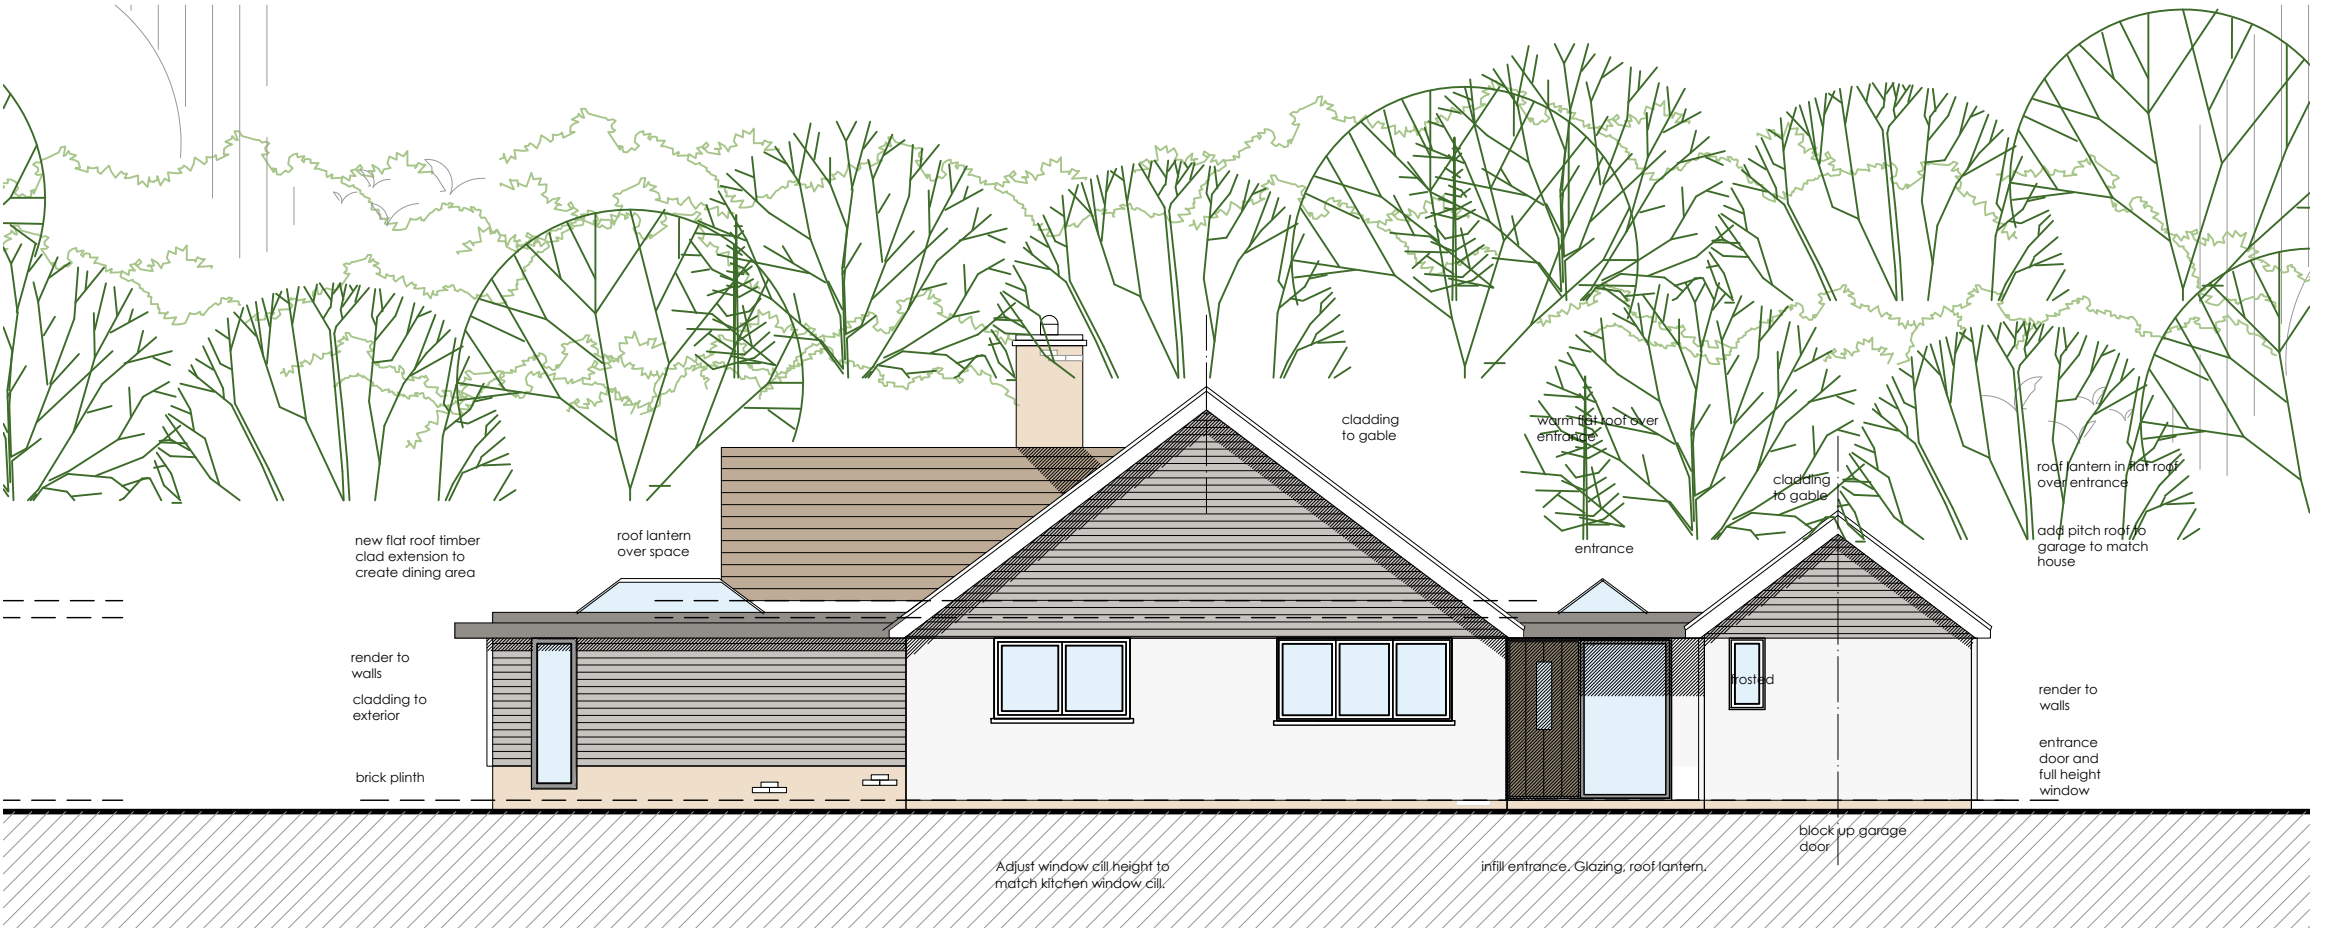

03 - Proposed front elevation 1:100

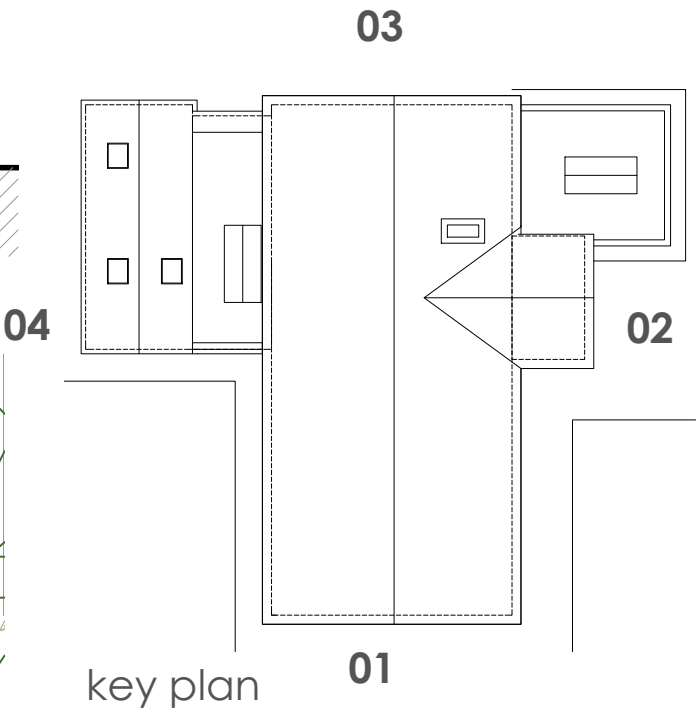

1:100

0 1 2 3 4 5

|                                                                                   |                              |                                  |                           |
|-----------------------------------------------------------------------------------|------------------------------|----------------------------------|---------------------------|
| Client:<br>Mr and Mrs Proudley                                                    |                              | Planning                         |                           |
| Project:<br>Rowan Height,<br>Downton Hill, Redlynch,<br>Salisbury, Wilts, SP5 2JF |                              | Drawing No:<br><b>458-02-009</b> | Revision:                 |
| Title:<br>Proposed elevations                                                     | Drawn:<br>sb<br>Check:<br>NB | Scale:<br>1:100<br>@a3           | First Issue:<br>Dec. 2025 |

**birch**architects

Lambourne, Grove Lane, Redlynch, Salisbury, Wilts, SP5 2NR  
T: +44 (0)1725 510407  
e: info@bircharchitects.co.uk