


NOTE:
OTHER THAN FOR THE PURPOSES OF PLANNING, DO NOT SCALE THESE DRAWINGS. USE WRITTEN DIMENSIONS ONLY. ALL DIMENSIONS TO BE CHECKED ON SITE PRIOR TO COMMENCEMENT OF WORK.
THIS DRAWING IS THE COPYRIGHT OF: **SIMPSON HILDER ASSOCIATES** LIMITED AND MAY NOT BE REPRODUCED, COPIED OR ALTERED IN ANY WAY WITHOUT WRITTEN AUTHORITY



REVISION CLOUD




TO BE CONFIRMED

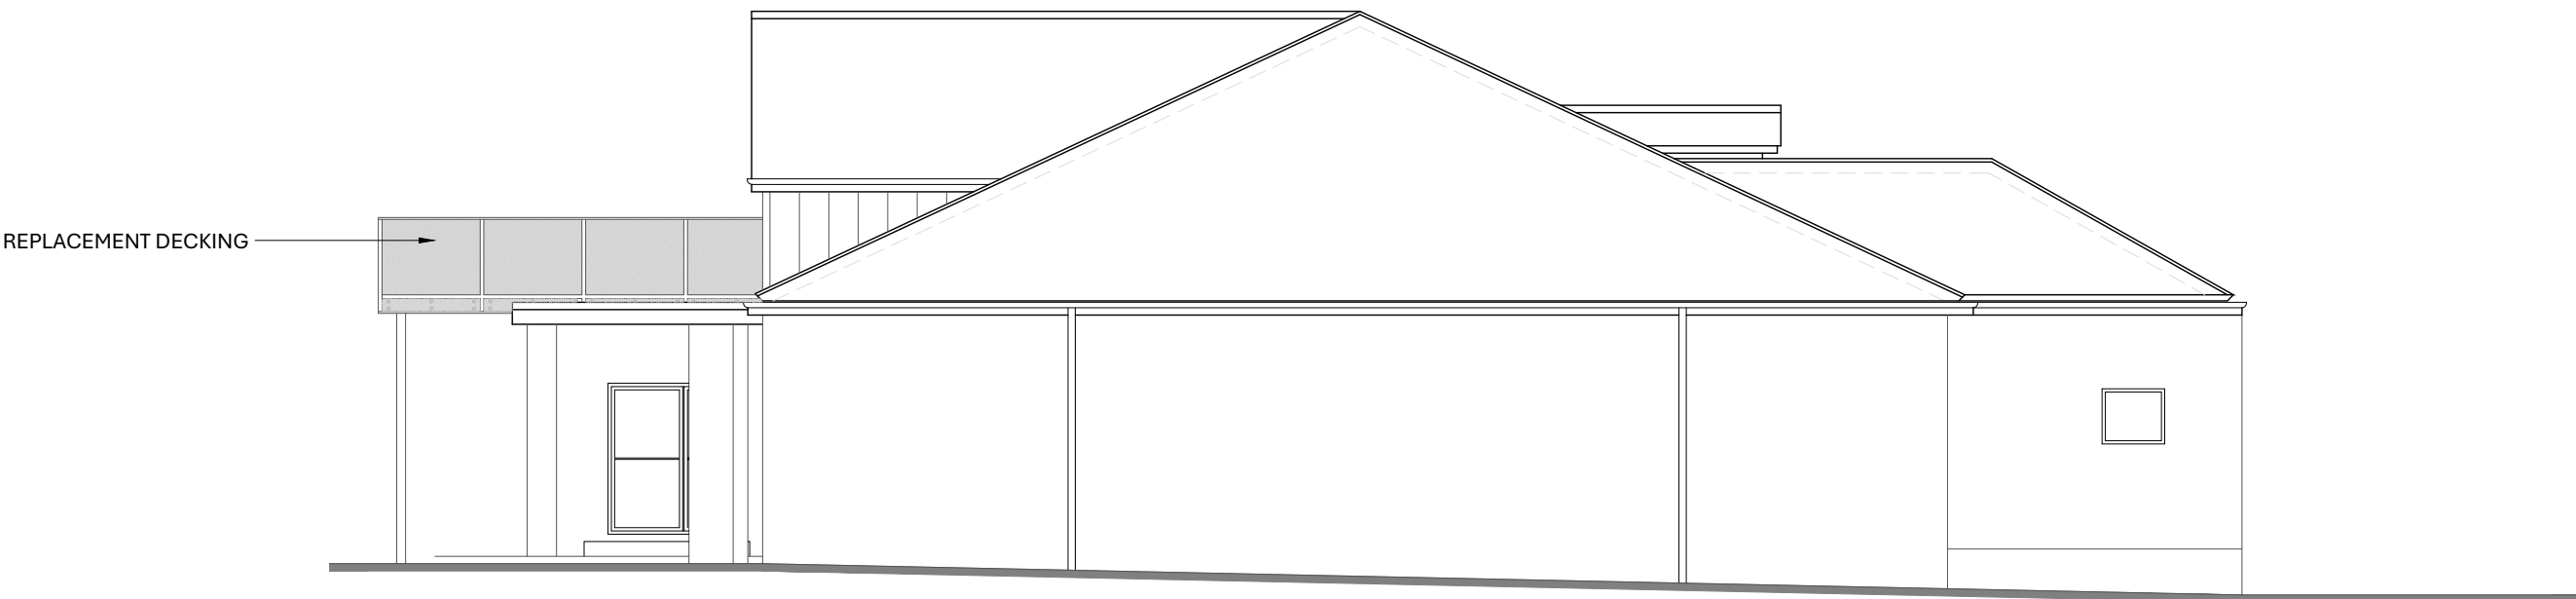


SOUTH-EAST ELEVATION
SCALE 1:100



NORTH-WEST ELEVATION
SCALE 1:100

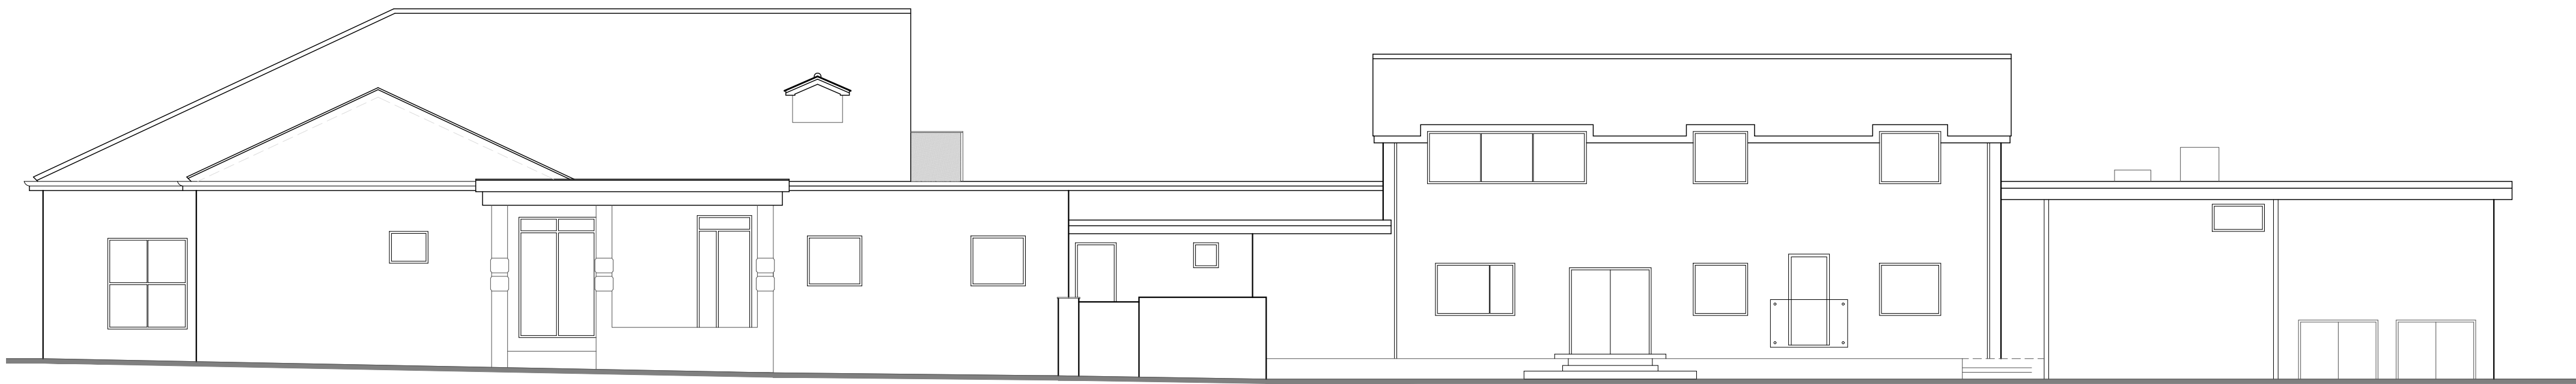


NORTH-EAST ELEVATION
SCALE 1:100

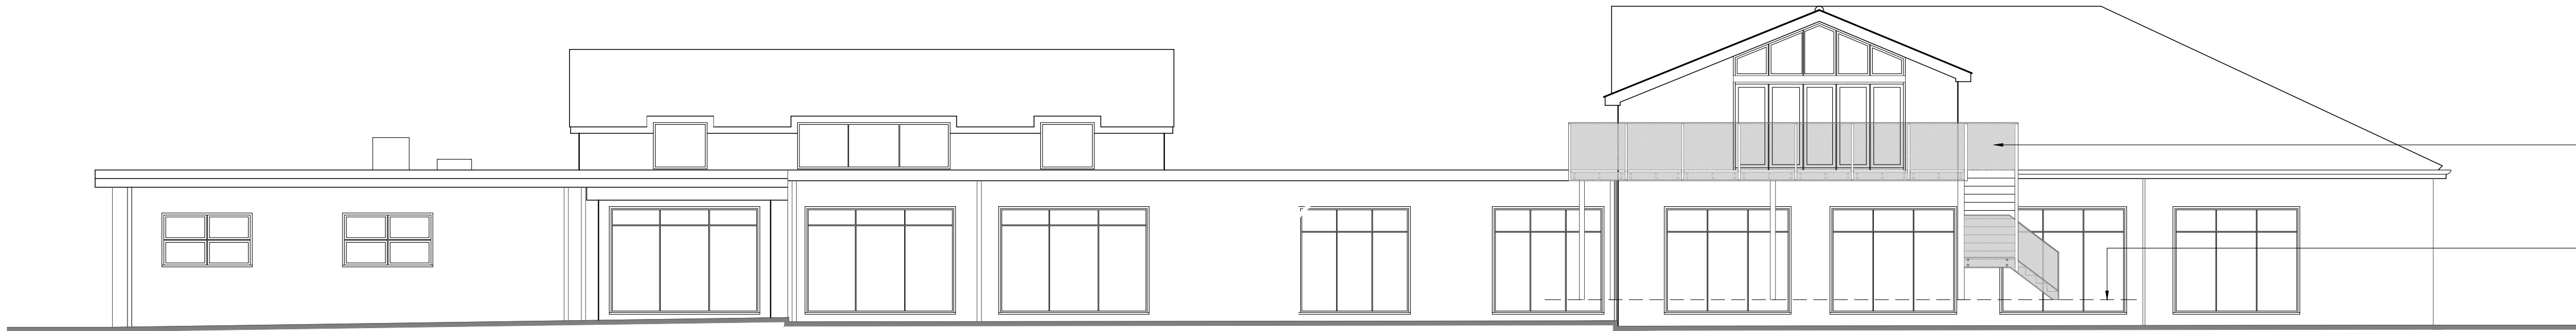

SOUTH-WEST ELEVATION
SCALE 1:100

PROPOSED REPLACEMENT STAIRS & DECKING IN STEELWORK FINISHED ANTHRACITE GREY WITH TOUGHENED GLASS PANELS

GREY DASHED LINE INDICATES APPROXIMATE GROUND LEVEL DIRECTLY AT BOTTOM OF STAIRS.

 

Rev	Date	Description	By	Chkd
SIMPSON HILDER Chartered Architects 023 8028 3798 simpsonhilder.co.uk Project SALISBURY & SOUTH WILTS GOLF CLUB NETHERHAMPTON ROAD SALISBURY SP2 8PR Description PROPOSED ELEVATIONS PLANNING Drawn BL Checked GL Date JANUARY 2026 Revision Drawing No. 10131.101				
Original size 100mm @A1				