



Rowan Height


This drawing is copyright and is not to be reproduced. The contractor will be held responsible for the accuracy of works involving the setting out and checking of all dimensions on the drawing and on site. Dimensions must not be scaled from this drawing.
Unless for planning purposes

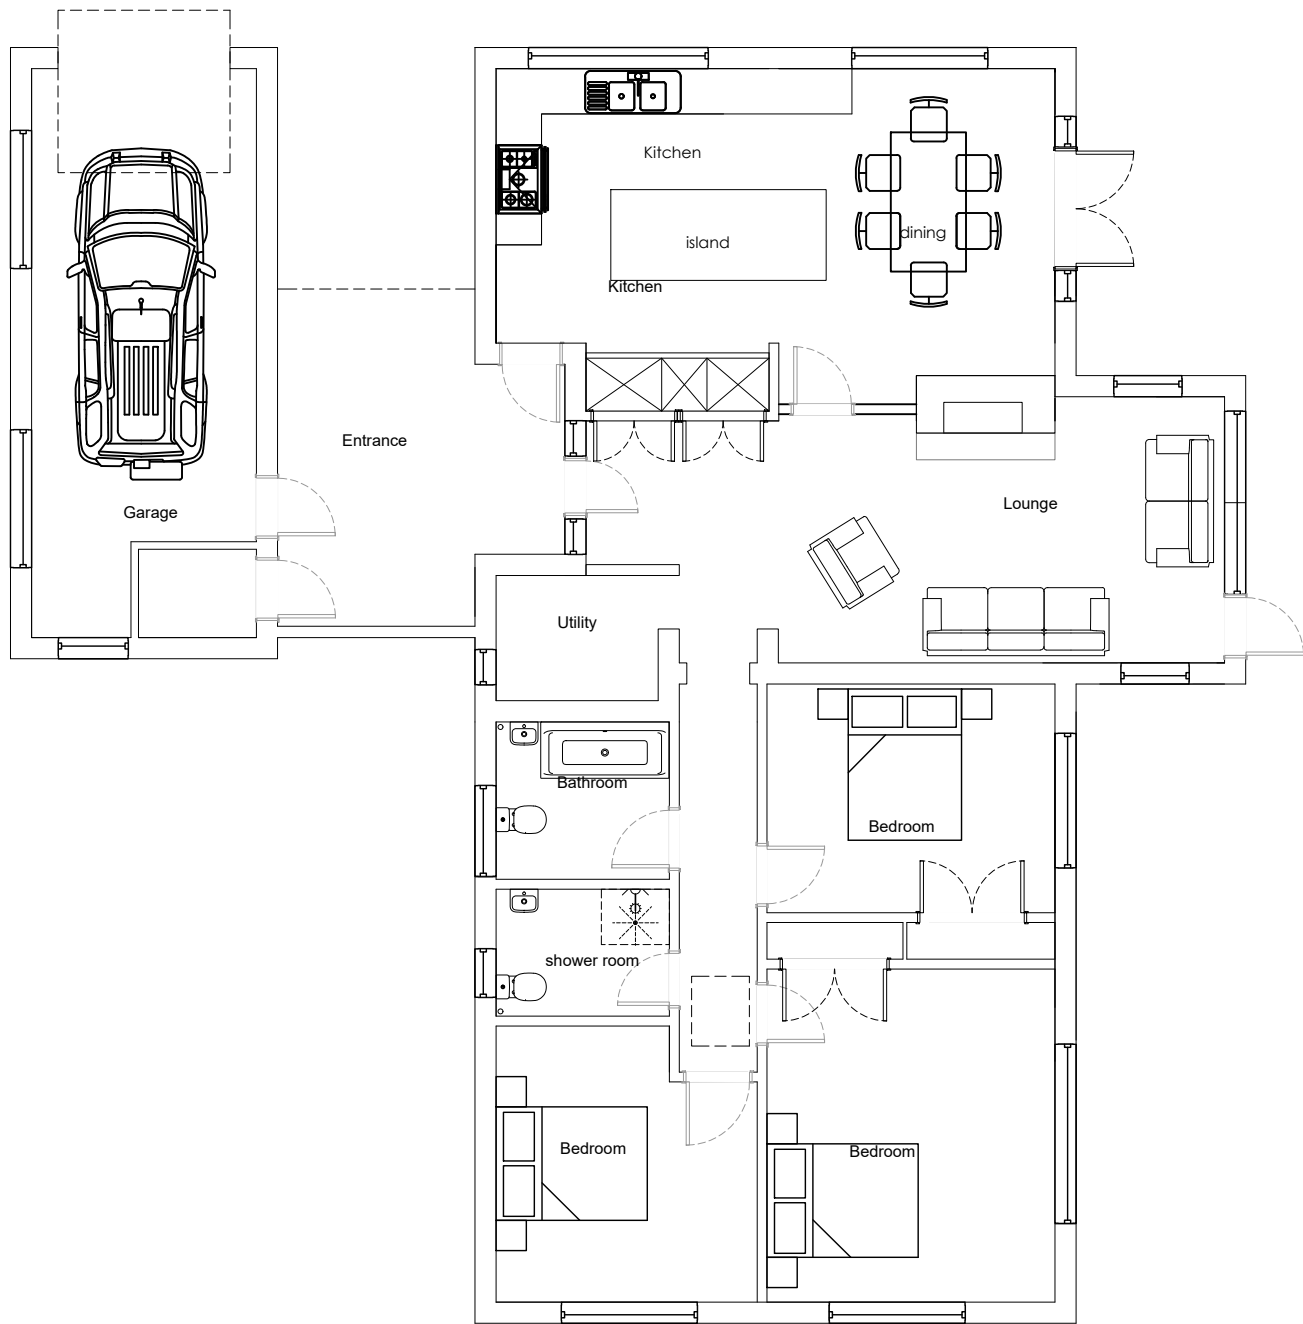


Existing Ground Floor Plan 1:100

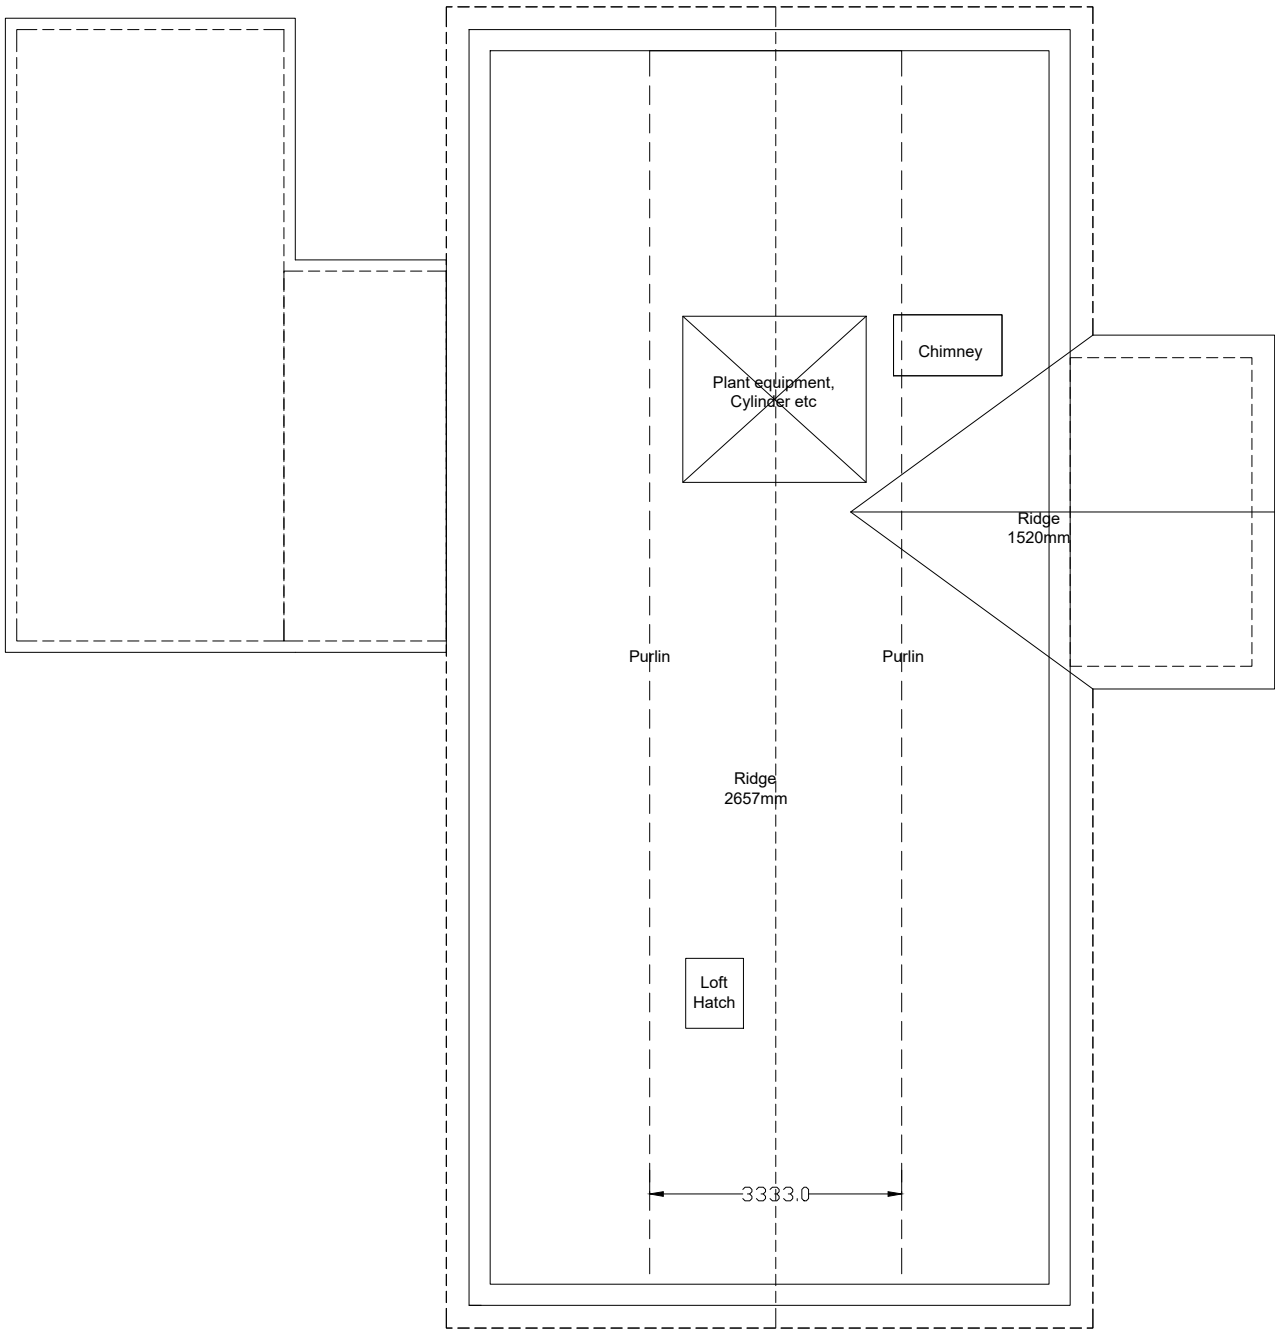

Existing loft Plan 1:100

 

Client: Mr and Mrs Proudley		Planning	
Project: Rowan Height, Downton Hill, Redlynch, Salisbury, Wilts, SP5 2JF		Drawing No: 458-02-002	Revision:
Title: Existing Floor plans	Drawn: sb Check: NB	Scale: 1:100 @a3	First Issue: Dec. 2025

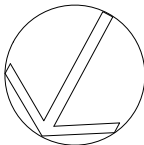

bircharchitects
Lambourne, Grove Lane, Redlynch, Salisbury, Wilts, SP5 2NR
T: +44 (0)1725 510407
e: info@bircharchitects.co.uk