


NOTES:
This drawing is copyright of the Architects and must not be used without their permission. All dimensions to be checked on site. Discrepancies and omissions to be reported immediately to the Architect.

 

Scale 1:50 @ A1 - 1:100 @ A3

Existing

Proposed

Demolished/Removed

Above/Below

+ 42.52


Existing Levels

[FFL +00.000]

Proposed Levels

Boundary Line

DRAWING LEGEND

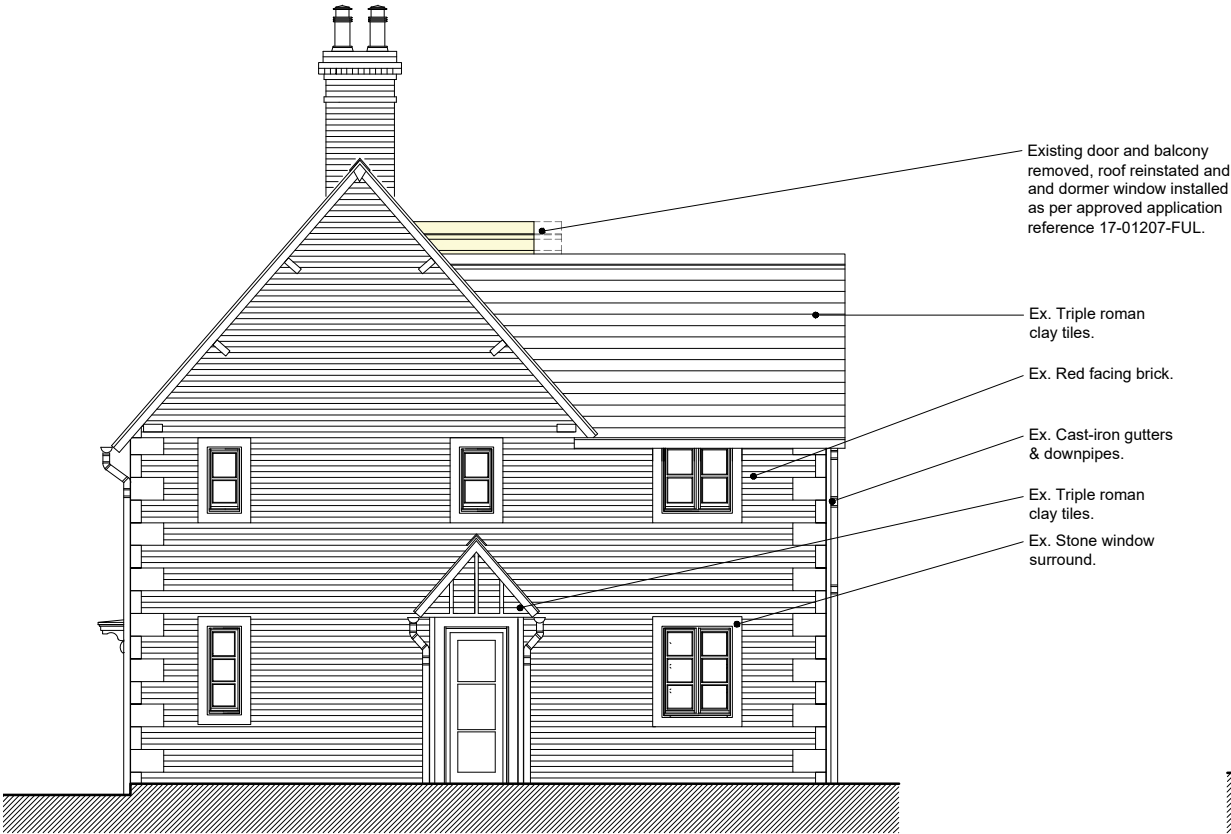


Proposed North-West Elevation
1:50 @ A1 (1:100 @ A3)



Proposed South-West Elevation
1:50 @ A1 (1:100 @ A3)



Proposed North-East Elevation (As Existing)
1:50 @ A1 (1:100 @ A3)

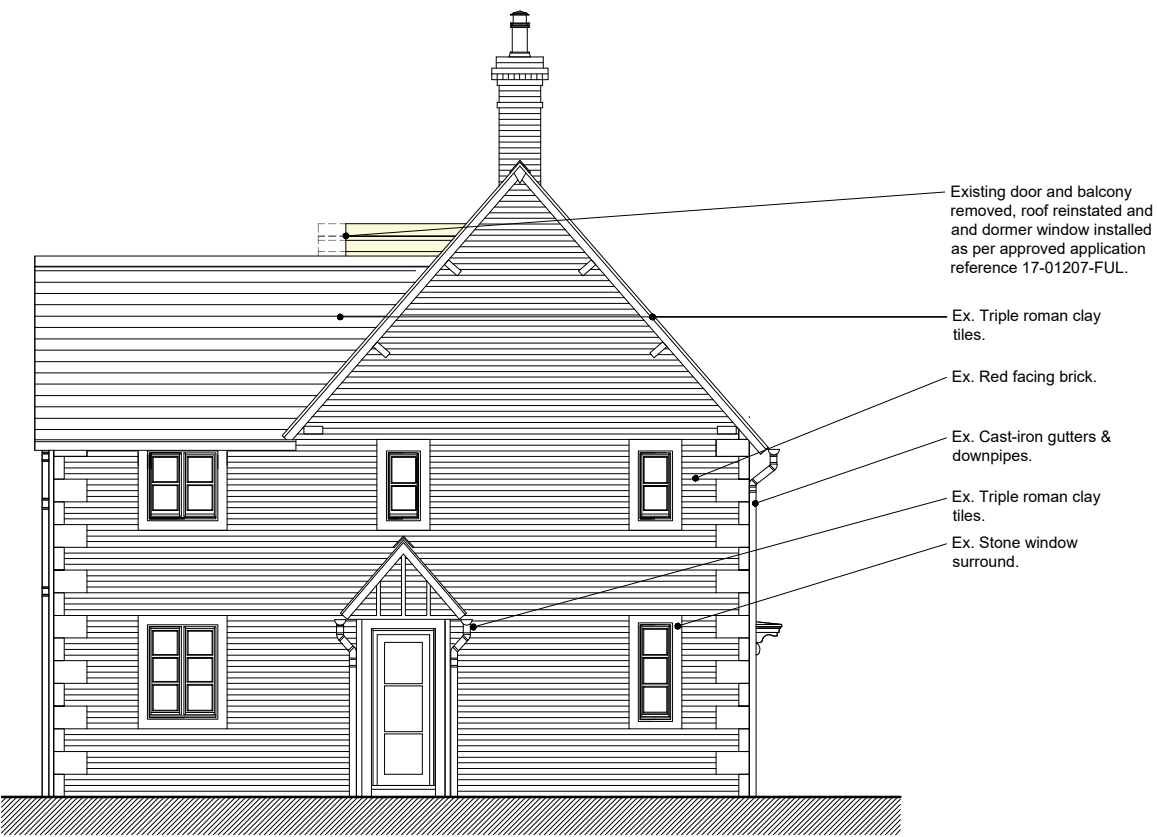

Proposed South-East Elevation
1:50 @ A1 (1:100 @ A3)

A	Drawing updated.	03.02.26
Rev	Revision	Date



Macey's Architectural Design & Development Ltd
15 Craybourne Road, Melksham, Wiltshire, SN12 7DH
Email: benmacey@maddltd.co.uk Tel: [REDACTED]

Title: Proposed Elevations

Project: Moorfield Farm, 2 Church Street, Wiltshire, BA14 6EW

Client: Mr & Mrs Stevens
Drawing Scale: 1:50 @ A1 (1:100 @ A3)
Drawing Date: January 2026

Drawing Number: 26/1055/204 A