



Rowan Height

This drawing is copyright and is not to be reproduced. The contractor will be held responsible for the accuracy of works involving the setting out and checking of all dimensions on the drawing and on site. Dimensions must not be scaled from this drawing.

Unless for planning purposes

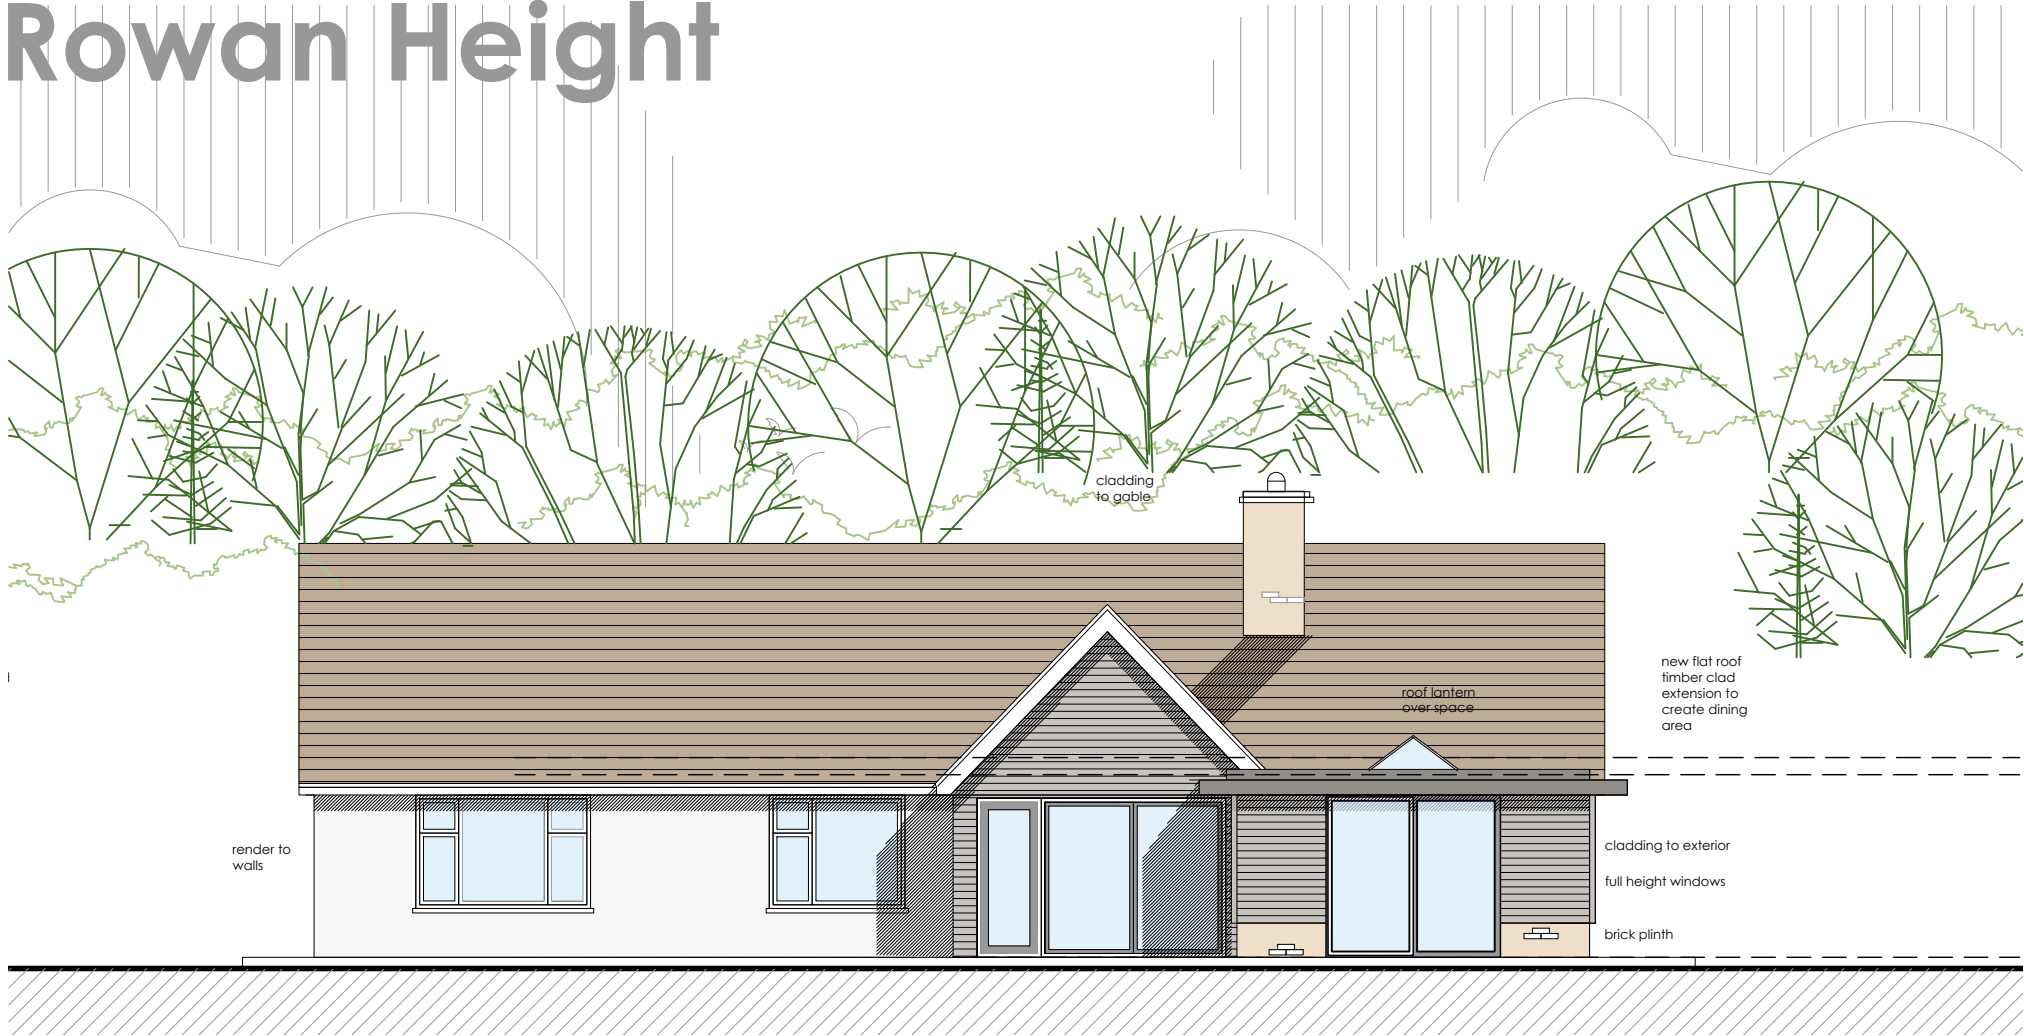


02 - Proposed side elevation 1:100

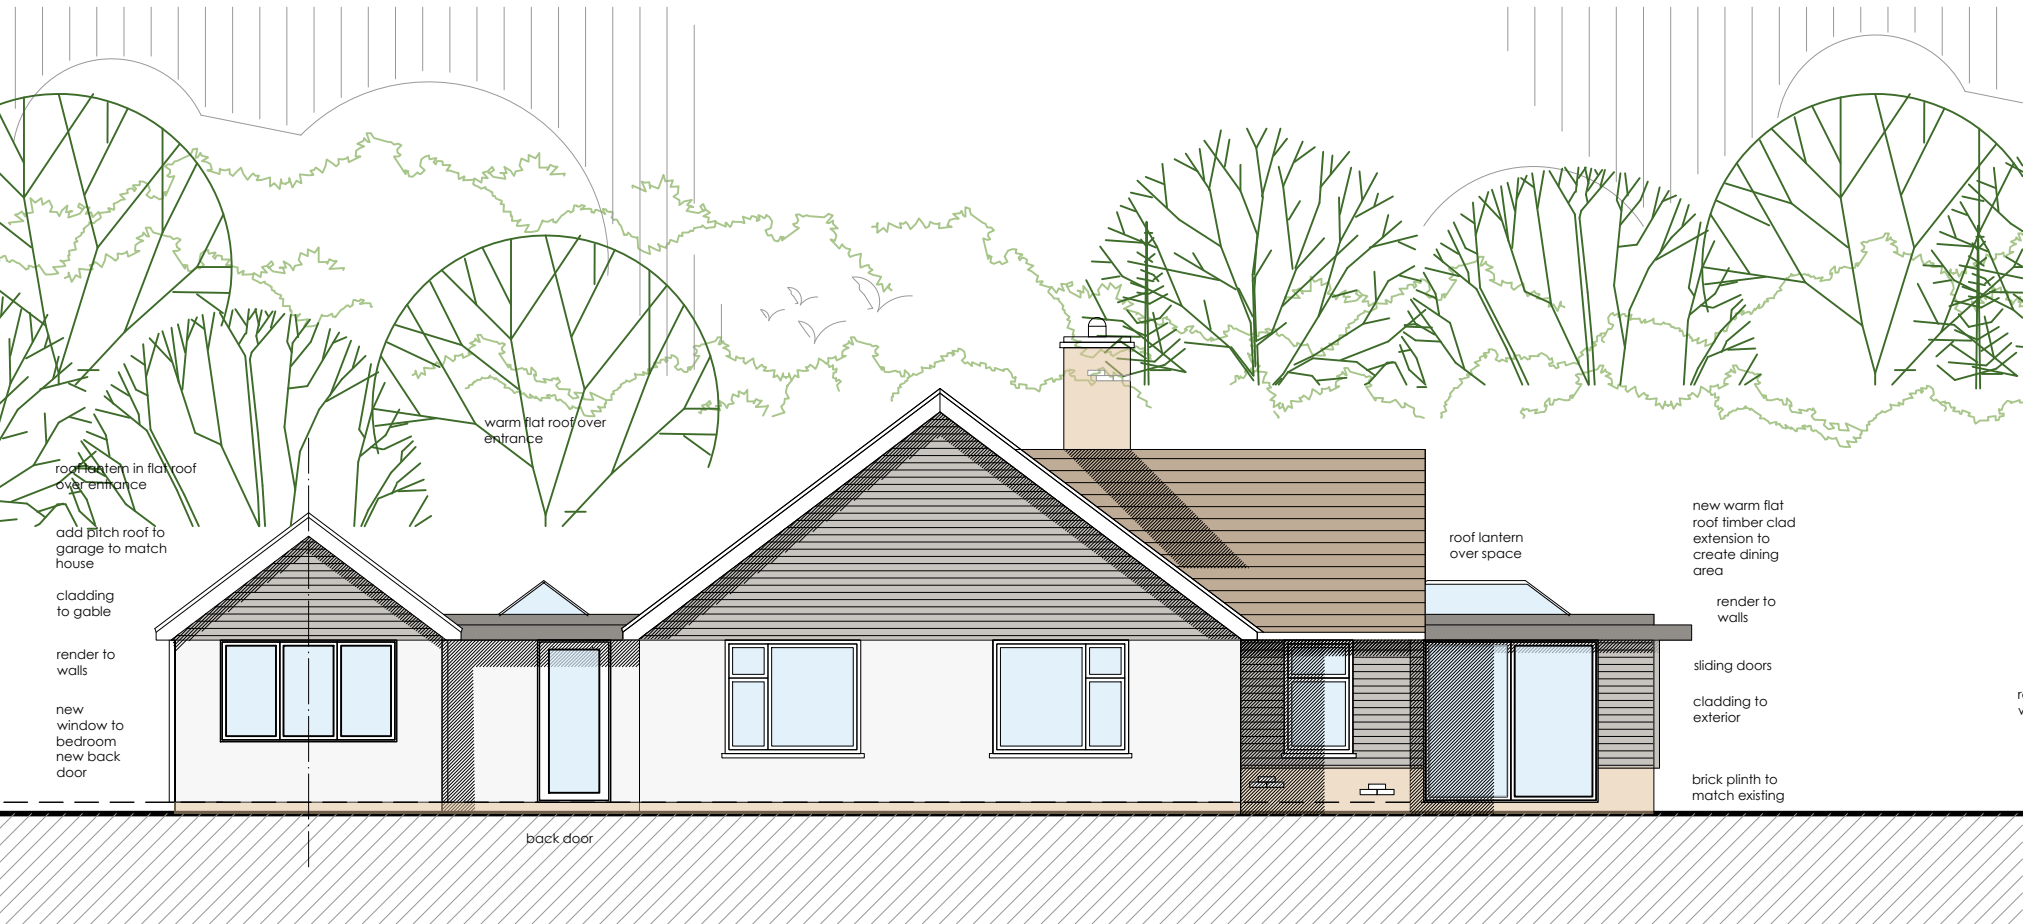

01 - Proposed rear elevation 1:100

- Material Key:**
1. Roof - tiles to match existing.
 2. Roof - warm flat roof - SPM light grey.
 3. windows - UPVC white to match existing.
 4. grey sliding doors.
 5. Walls - plinth brickwork to match existing.
 6. Walls - light colour render.
 7. fascias and soffits - white to match existing.
 8. Walls - Timber cladding.
 9. Oak frame to garage.
 10. Timber garage double doors.

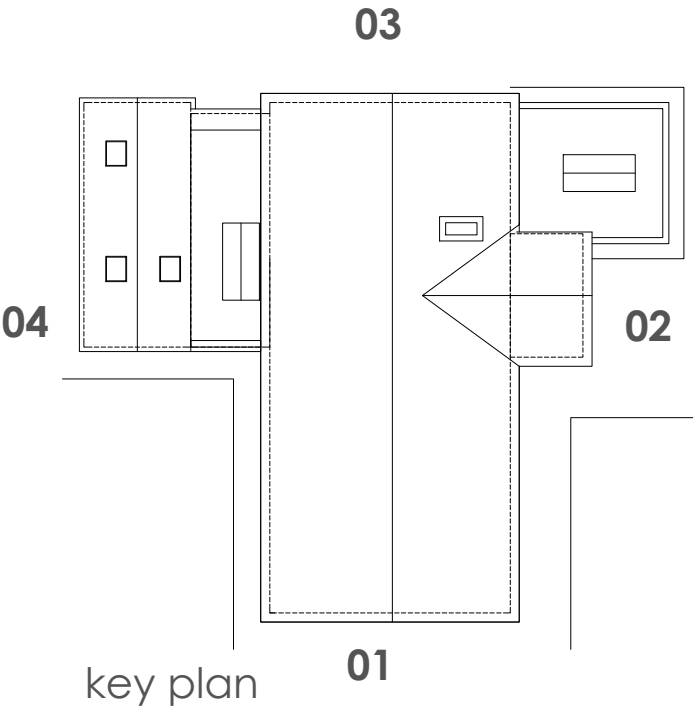

1:100 0 1 2 3 4 5

Client: Mr and Mrs Proudley		Planning	
Project: Rowan Height, Downton Hill, Redlynch, Salisbury, Wilts, SP5 2JF		Drawing No: 458-02-010	Revision:
Title: Proposed elevations	Drawn: sb Check: NB	Scale: 1:100 @a3	First Issue: Dec. 2025

bircharchitects
Lambourne, Grove Lane, Redlynch, Salisbury, Wilts, SP5 2NR
T: +44 (0)1725 510407
e: info@bircharchitects.co.uk