

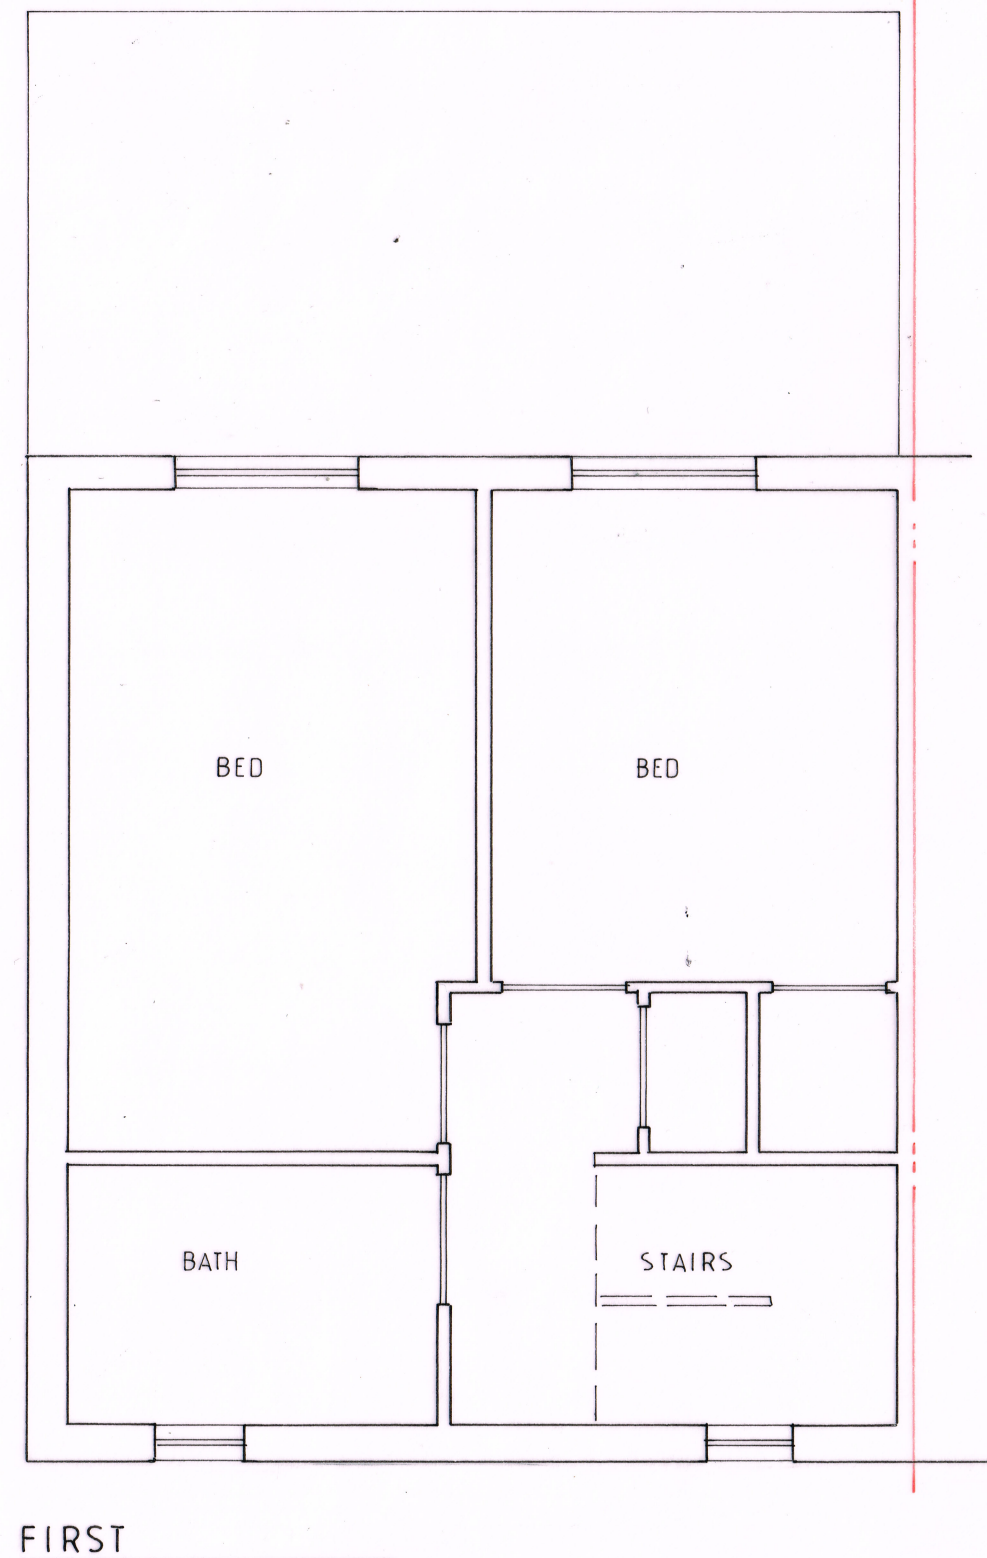


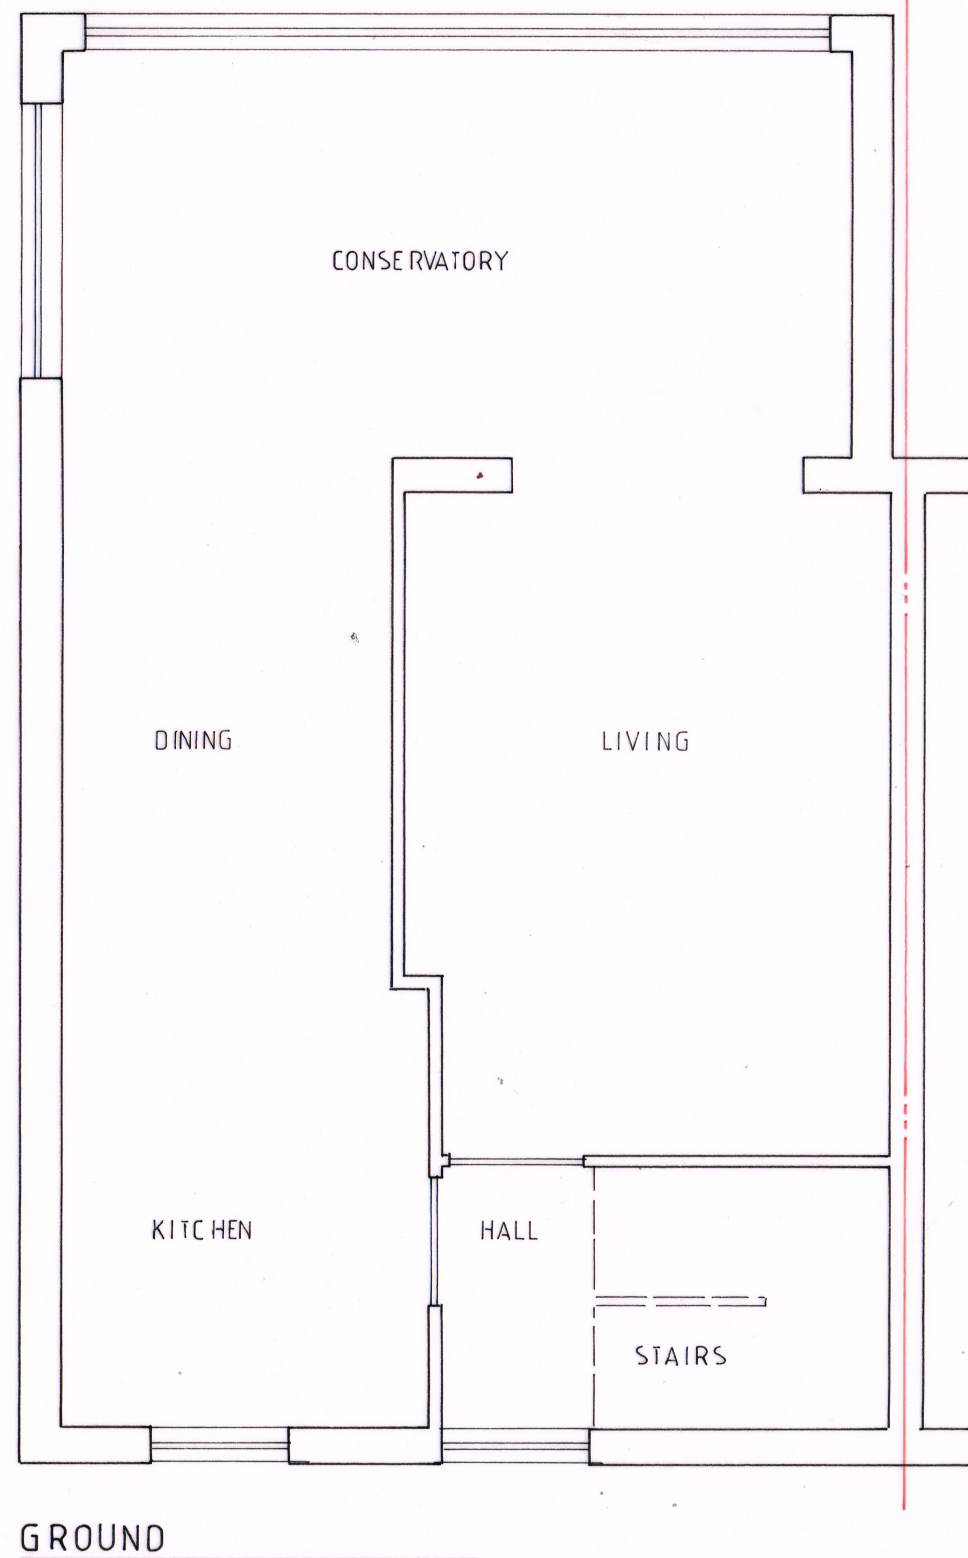

SCALE 1:50

 

concept architecture
Designing Dreams, Creating Reality

HODGE CLOSE

EXISTING FLOOR PLANS

C0260101

1:50

1:26

RSH

260101/br002

Do not scale from this drawing for construction use figured dimensions only. If you are in doubt please ask using the contact details below.

Contact: Tel. 01793 272179
email:
design@conceptarchitecture.co.uk

© All rights Reserved