



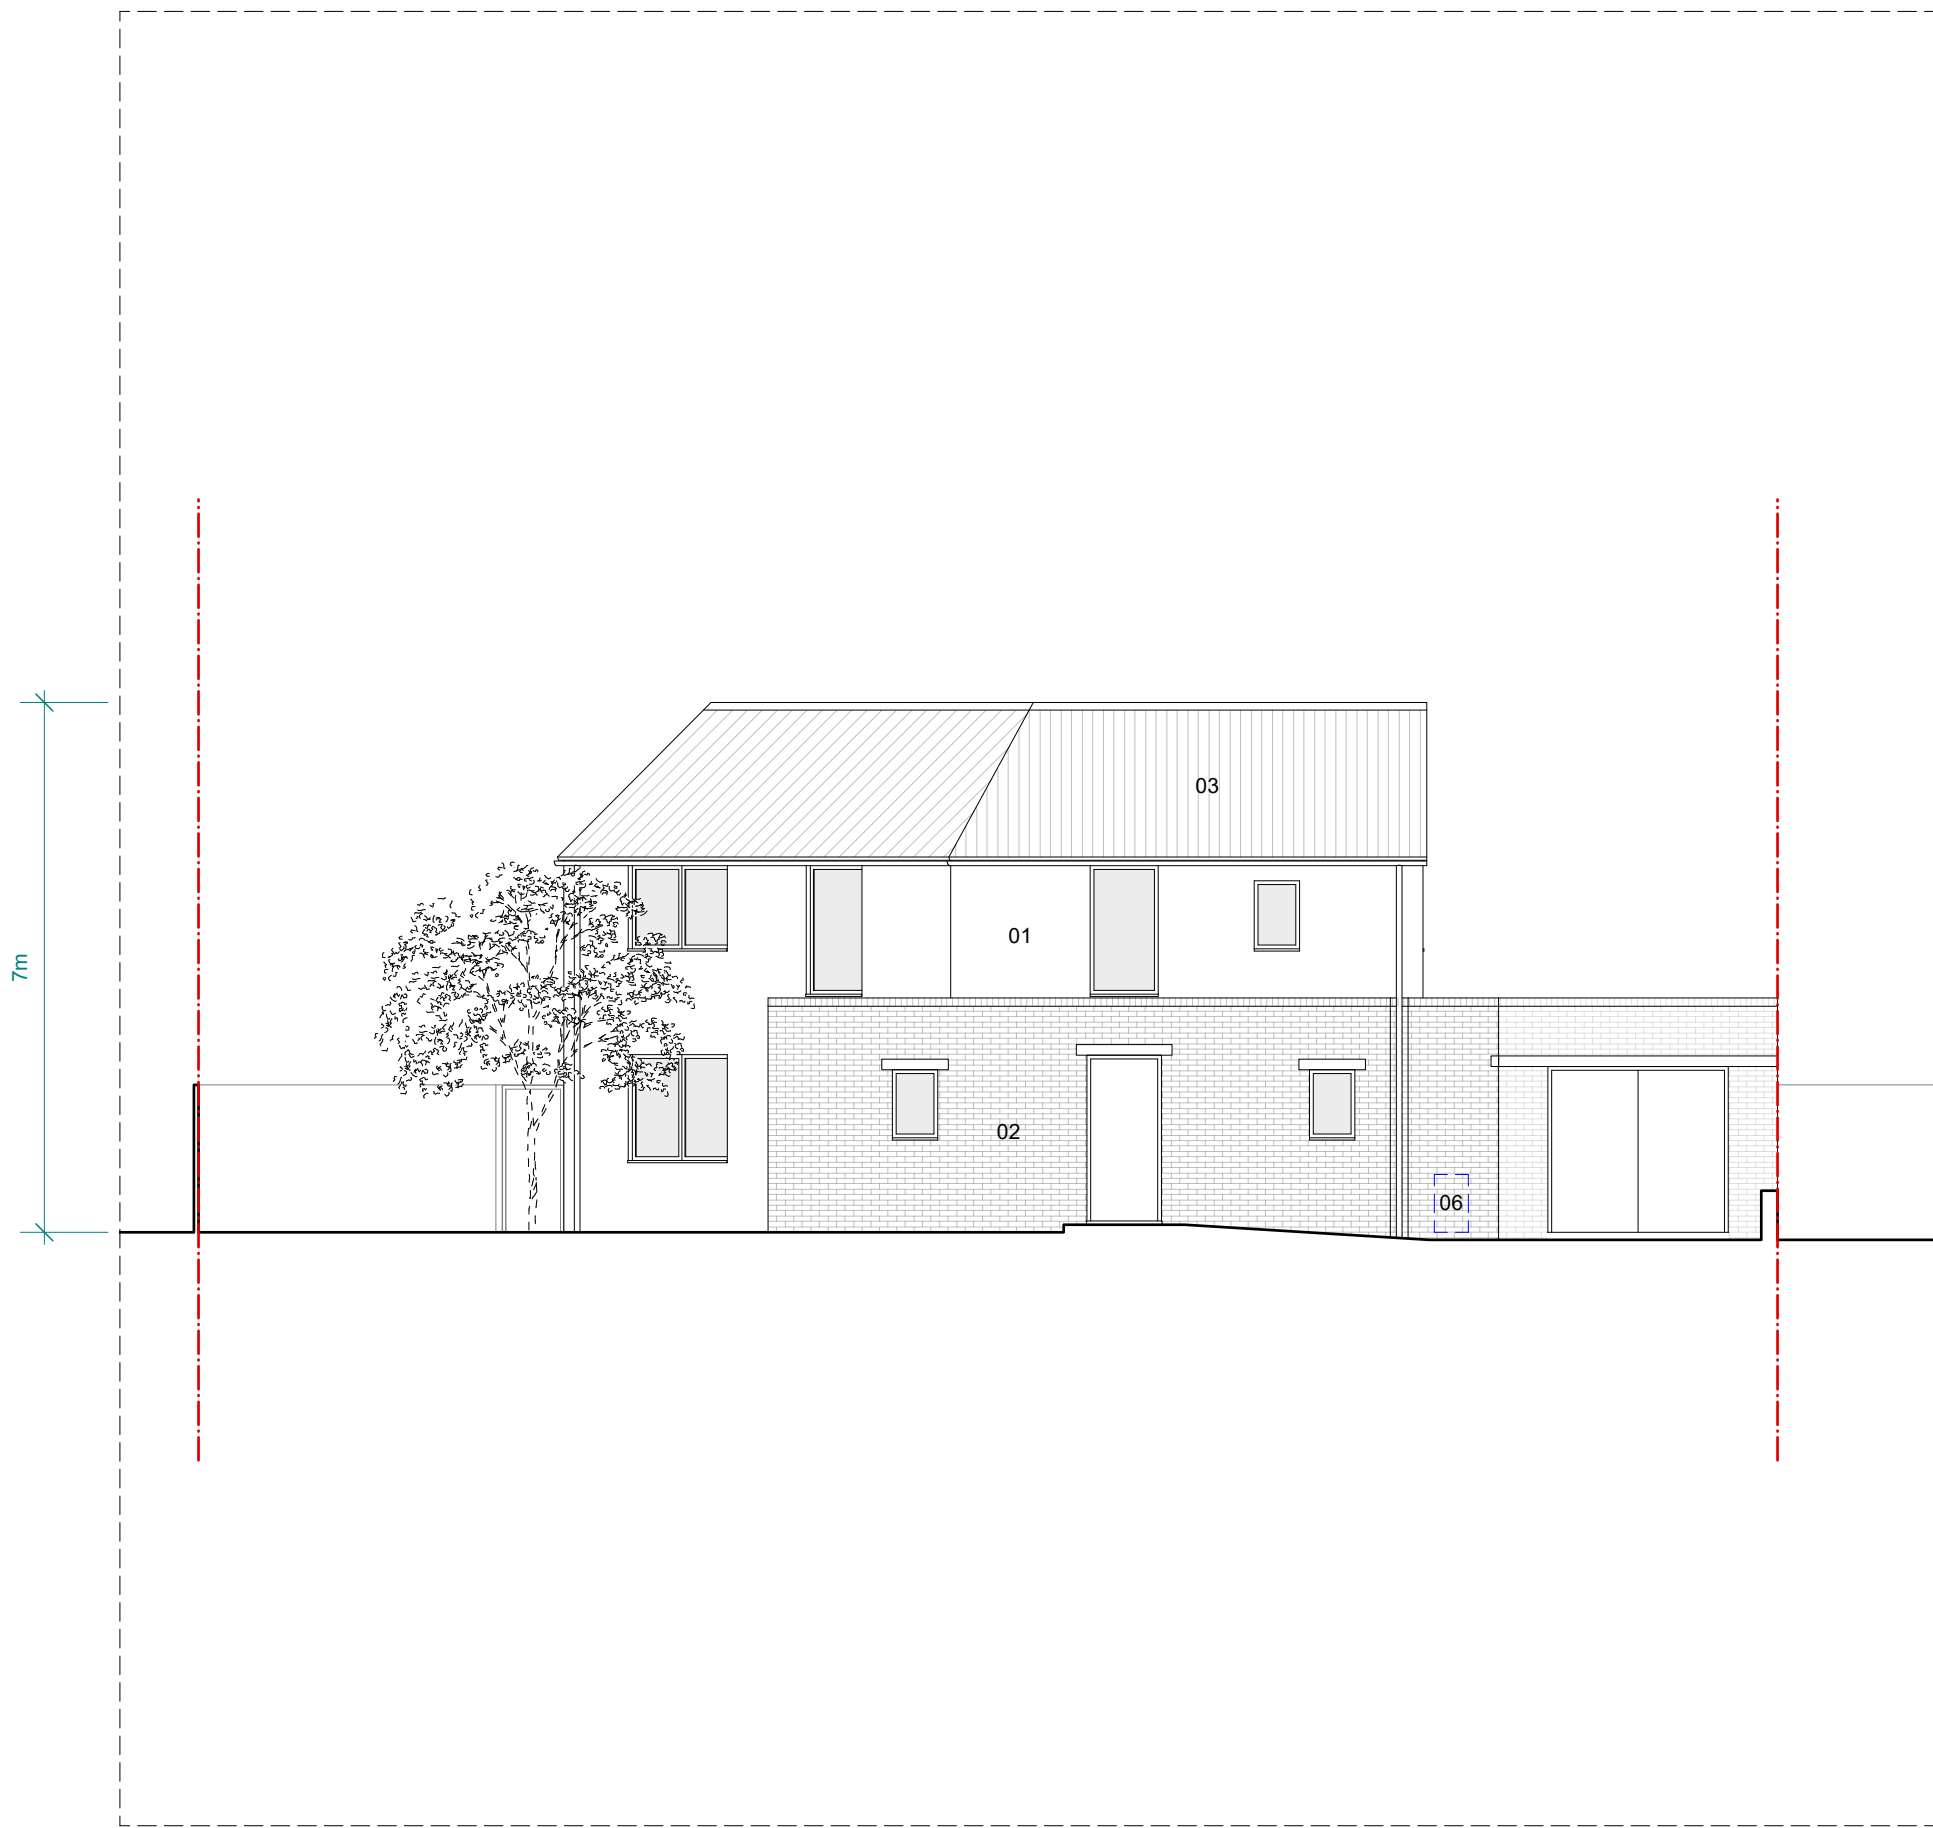


01 North Elevation (front)

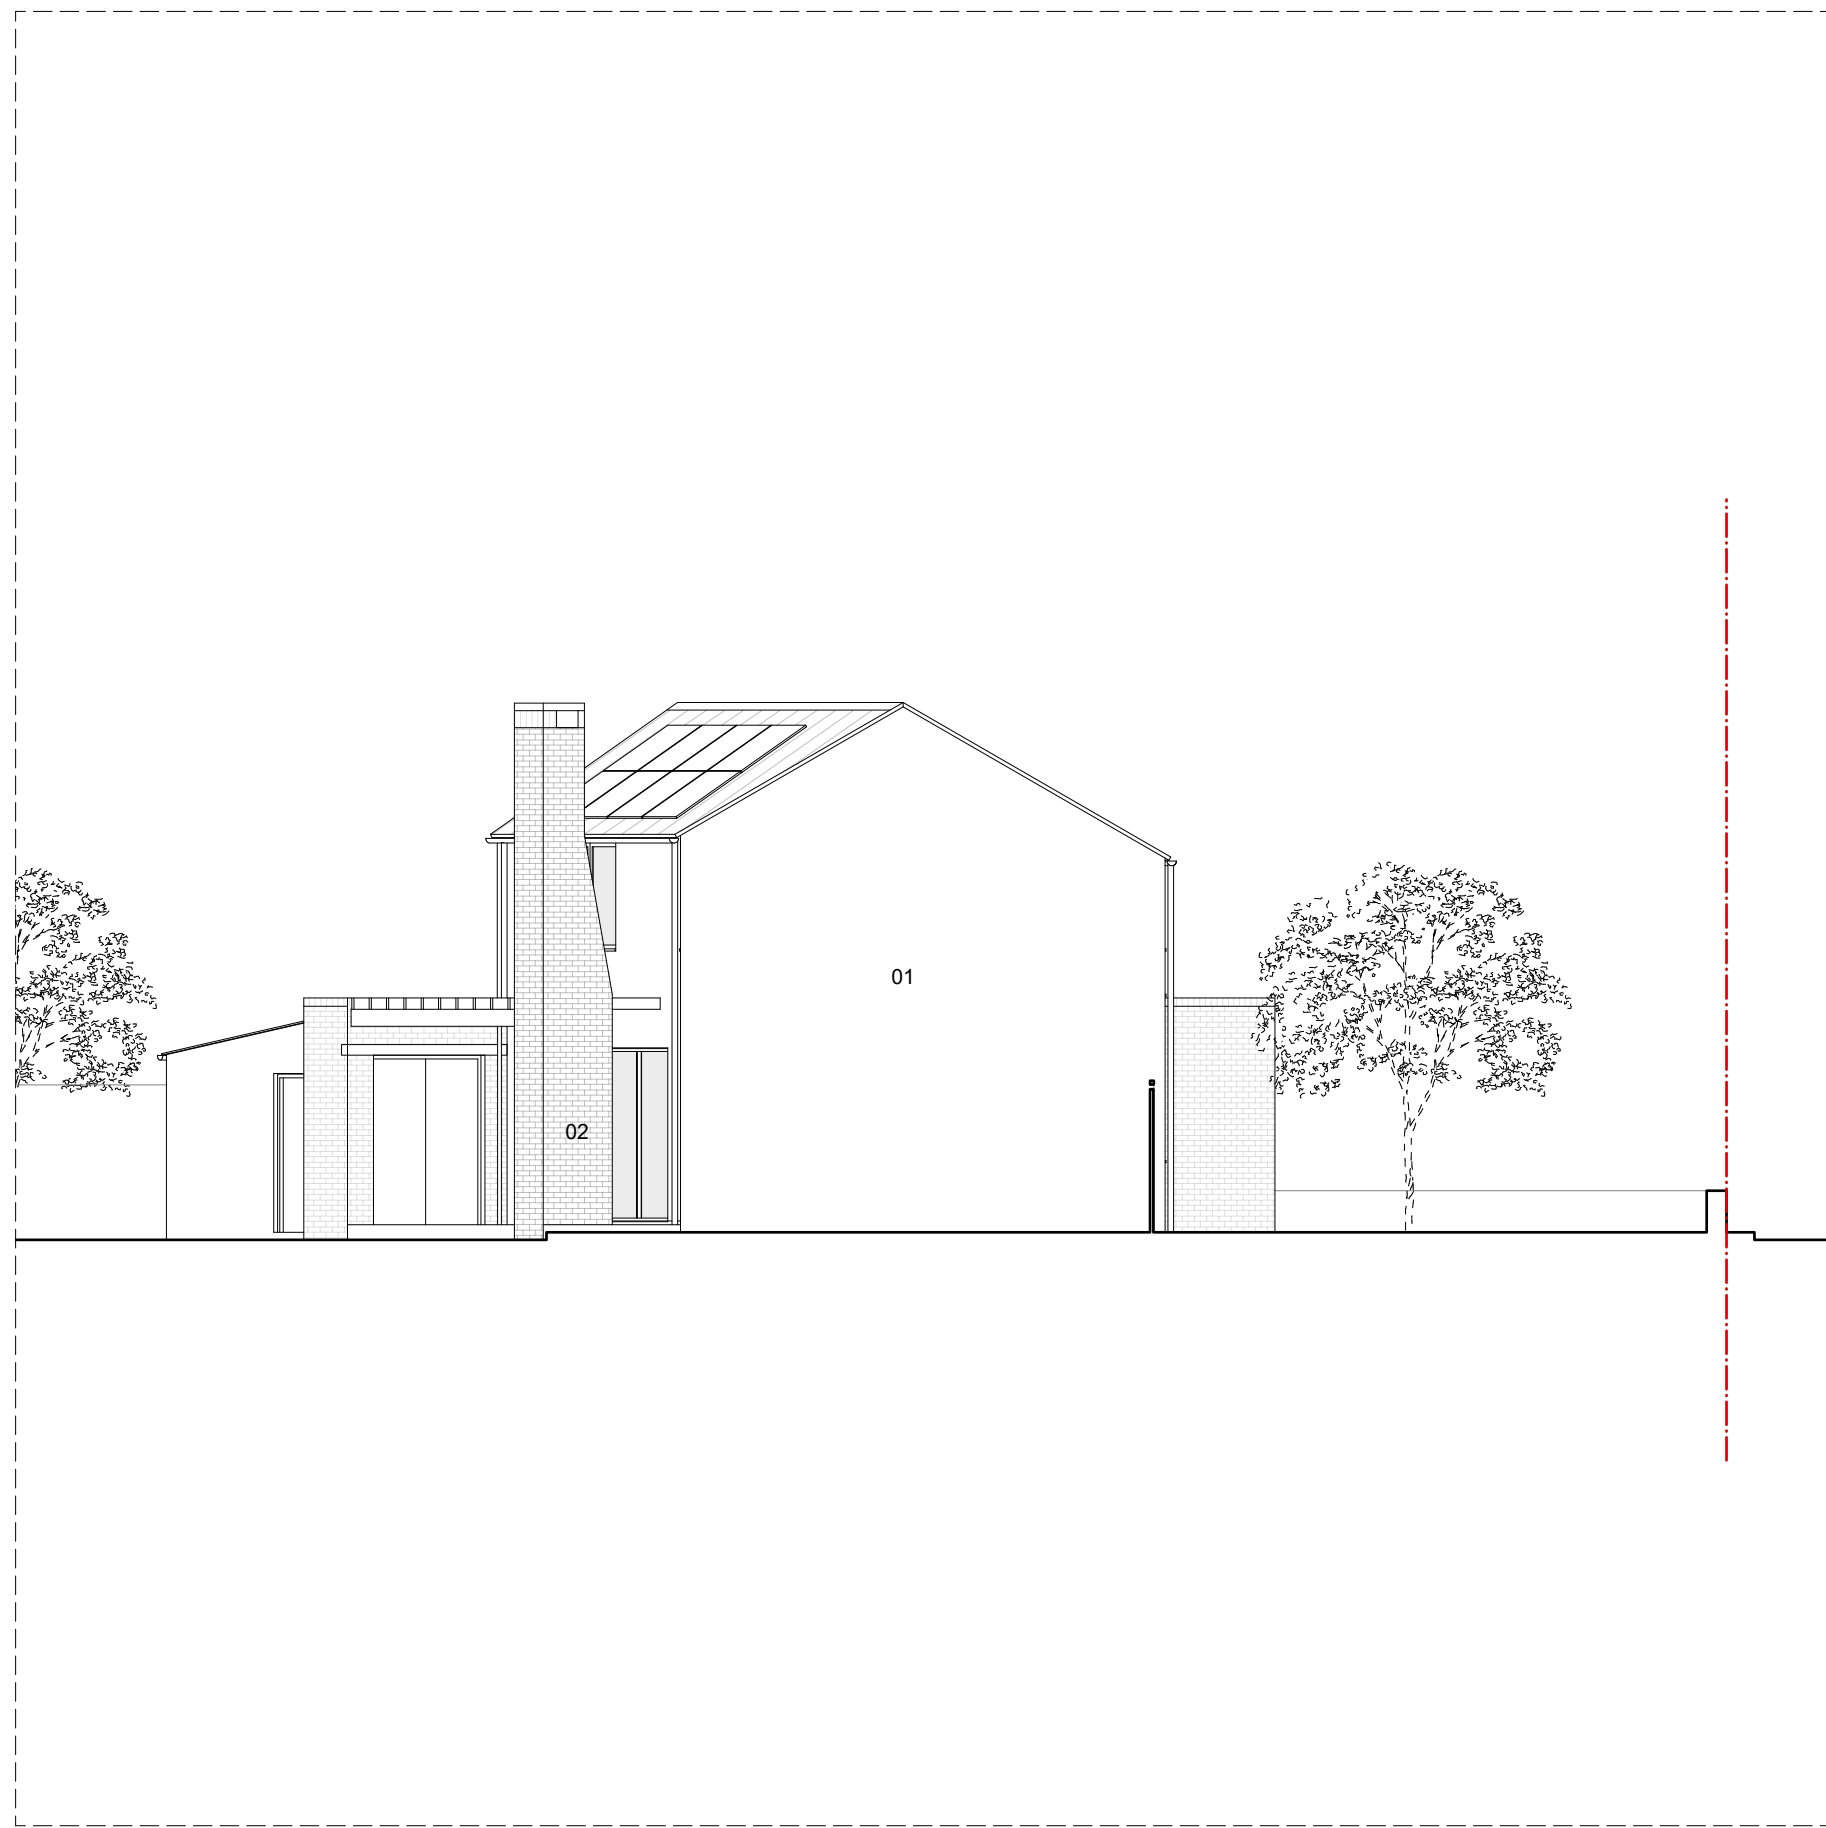

02 East Elevation (side)



03 South Elevation (rear)

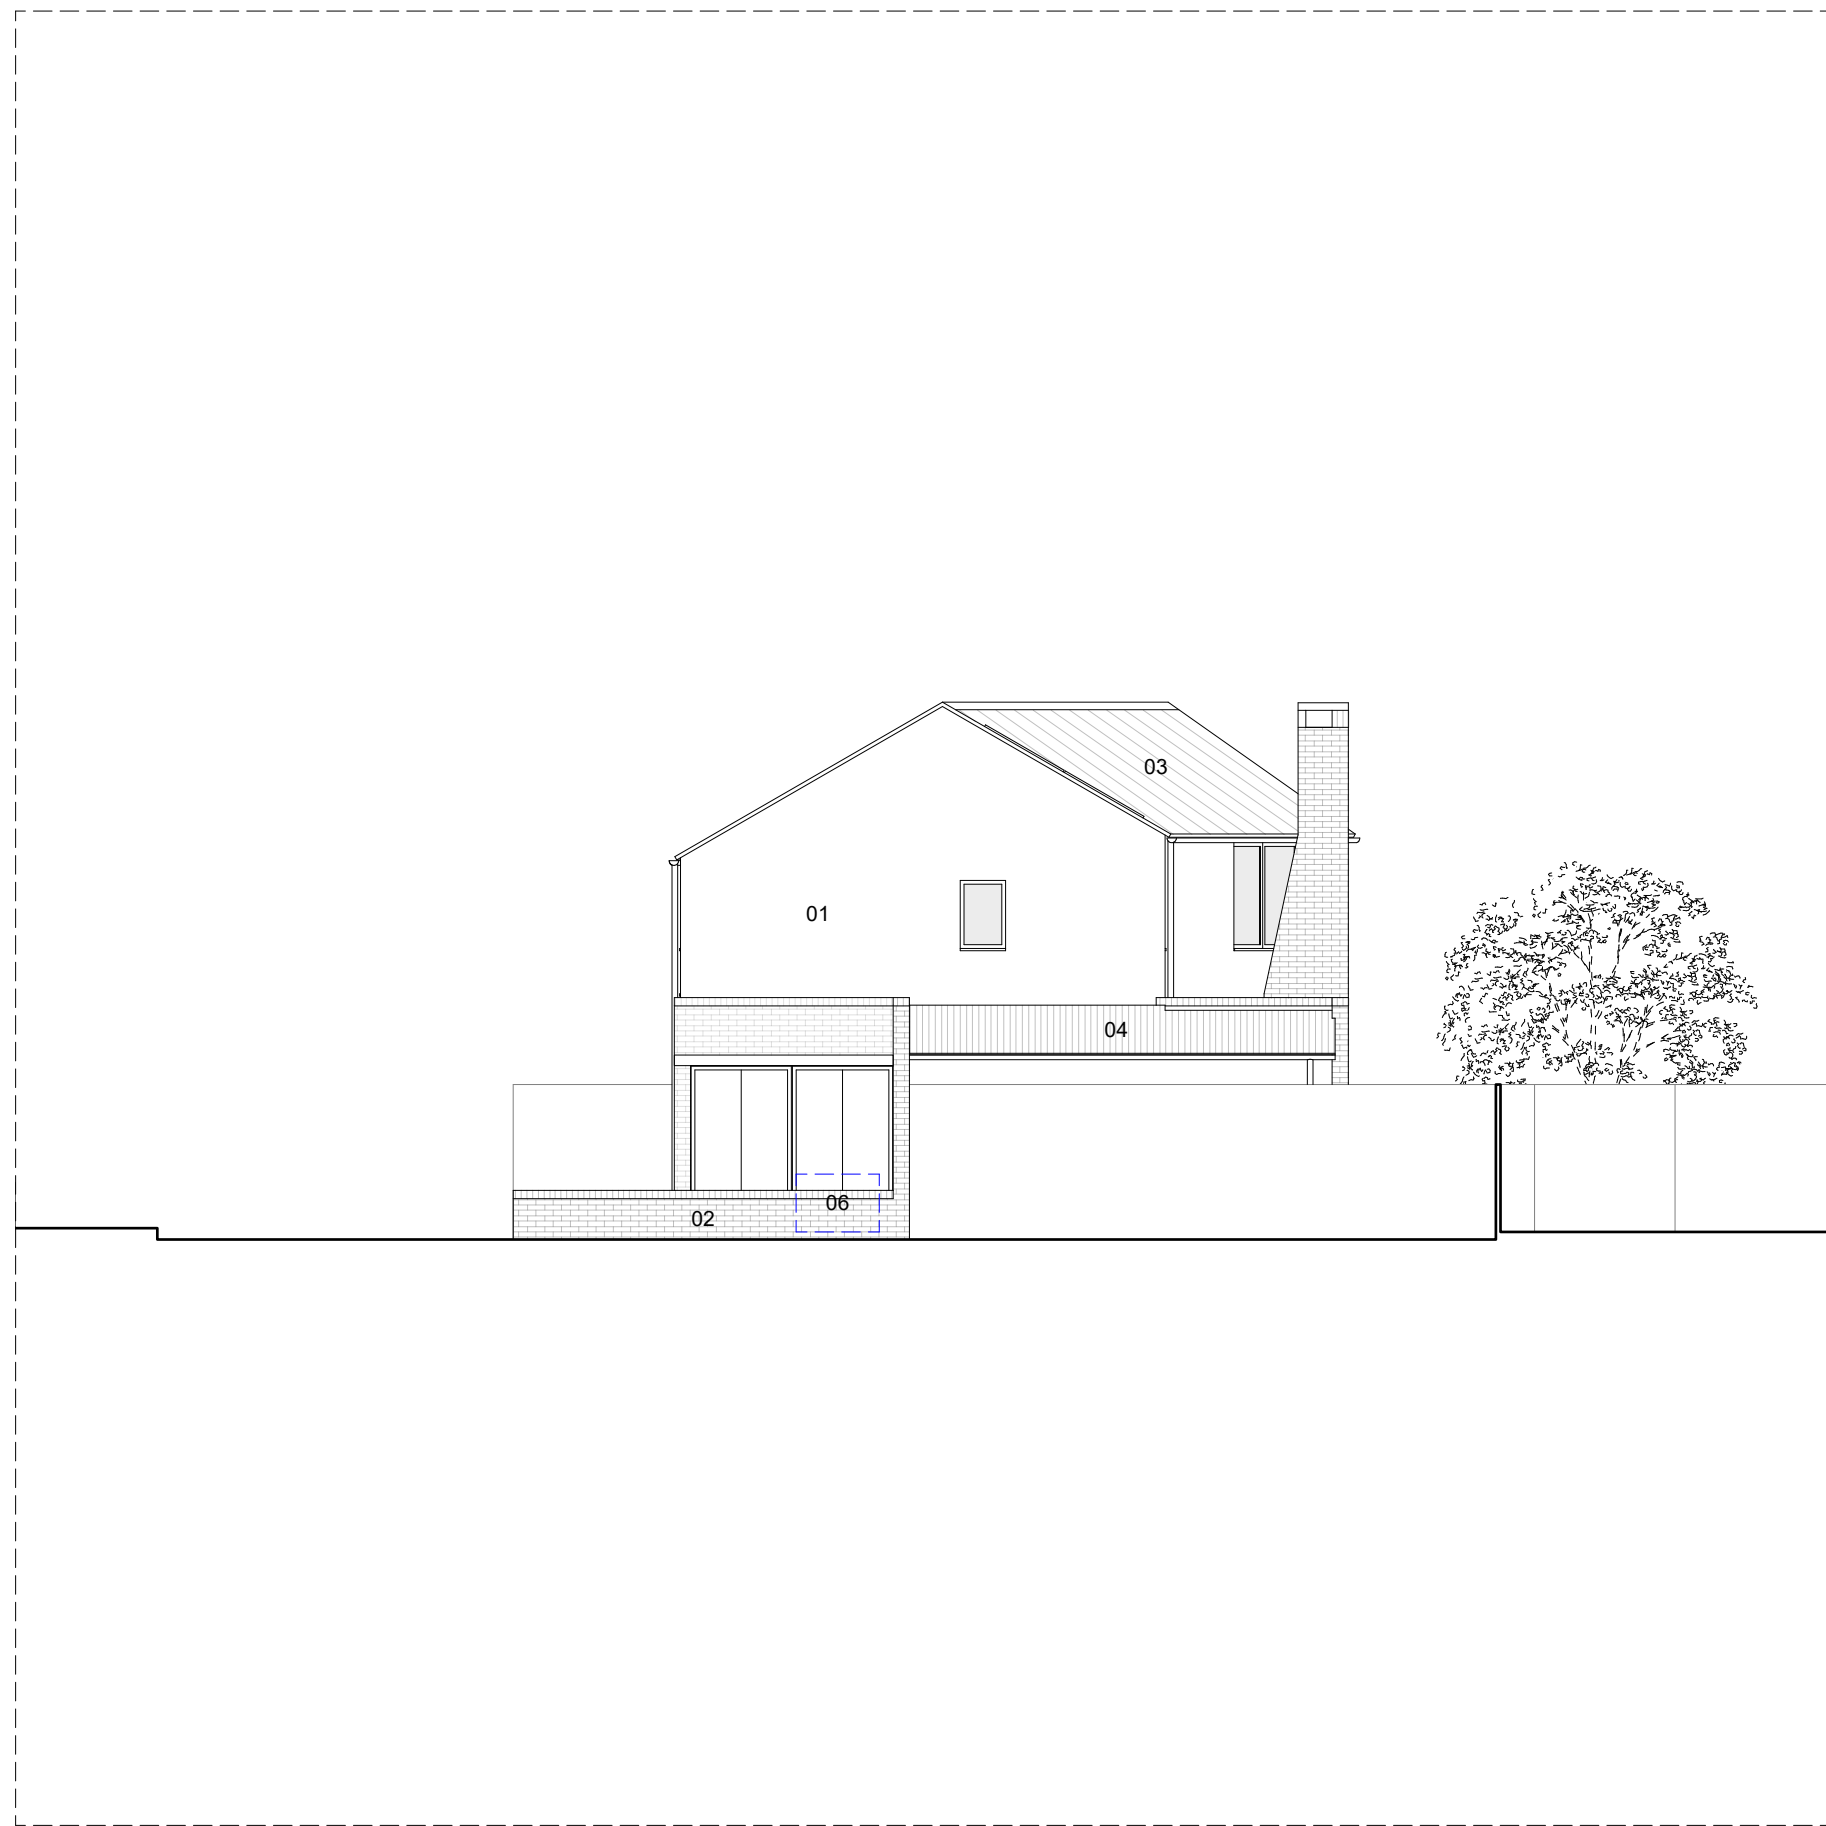

04 West Elevation (side)

Key:
01 Render.
02 Brick.
03 Roof tiles.
04 Fibre cement corrugated roofing.
05 Photovoltaic (PV) panels.
06 Air Source Heat Pump within enclosure, doors to be slatted to allow for adequate air flow.



arrayed works

info@arrayed.works
+44 (0)7525454720
www.arrayed.works

General Notes

- 01 Drawings to be scaled for planning and pricing purposes only. Use only figured dimensions for construction.
- 02 Any discrepancies between site and drawings to be reported to the architect immediately.
- 03 Read in conjunction with all relevant consultants' drawings.
- 04 Dimensions critical to proposed building works must be checked on site before building works commence.
- 05 Drawing to be read in conjunction with Construction Stage Health and Safety Plan.
- 06 This development is to comply with latest Building Regulations.

Notes

Revision

P01	27/01/2026
Planning Issue	
P02	03/02/2026
ASHP shown	

Project

18 Honey Garston, Calne,
Wiltshire, SN11 8BL

Title

Proposed Elevations

Date (first issue)	Scale
January 2026	1:100 @ A1

Drawing Number

2505-PL-10

Status

PLANNING **P02**