





PROPOSED ROOF PLAN
SCALE 1:50

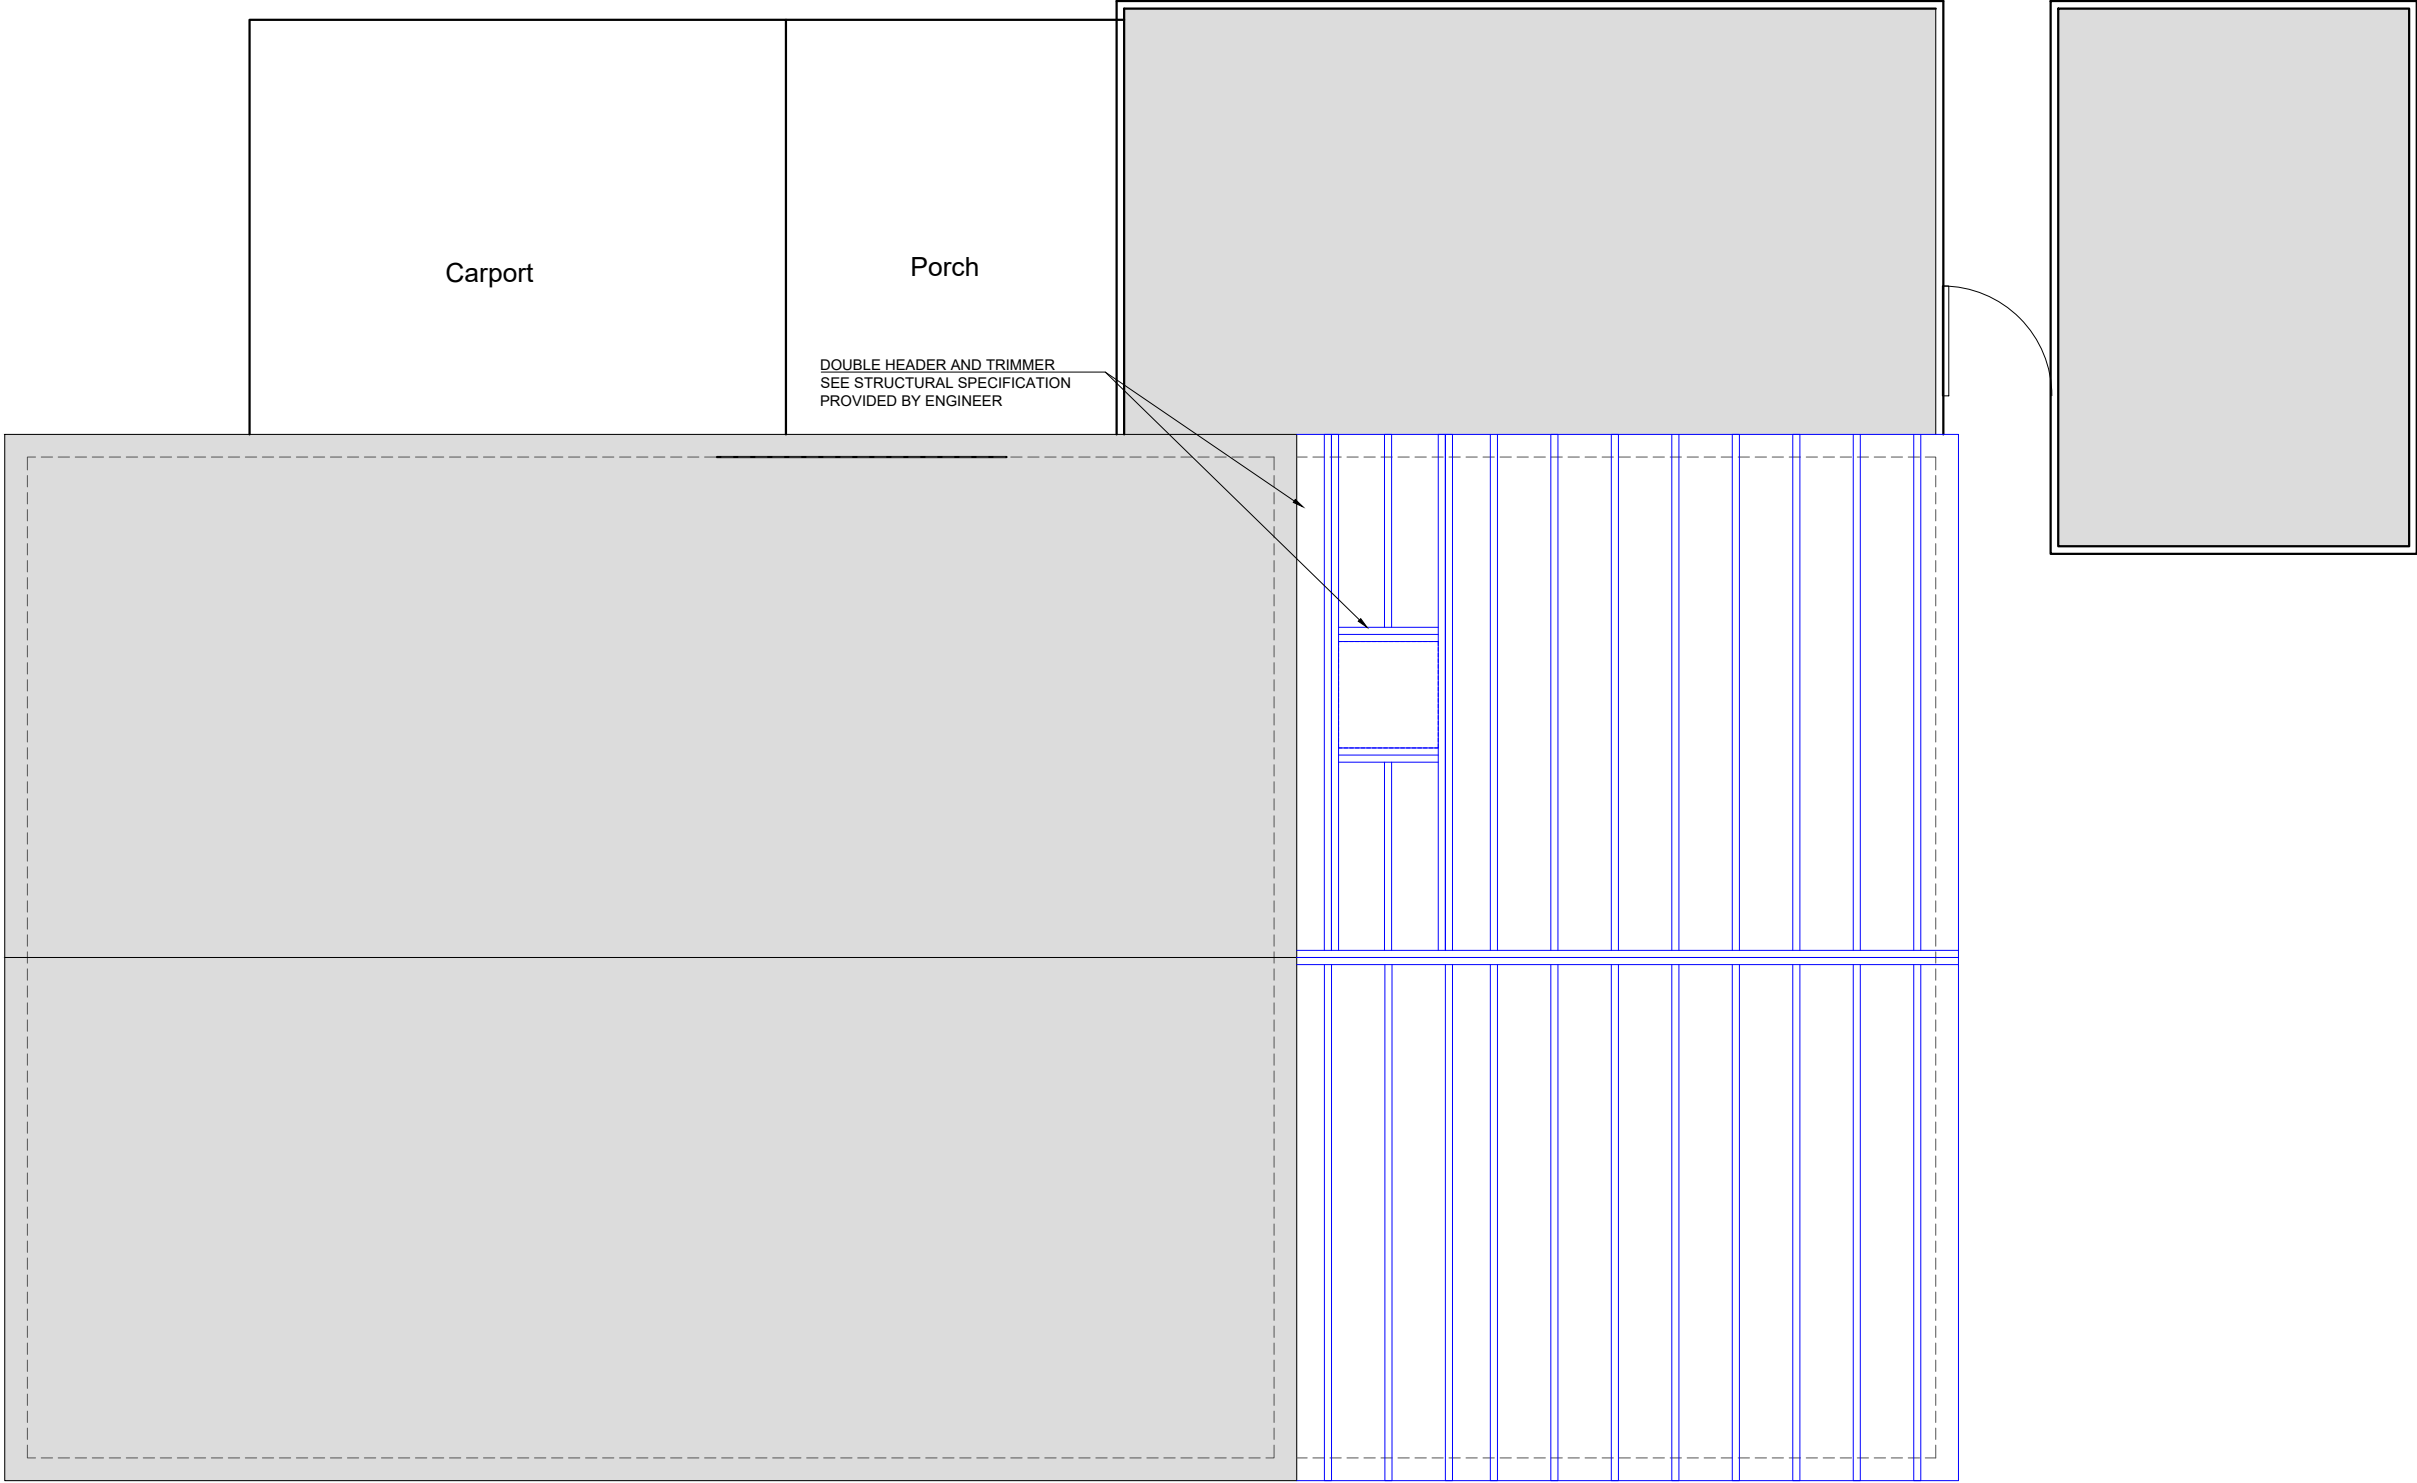

- LEGEND
- EXISTING STRUCTURE
 - PROPOSED STRUCTURE
 - PROPOSED STRUCTURE

 

CHINAR ARCHITECTS AND ENGINEERS
Email: contact@chinarengineers.co.uk
Website: chinarengineers.co.uk

Project Name
Rear extension and
garage conversion

Project location
The Cherries Wyndham lane Allington
Wiltshire SP4 0BY

Project number	5425	08
Date	12/12/2025	
Drawn by	Ar.nadia	
Checked by	Engr. Naveed	
Scale		1 : 50