





North East Elevation

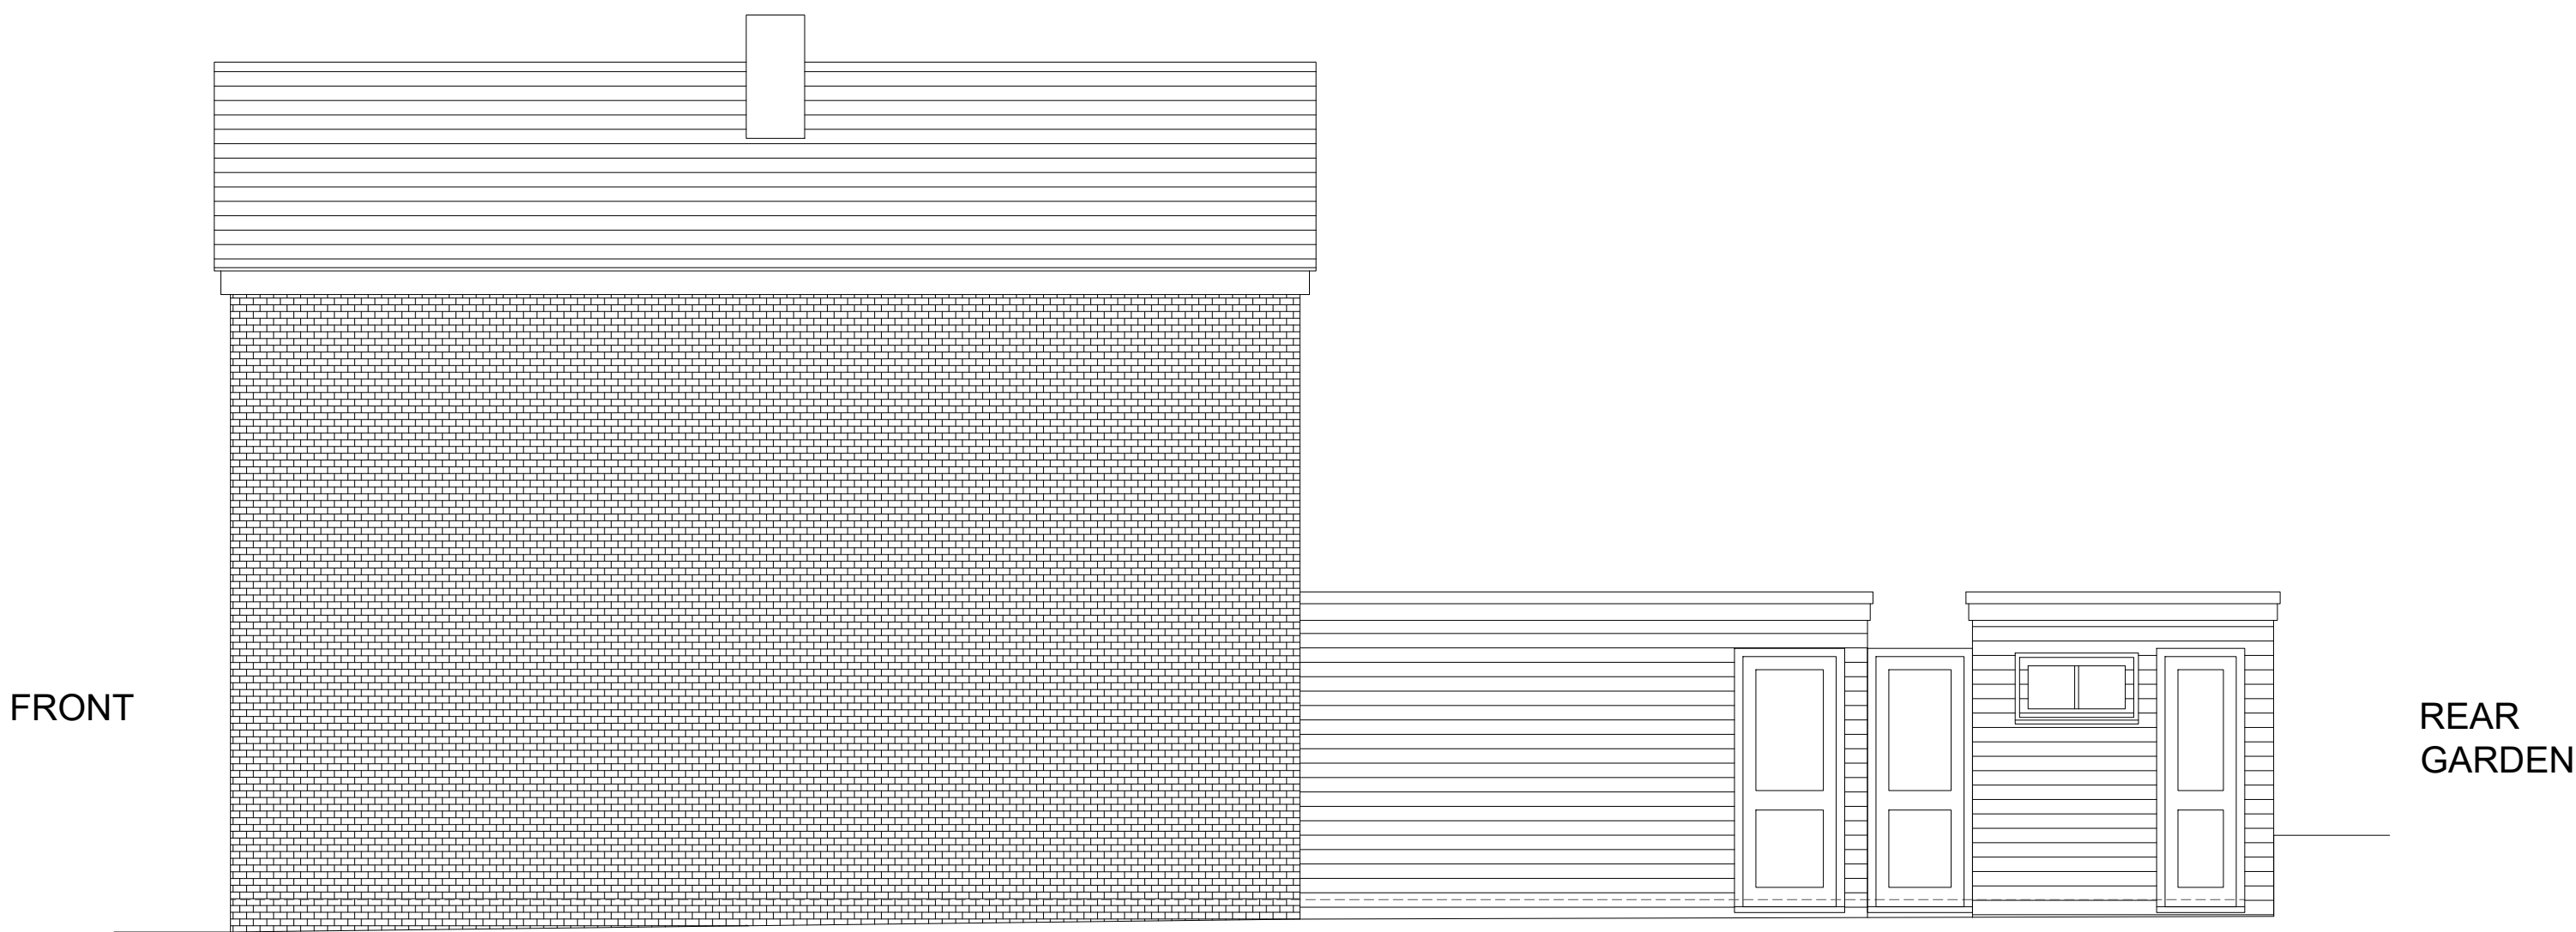

South East Elevation

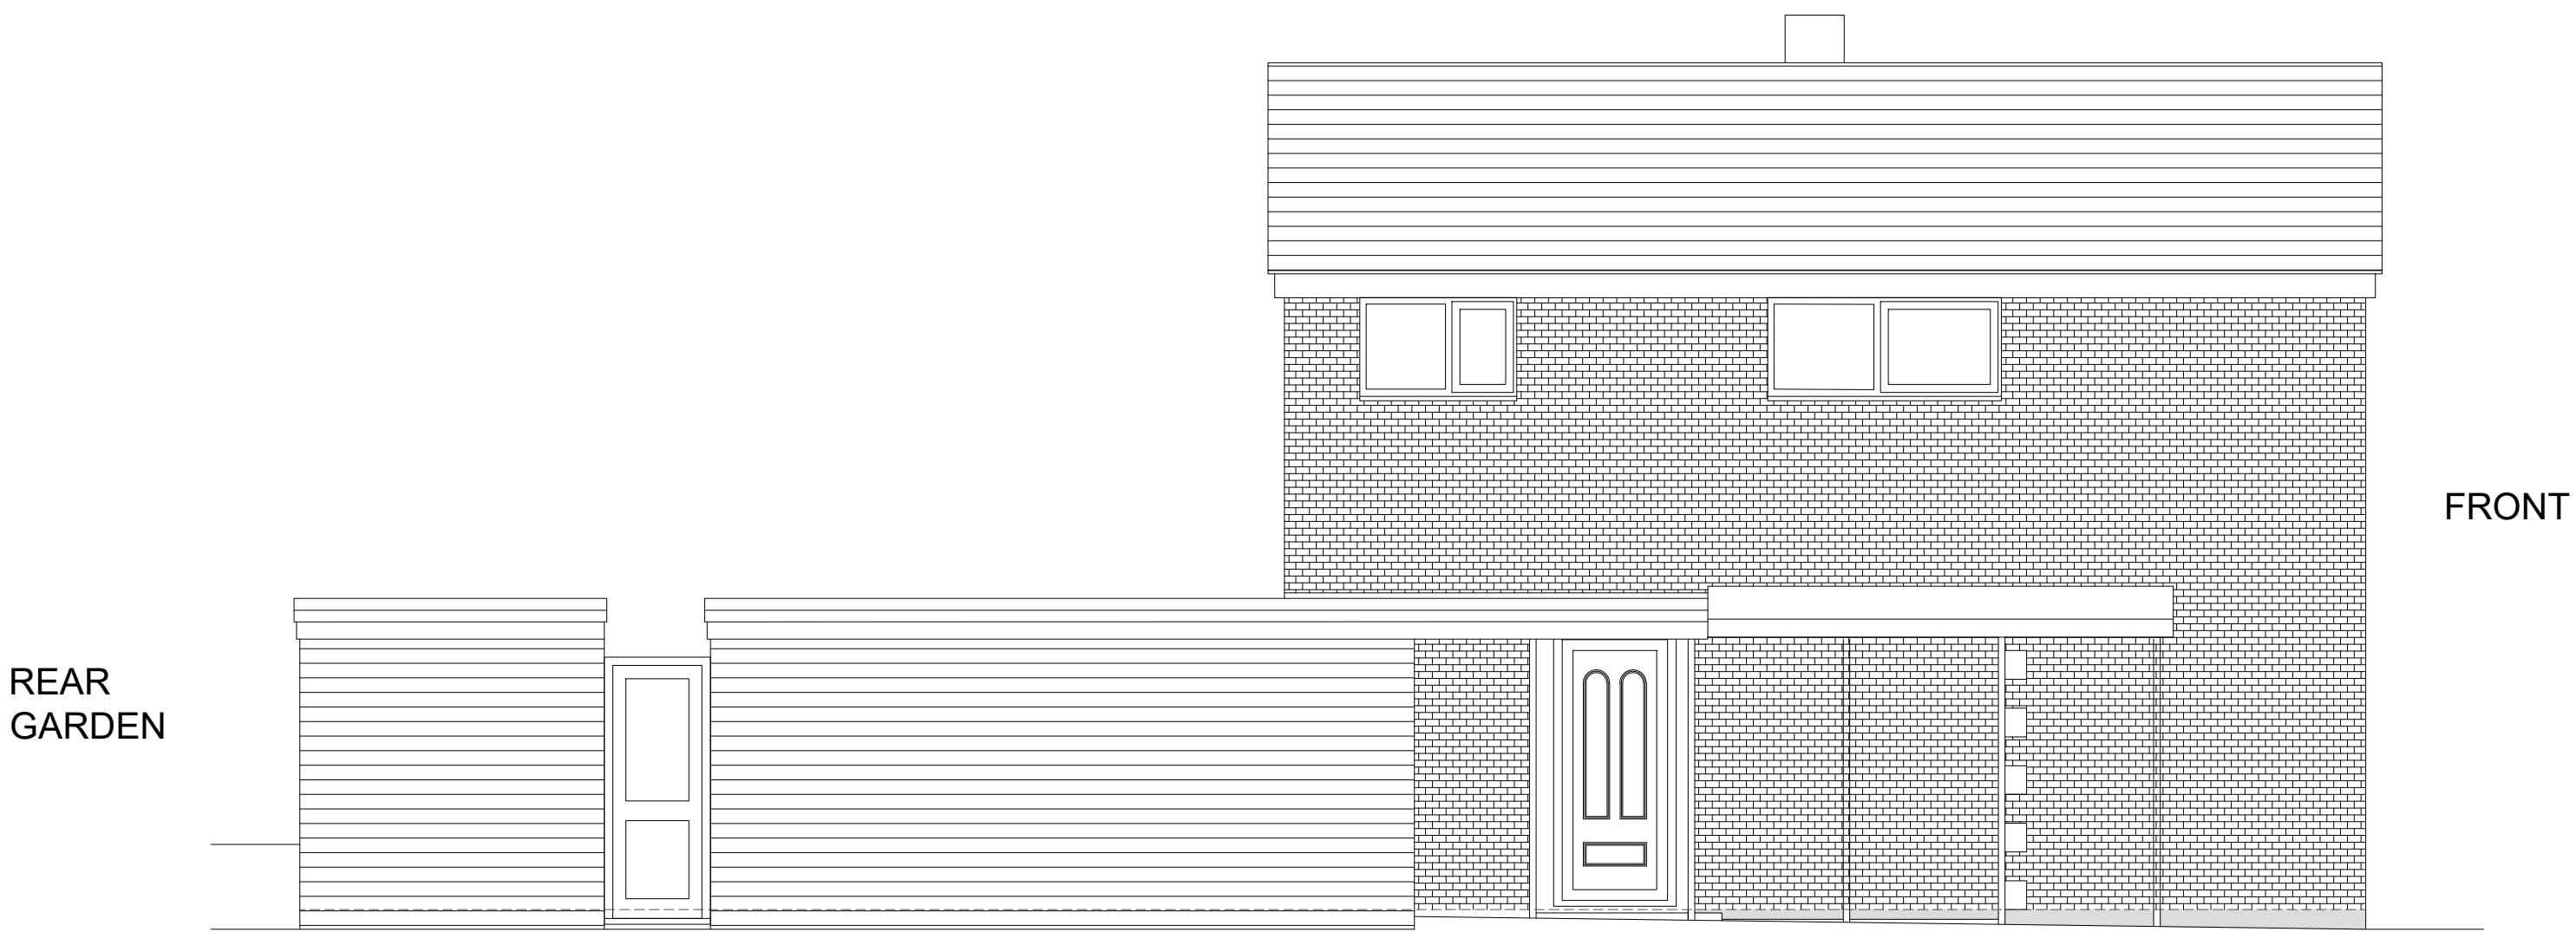


North West Elevation

LEGEND

EXISTING STRUCTURE

PROPOSED STRUCTURE

PROPOSED STRUCTURE

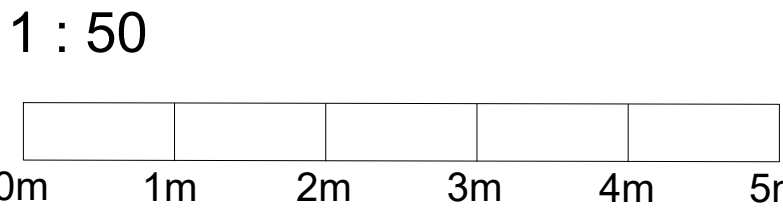

CHINAR ARCHITECTS AND ENGINEERS
Email: contact@chinarengineers.co.uk
Website: chinarengineers.co.uk

Project Name
Rear extension and
garage conversion

Project location
The Cherries Wyndham lane Allington
Wiltshire SP4 0BY

Project number	5425	02
Date	12/12/2025	
Drawn by	Ar.nadia	
Checked by	Engr. Naveed	
Scale		1 : 50